


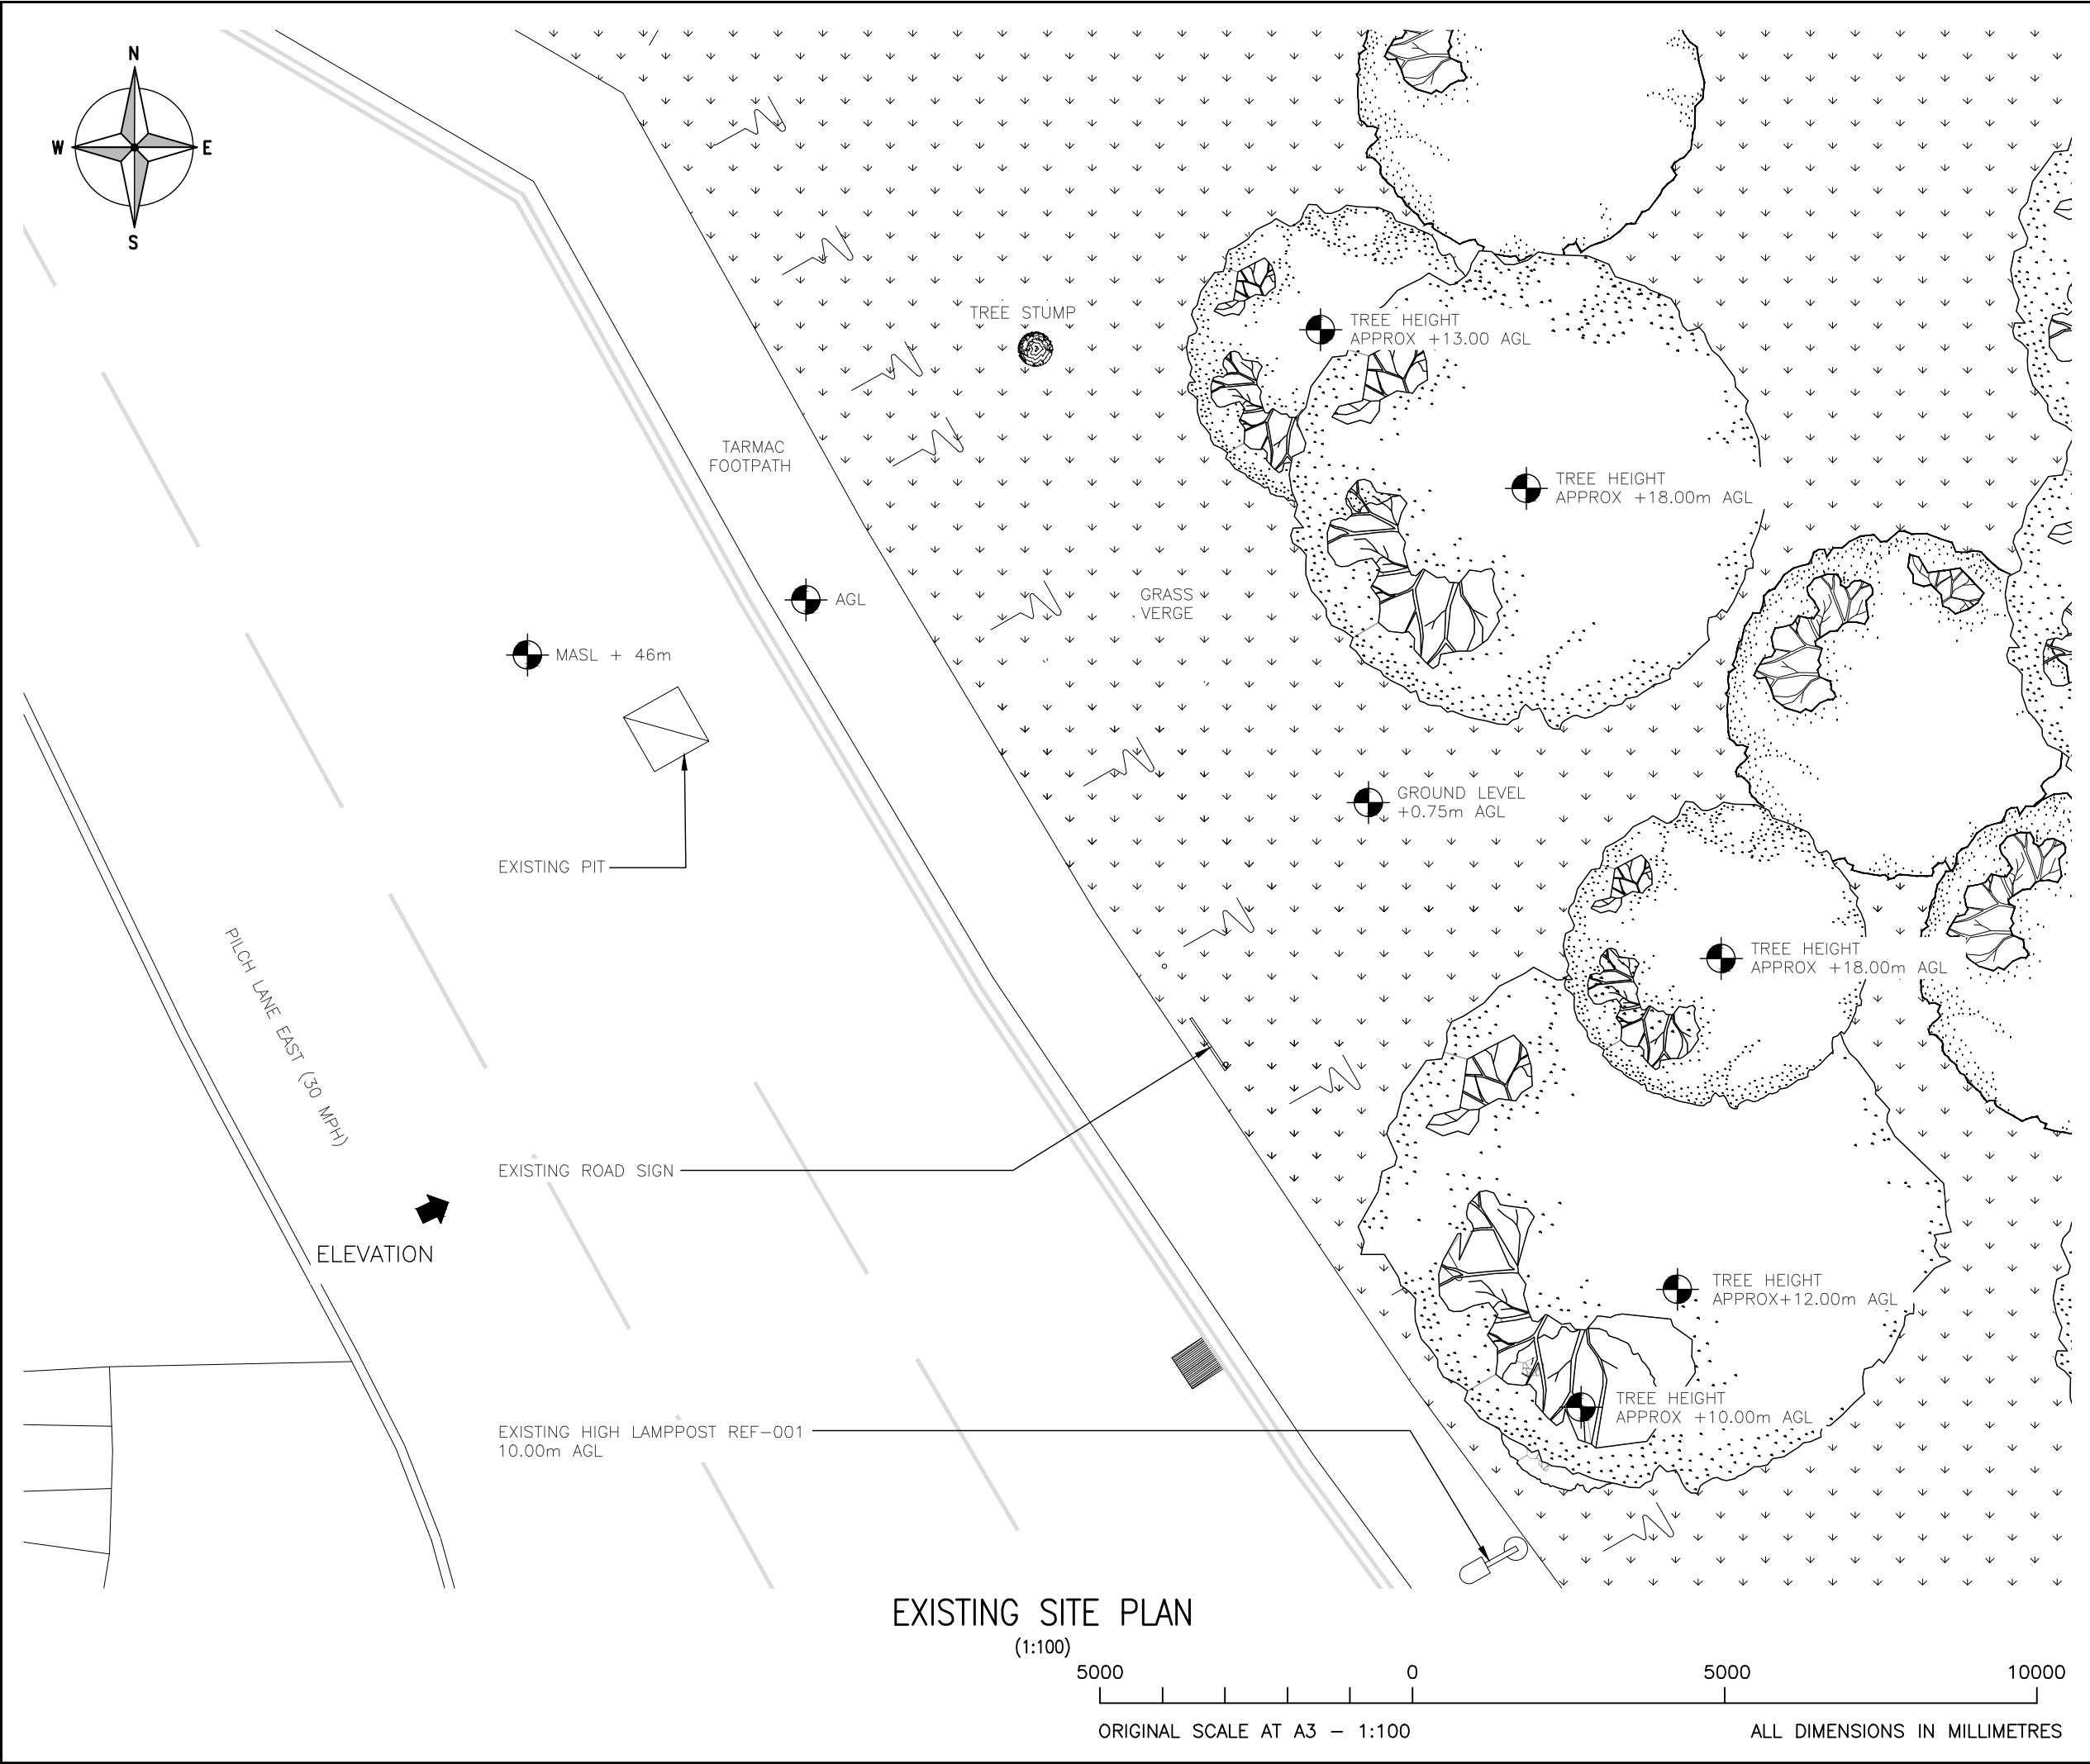

EXISTING SITE PLAN

(1:100)

5000 0 5000 10000

ORIGINAL SCALE AT A3 - 1:100



ALL DIMENSIONS IN MILLIMETRES

ALL DIMENSIONS ARE IN mm UNLESS NOTED OTHERWISE

N.G.R E: 342533 N: 390577

NOTES:

B	Layout Updated	BSB	MLV	29.07.22
A	Issued for Approval	TCL	BH	23.07.21
REV	MODIFICATION	BY	CH	DATE

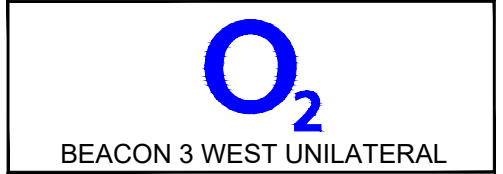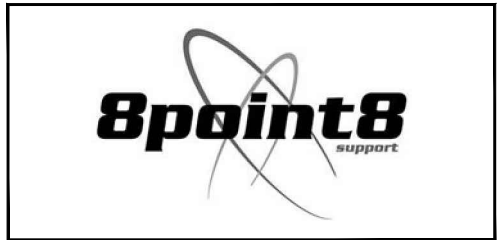

Cell Name	Opt.
PILCH LANE EAST SW	C

Cell ID No		
CORNERSTONE	TEF	VF
302888_00	088820	N/A

Site Address / Contact Details		
PILCH LANE EAST ROBY HUYTON LIVERPOOL L36 4HY		

Drawing Title: EXISTING SITE PLAN		
Purpose of issue: PLANNING		Dwg Rev:
Drawing Number: 200		B
Surveyed By: TCL	Original Sheet Size: A3	Pack Issue:
Drawn: TCL	Date: 23.07.21	Checked: BH
		Date: 23.07.21
		C