


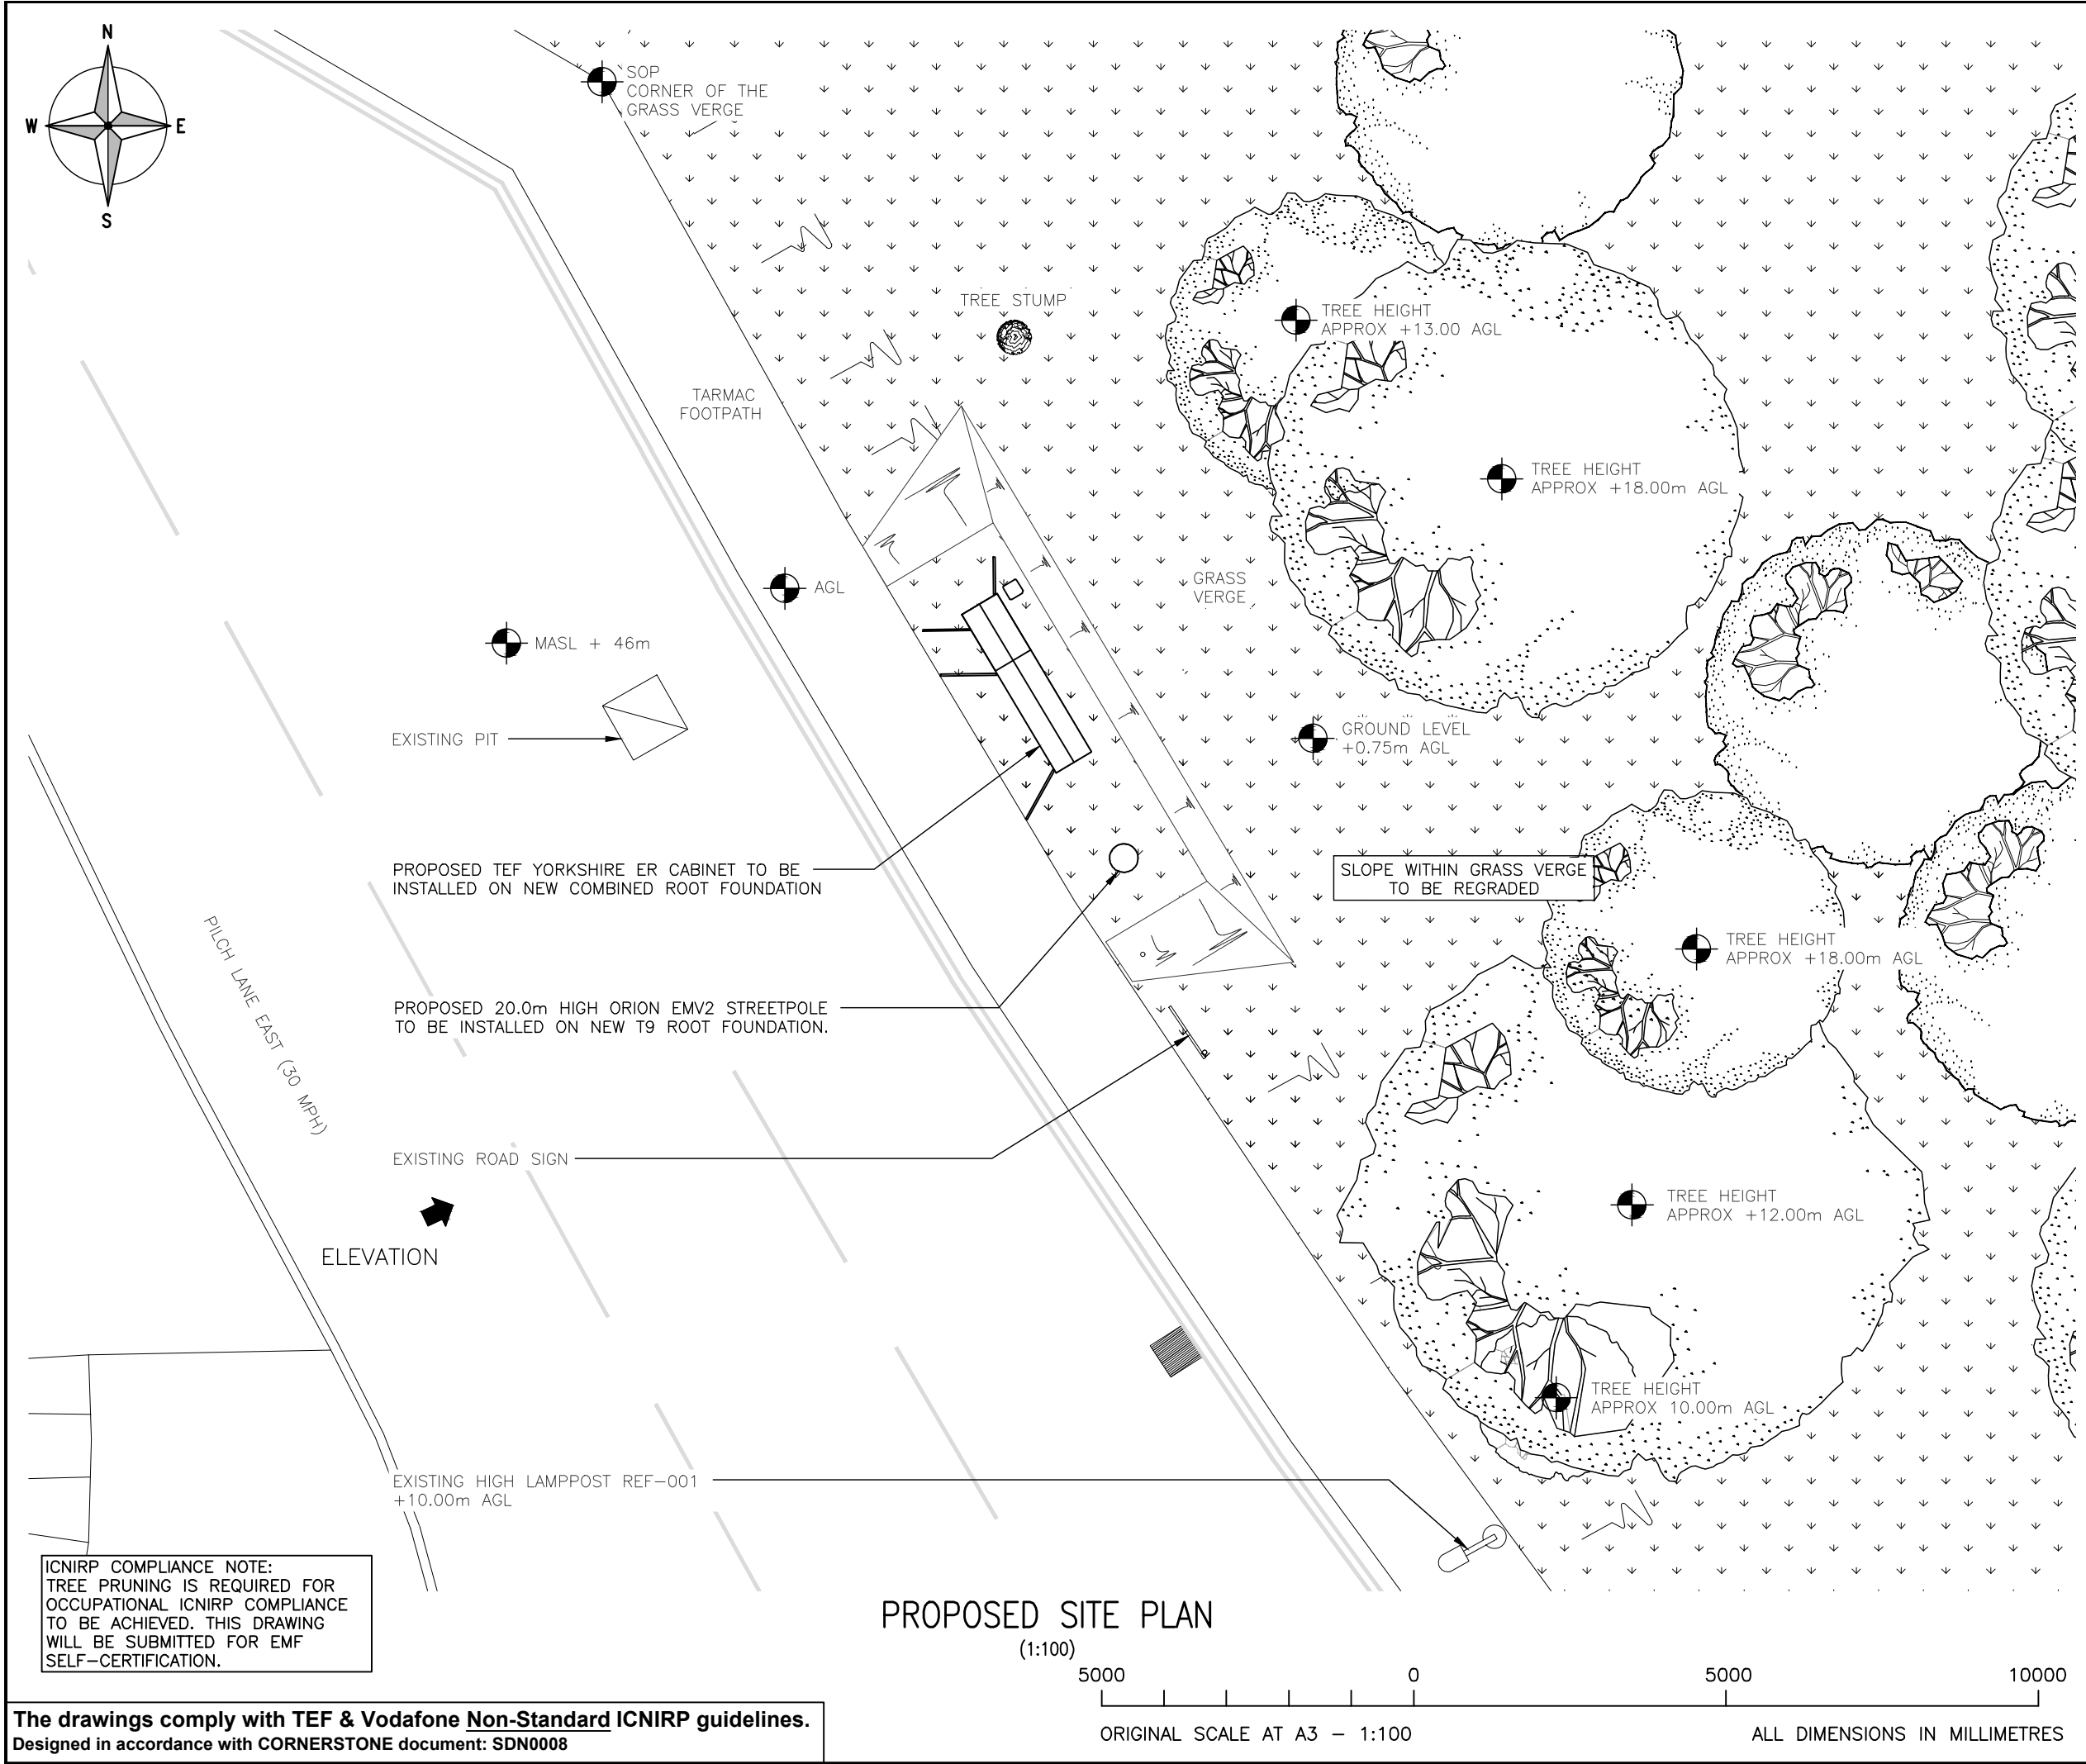

ALL DIMENSIONS ARE IN mm UNLESS NOTED OTHERWISE

N.G.R

E: 342533 N: 390577

NOTES:

|     |                                       |     |     |          |
|-----|---------------------------------------|-----|-----|----------|
|     |                                       |     |     |          |
|     |                                       |     |     |          |
| C   | Site moved for services from GPR scan | TCL | BH  | 17.04.23 |
| B   | Layout Updated                        | BSB | MLV | 29.07.22 |
| A   | Issued for Approval                   | TCL | BH  | 23.07.21 |
| REV | MODIFICATION                          | BY  | CH  | DATE     |

BEACON 3 WEST UNILATERAL

|                    |        |      |
|--------------------|--------|------|
| Cell Name          |        | Opt. |
| PILCH LANE EAST SW |        | C    |
| Cell ID No         |        |      |
| CORNERSTONE        | TEF    | VF   |
| 302888_00          | 088820 | N/A  |

Site Address / Contact Details

PILCH LANE EAST  
ROBY  
HUYTON  
LIVERPOOL  
L36 4HY

Drawing Title:

PROPOSED SITE PLAN

Purpose of issue:

PLANNING

Dwg Rev:

Drawing Number:

201

C

Surveyed By:

TCL

Original Sheet Size:

A3

Pack Issue:

Drawn:

TCL

Date:

23.07.21

Checked:

BH

Date:

23.07.21

C

PROPOSED SITE PLAN  
(1:100)

5000 0 5000 10000  
ORIGINAL SCALE AT A3 - 1:100  
ALL DIMENSIONS IN MILLIMETRES