


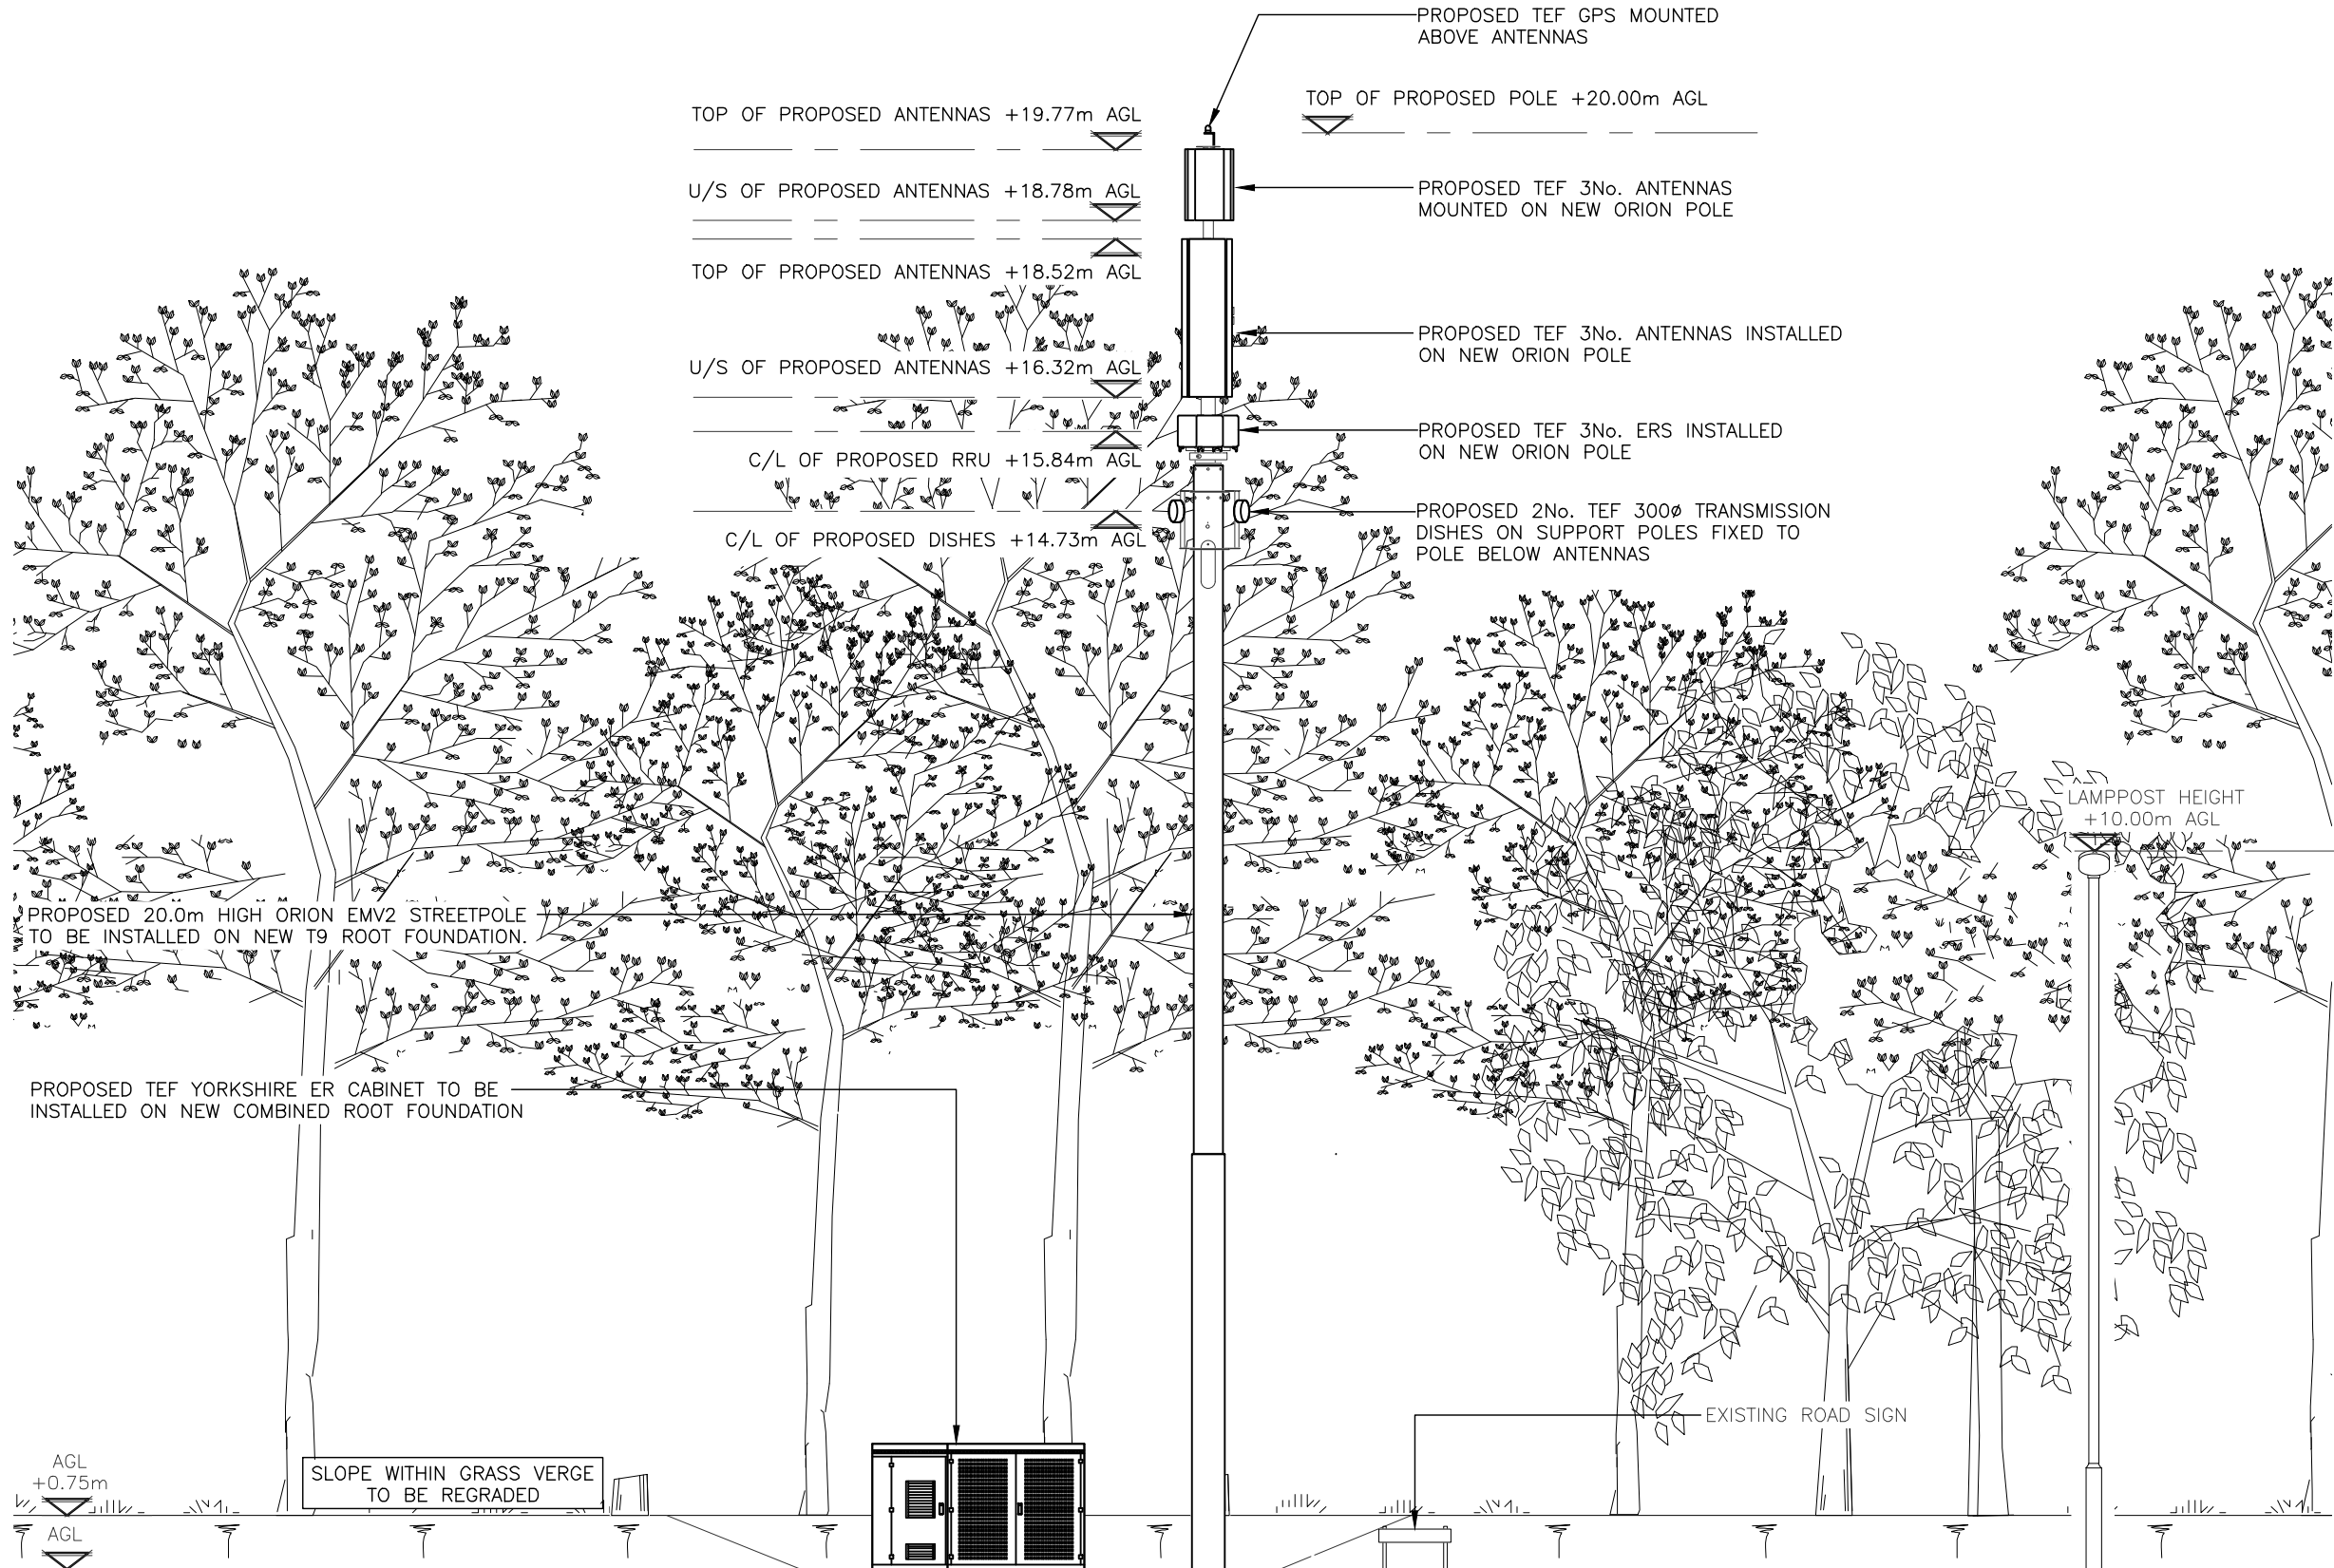

PROPOSED SOUTH WEST ELEVATION
(1:100)

5000 0 5000 10000
ORIGINAL SCALE AT A3 - 1:100 ALL DIMENSIONS IN MILLIMETRES

The drawings comply with TEF & Vodafone Non-Standard ICNIRP guidelines.
Designed in accordance with CORNERSTONE document: SDN0008

ALL DIMENSIONS ARE IN mm UNLESS NOTED OTHERWISE

N.G.R

E: 342533 N: 390577

NOTES:

C	Site moved for services from GPR scan	TCL	BH	17.04.23
B	Layout Updated	BSB	MLV	29.07.22
A	Issued for Approval	TCL	BH	23.07.21
REV	MODIFICATION	BY	CH	DATE

BEACON 3 WEST UNILATERAL

Cell Name		Opt.
PILCH LANE EAST SW		C
Cell ID No		
CORNERSTONE	TEF	VF
302888_00	088820	N/A
Site Address / Contact Details		
PILCH LANE EAST ROBY HUYTON LIVERPOOL L36 4HY		

Drawing Title:
PROPOSED SITE ELEVATION

Purpose of issue:		Dwg Rev:
PLANNING		
Drawing Number:		B
Surveyed By:		Pack Issue:
TCL	Original Sheet Size: A3	
Drawn: TCL	Date: 23.07.21	Checked: BH
		Date: 23.07.21
		C