


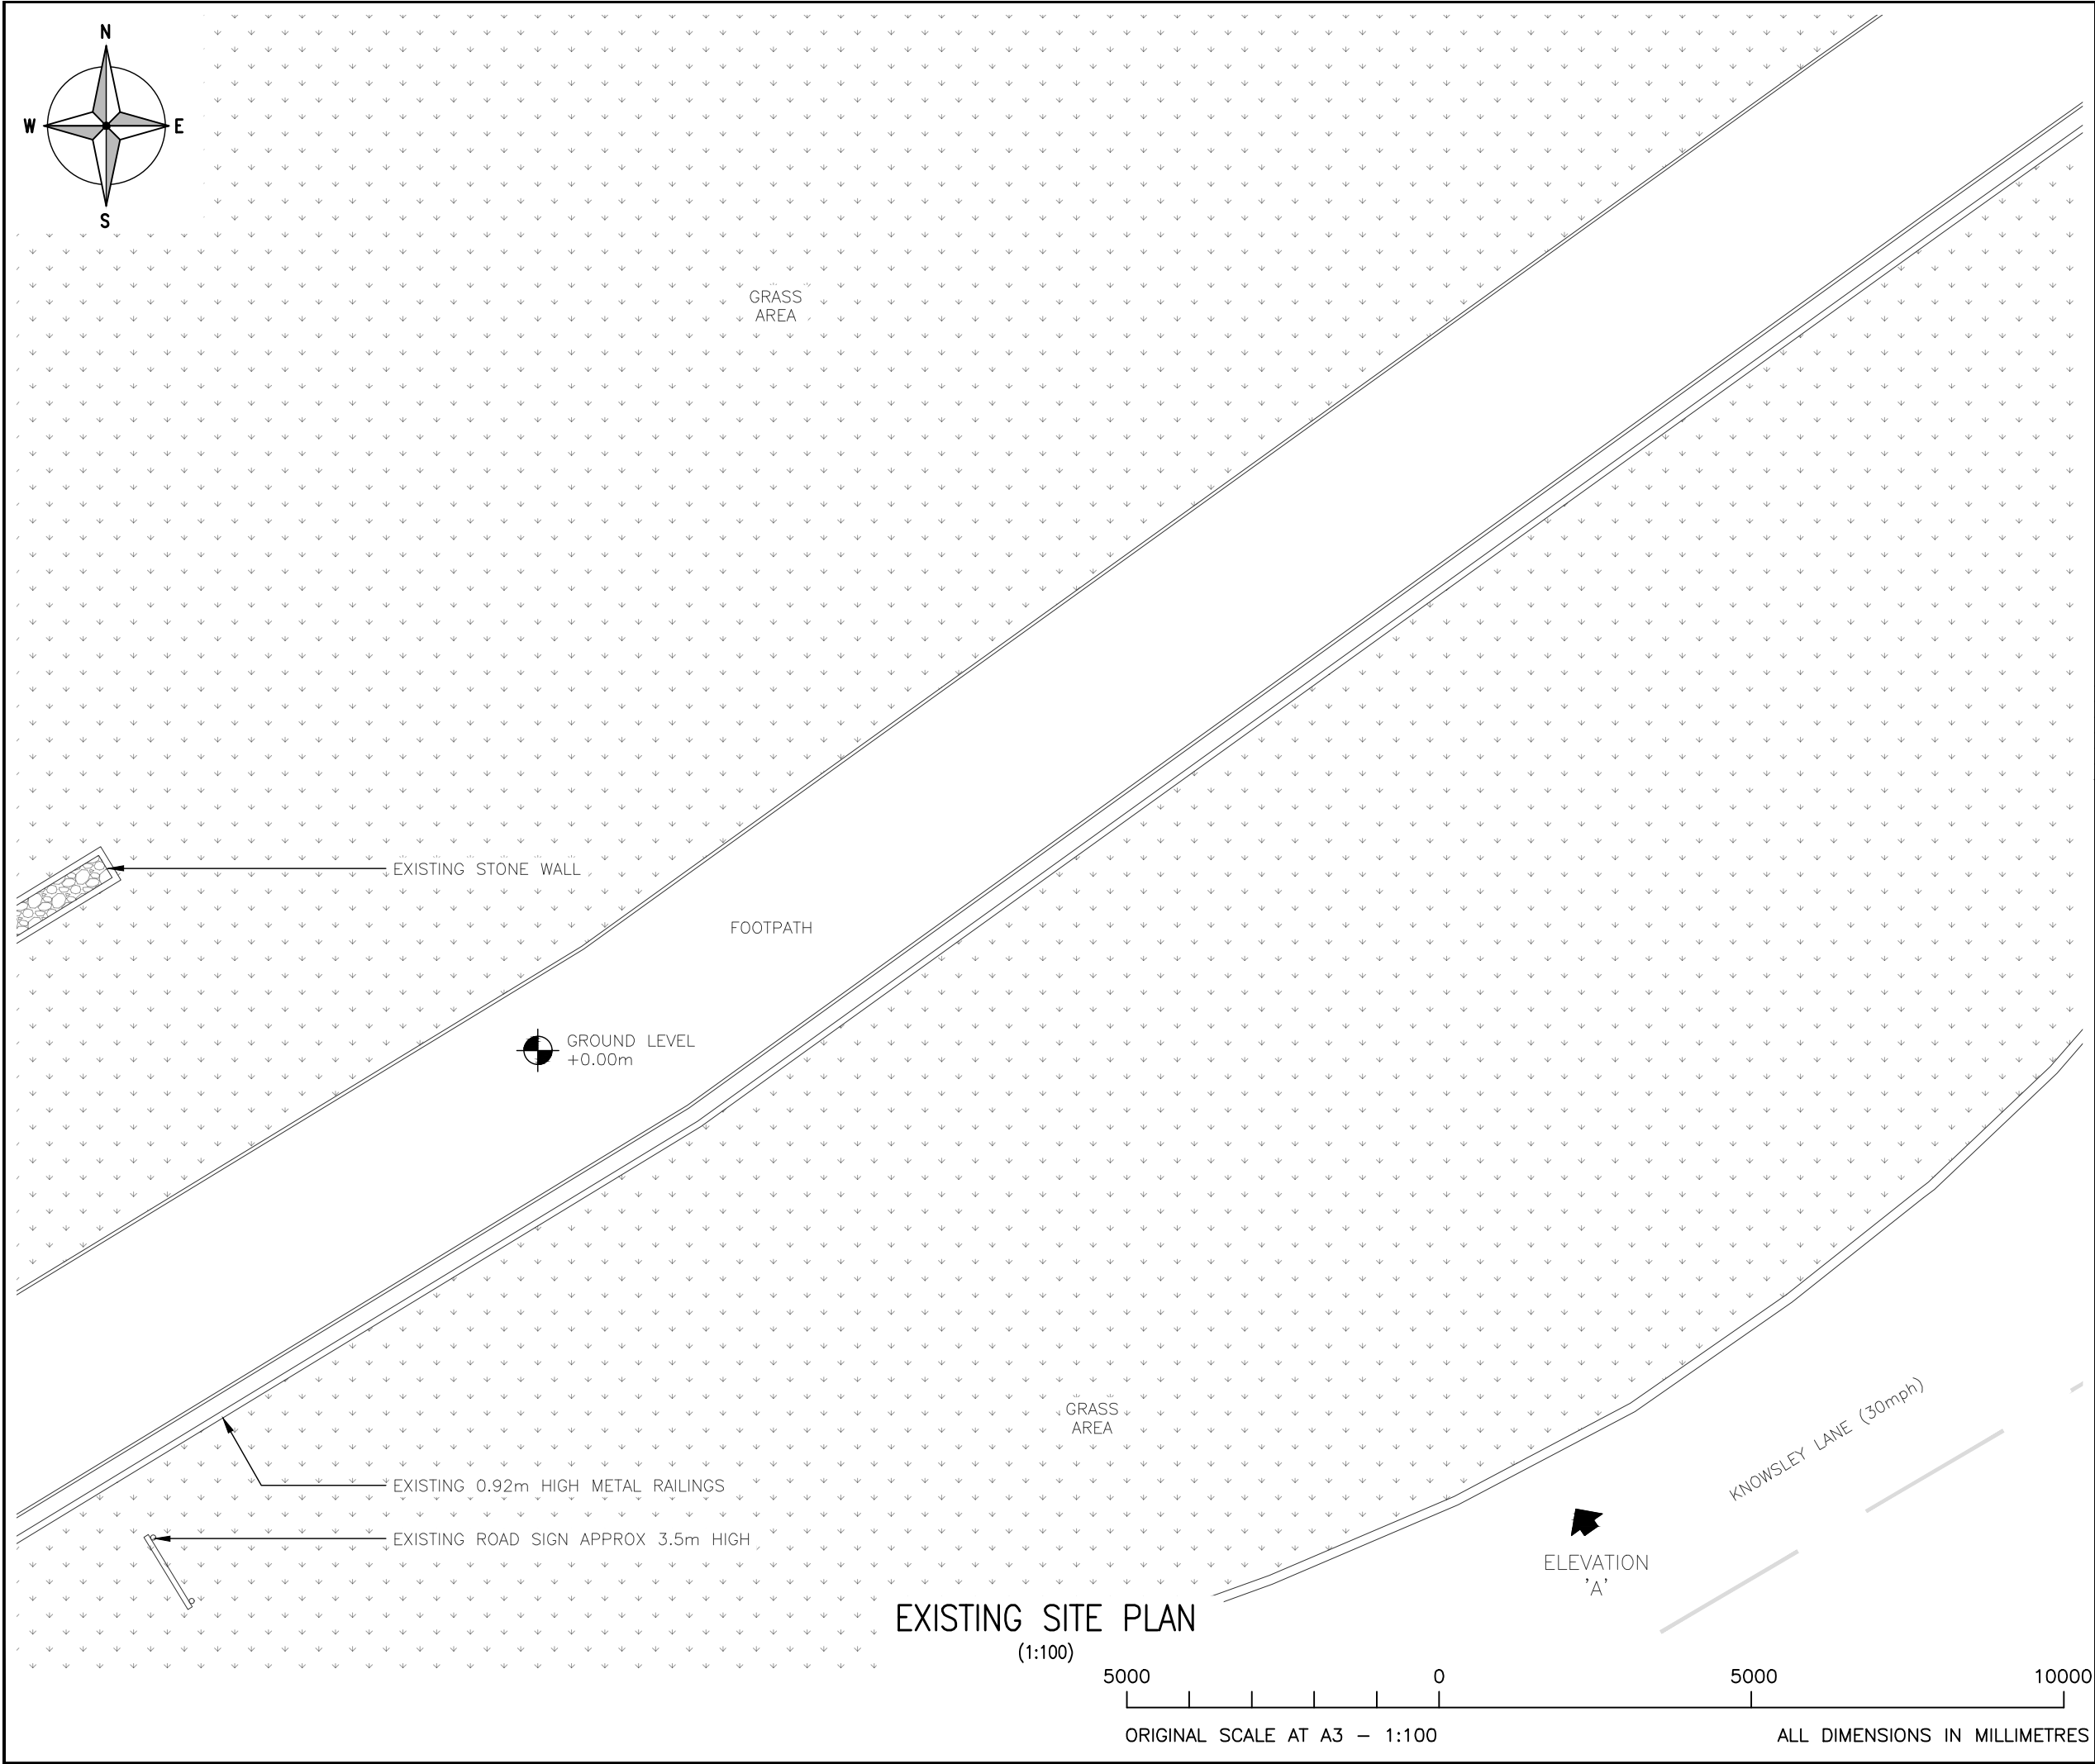

EXISTING SITE PLAN
(1:100)

5000 0 5000 10000
ORIGINAL SCALE AT A3 – 1:100 ALL DIMENSIONS IN MILLIMETRES

ALL DIMENSIONS ARE IN mm UNLESS NOTED OTHERWISE

N.G.R

E: 345179 N: 392618

NOTES:

A	Issued for Approval	TCL	TCL	20.09.22
REV	MODIFICATION	BY	CH	DATE

Cell Name		Opt.
SW NEAR SHELL GARAGE		–
Cell ID No		
CORNERSTONE	VMO2	VF
307500_00	23595	N/A
Site Address / Contact Details		
KNOWSLEY LANE KNOWSLEY MERSEYSIDE L36 8BT		
Drawing Title: EXISTING SITE PLAN		
Purpose of issue: PLANNING		Dwg Rev:
Drawing Number: 200		A
Surveyed By: TCL	Original Sheet Size: A3	Pack Issue:
Drawn: TCL	Date: 20.09.22	Checked: TCL
	Date: 20.09.22	B