


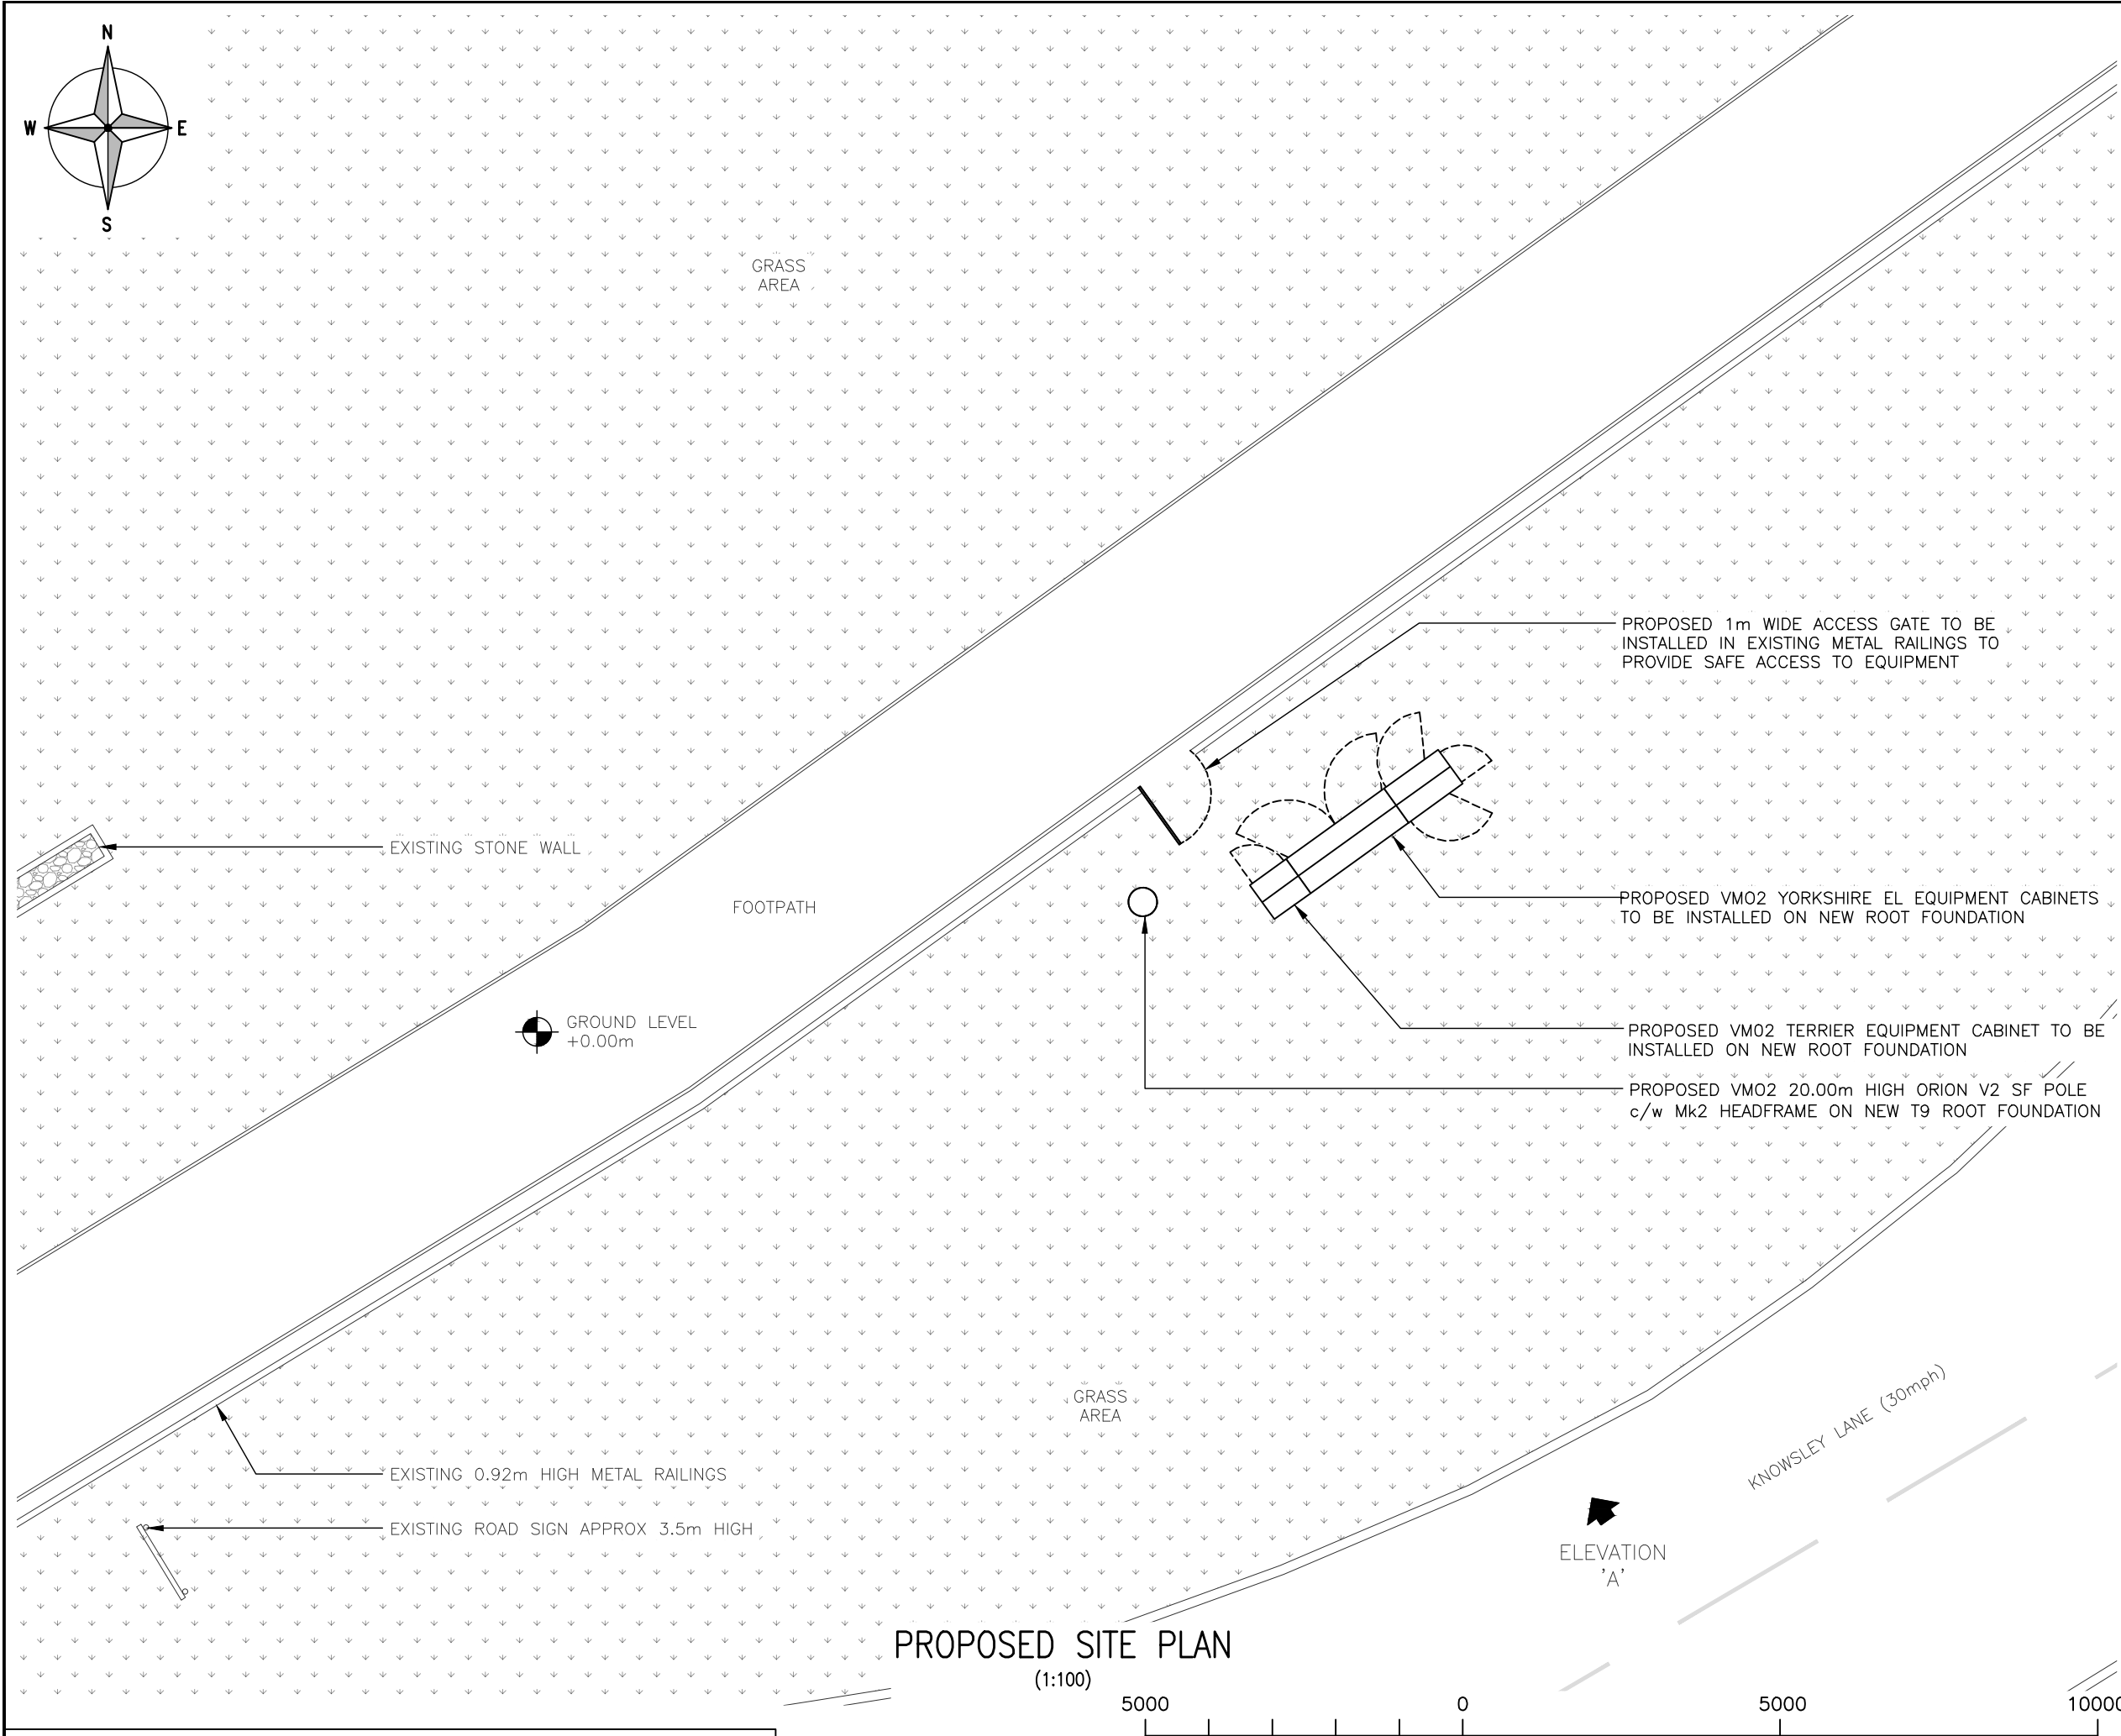

ALL DIMENSIONS ARE IN mm UNLESS NOTED OTHERWISE

N.G.R

E: 345179 N: 392618

NOTES:

B	Pole Relocated	TCL	TCL	13.12.22
A	Issued for Approval	TCL	TCL	20.09.22
REV	MODIFICATION	BY	CH	DATE

Cell Name			Opt.
SW NEAR SHELL GARAGE			-
Cell ID No			
CORNERSTONE	VM02	VF	
307500_00	23595	N/A	
Site Address / Contact Details			
KNOWSLEY LANE KNOWSLEY MERSEYSIDE L36 8BT			
Drawing Title: PROPOSED SITE PLAN			
Purpose of issue: PLANNING			Dwg Rev:
Drawing Number: 201			B
Surveyed By: TCL		Original Sheet Size: A3	Pack Issue:
Drawn: TCL	Date: 20.09.22	Checked: TCL	Date: 20.09.22

The drawings comply with VM02 & VF Standard ICNIRP guidelines.
Designed in accordance with Cornerstone documents: SDN0013.

PROPOSED SITE PLAN
(1:100)

5000 0 5000 10000

ORIGINAL SCALE AT A3 - 1:100

ALL DIMENSIONS IN MILLIMETRES