



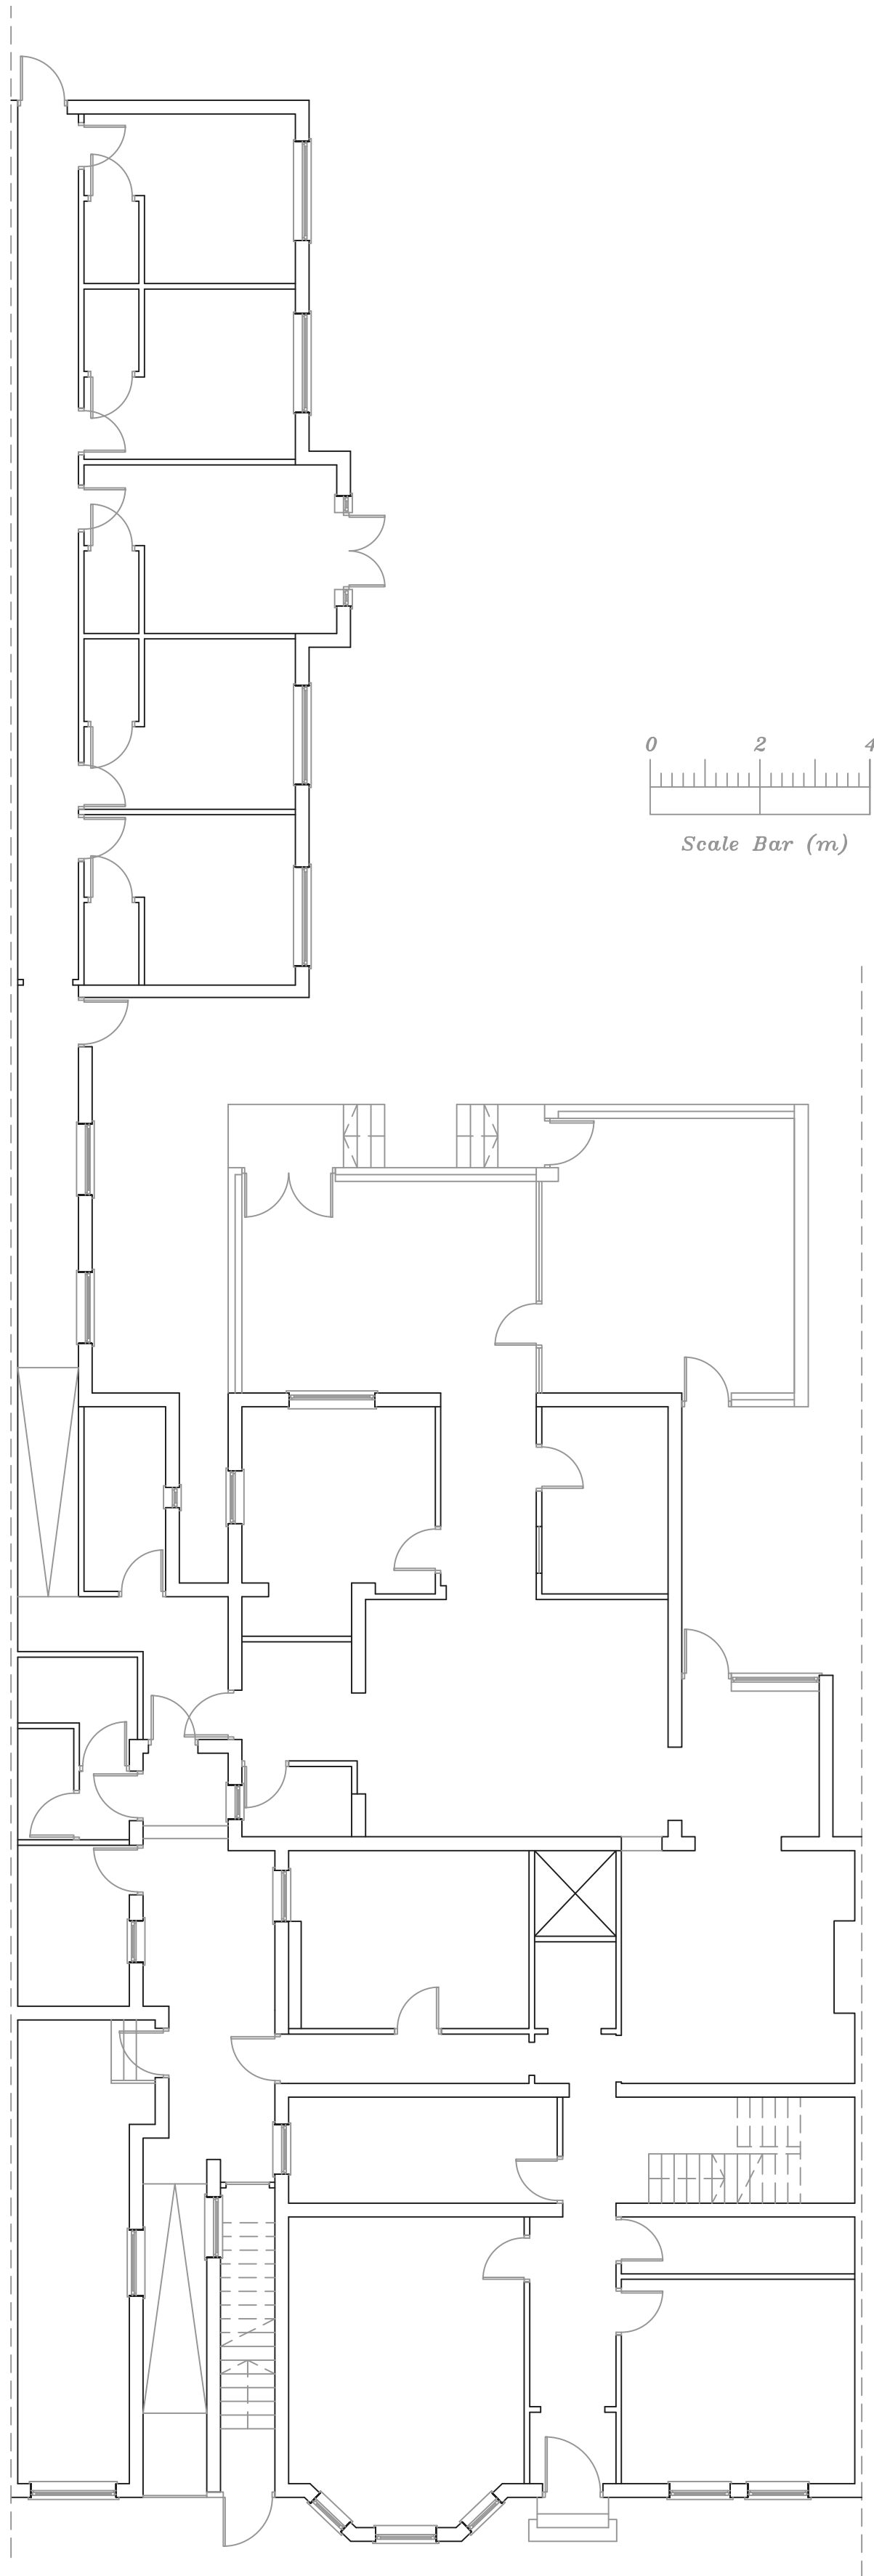


0 2 4
Scale Bar (m)

Existing Ground Floor Plan

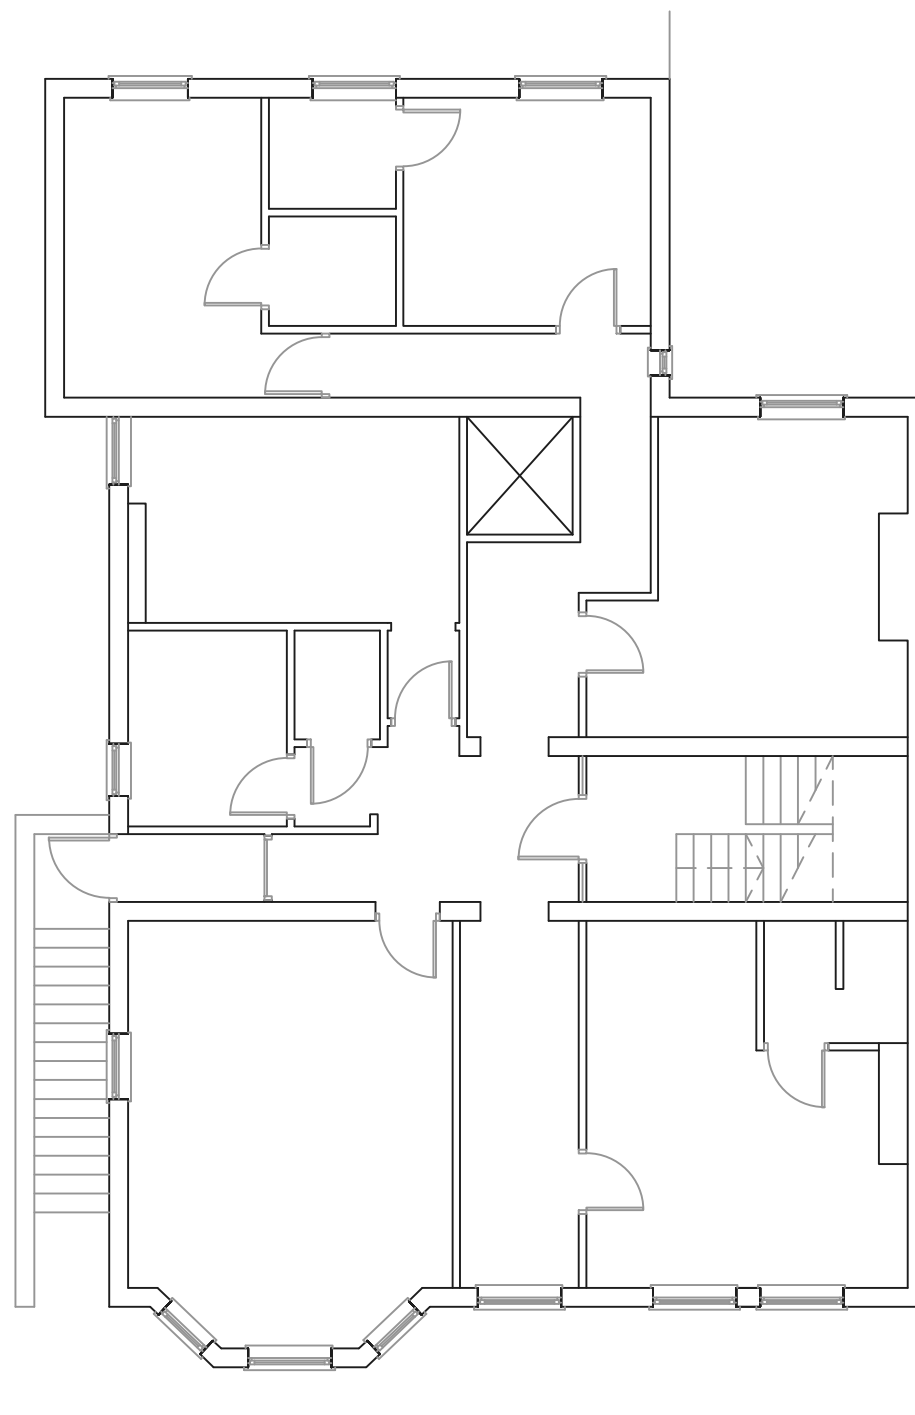

Existing First Floor Plan

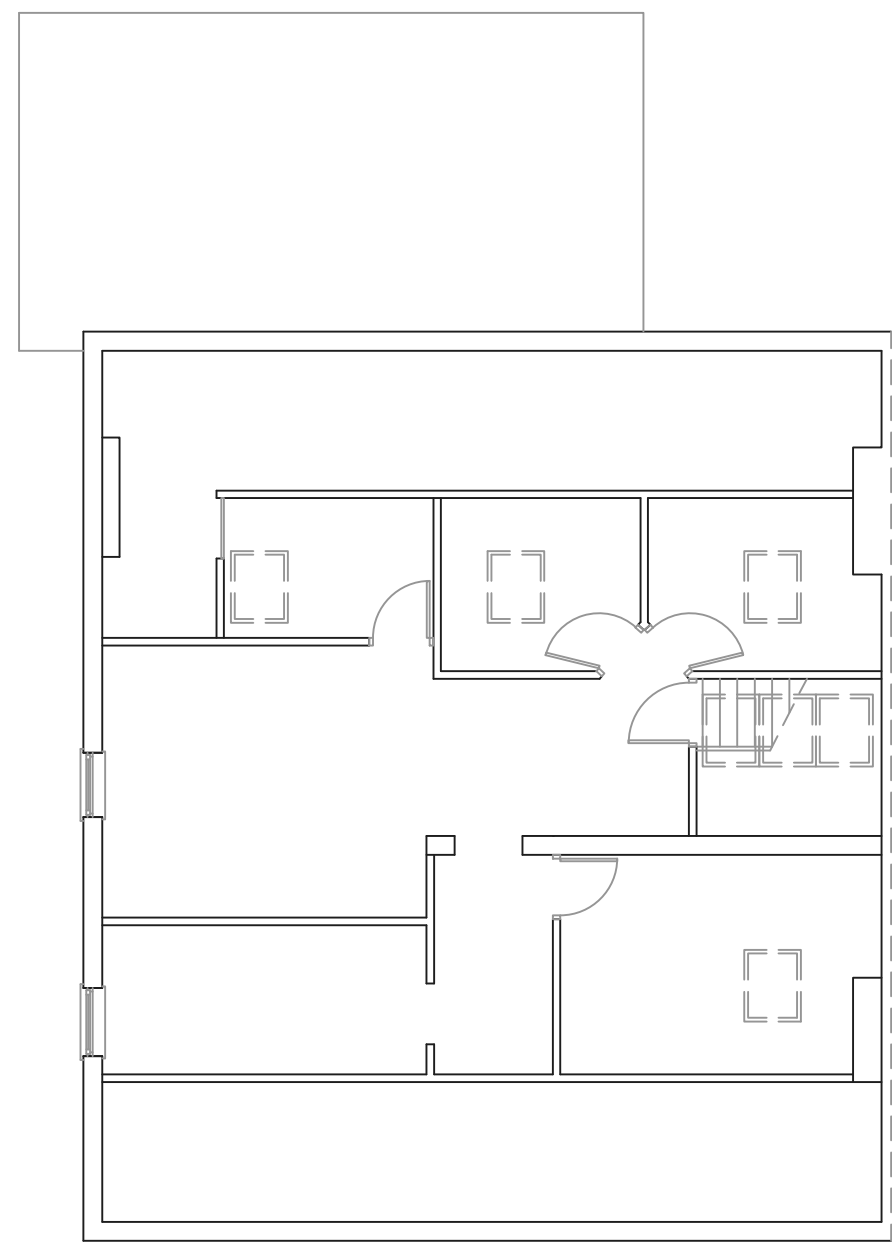

Existing Loft Floor Plan

EVOLVE.

DESIGN DEVELOP
Studio 1 - Digital House, 44 Simpson Street Liverpool L1 0AX
Telephone number: 07762259918 Evolve-designs.co.uk

Dwg No.
001
Project Title
54 Church Road,L36 9TP, Liverpool
Drawing Title
Existing plans
Job Title
Conversion into of building into 6 Apartments

Scale
1:100
Paper size
A1
Date
March 2021
Drawn by
JOR