


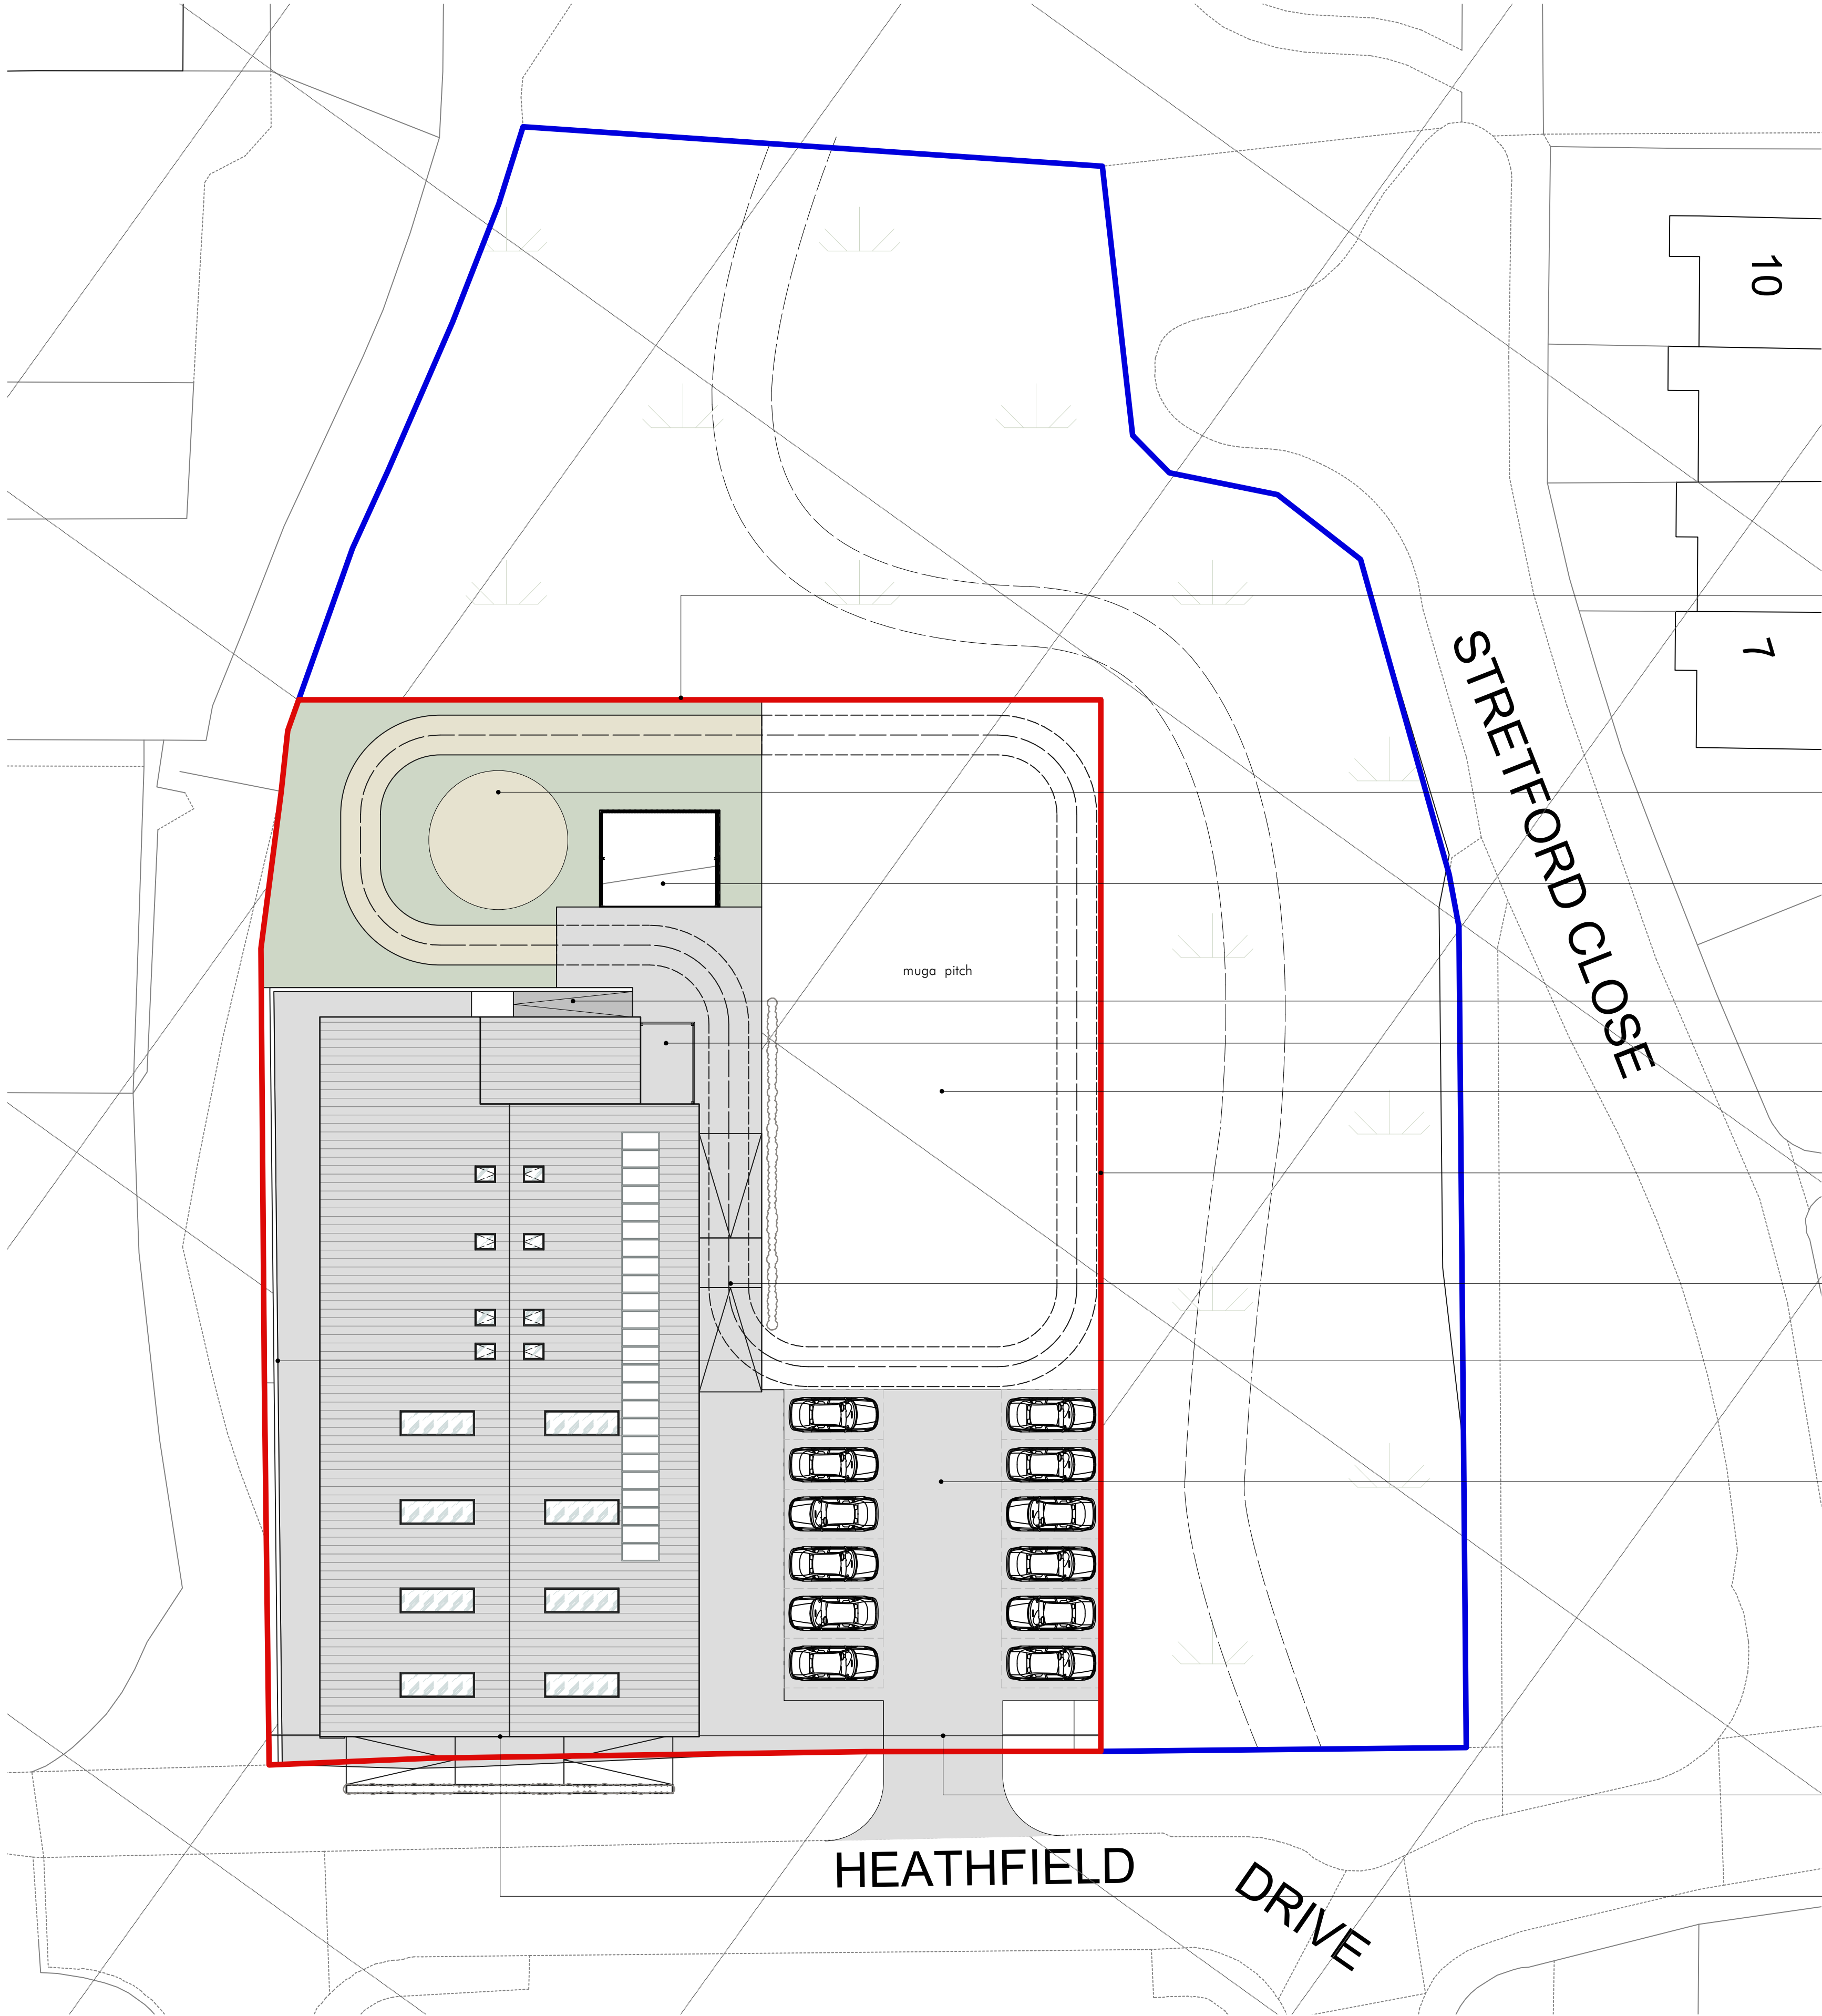

DO NOT SCALE FROM THIS DRAWING
ALL DIMENSIONS ARE TO BE CHECKED ON SITE
PRIOR TO COMMENCING WORKS ON SITE.
DISCREPANCY FOUND BETWEEN INFORMATION
GIVEN ON THIS DRAWING AND THAT GIVEN
ELSEWHERE OR RECORDED ON SITE SHALL BE
NOTIFIED IMMEDIATELY TO THE PROJECT ARCHITECT
IN WRITING

No.	Date	Revision	Notes

new fence - Not considered part of this scope of works
Knowsley MBC to install as part of park upgrades

outdoor gym equipemt
not considered part of this scope of works

Wellness Cabin - 2x 20ft shipping containers -
refer to Elderpoint quotation

access ramp to internal FFL

Fenced of area for air source heat pumps

Muga Pitch
Not Considered part of this scope of works

new fence - Not considered part of this scope of works
Knowsley MBC to install as part of park upgrades


aspaht pathway

retaining wall moved closer to fence line allowing
access to the full perimiter of the building

aspaht carpark

new fence & Gates - Not considered part of this scope of works
Knowsley MBC to install as part of park upgrades

pavement adjustments required to
provide level access

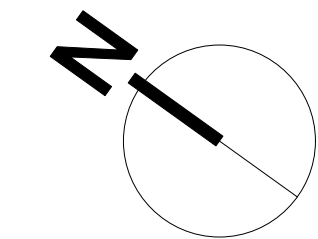

SCALE: 1:500 @ A1
0 5 8 10 M

23023
TOWER HILL ABC
HEATHFIELD ROAD, KIRKBY. L33 1WU

DWG No:
23023 CO 001 A

TITLE:
SITE PLAN

DATE: 27.10.2023
DRAWN: JC

FOR PRICING

Group:D Architects Avenue HQ, 4 St Pauls Square, Liverpool. L3 9SJ
T. 01515425027 E. info@groupdarchitects.com