
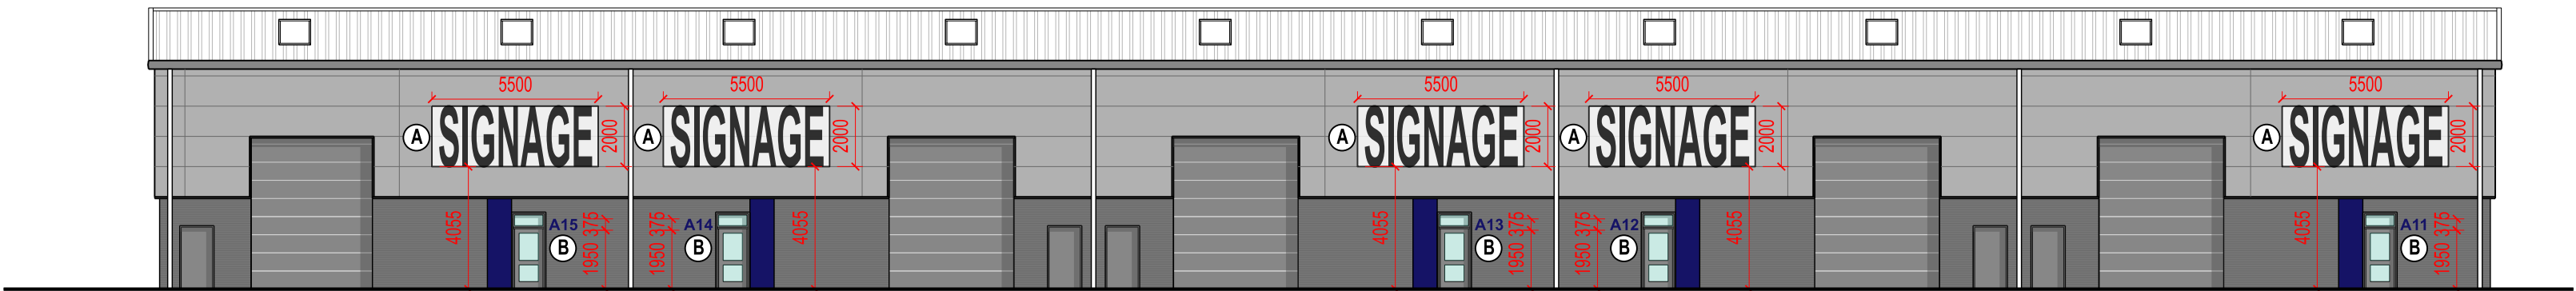
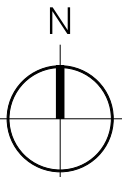


THIS DRAWING IS PROTECTED BY COPYRIGHT AND MUST NOT BE COPIED OR REPRODUCED WITHOUT THE WRITTEN CONSENT OF RGP PARTNERSHIP LIMITED. NO DIMENSIONS ARE TO BE SCALED FROM THIS DRAWING. ALL DIMENSIONS AND SIZES TO BE CHECKED ON SITE. NORTH POINTS SHOWN ARE INDICATIVE. ©

SITE SPECIFIC HAZARDS


IN ACCORDANCE WITH THE REQUIREMENTS OF THE CDM REGULATIONS 2015 THE FOLLOWING SIGNIFICANT RESIDUAL HAZARDS HAVE NOT BEEN DESIGNED OUT OF THIS PROJECT AND MUST BE TAKEN INTO CONSIDERATION BY CONTRACTORS PLANNING TO UNDERTAKE THE WORKS SHOWN ON THIS DRAWING:

SCALE 1:200

 


NORTH-WEST ELEVATION

1:200

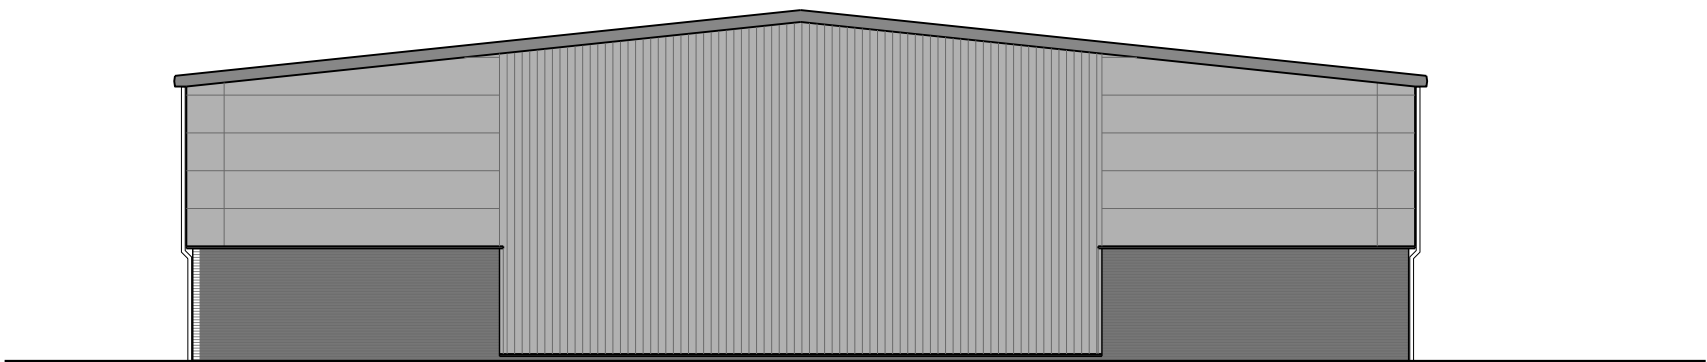


SOUTH-WEST ELEVATION

1:200

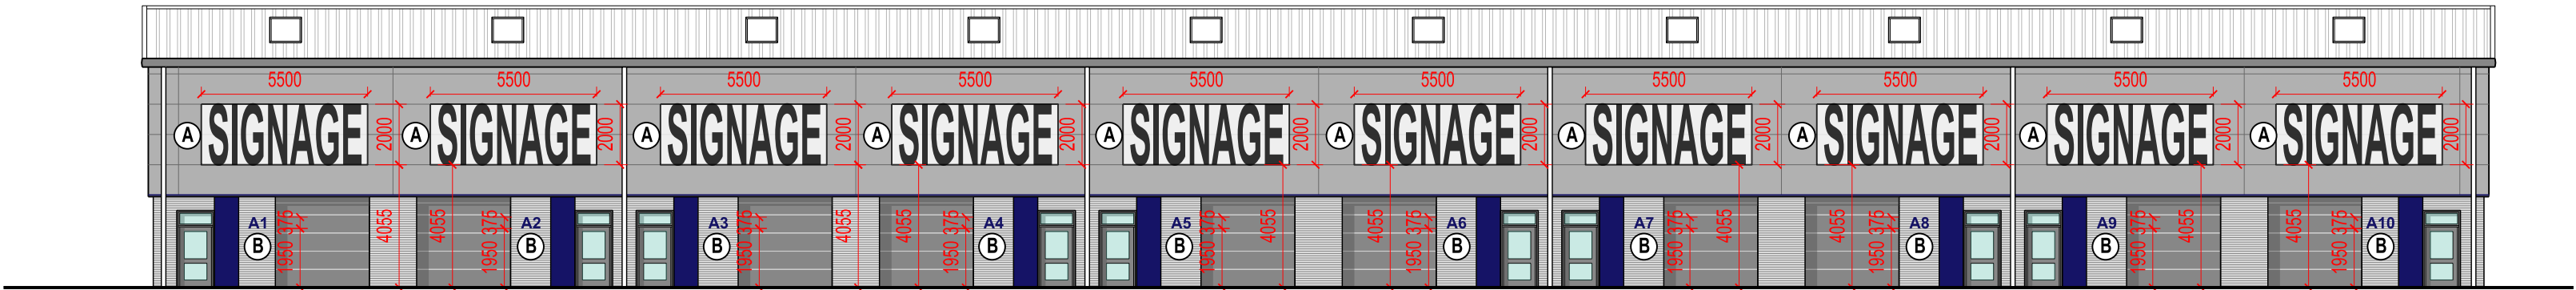

SOUTH-EAST ELEVATION

1:200

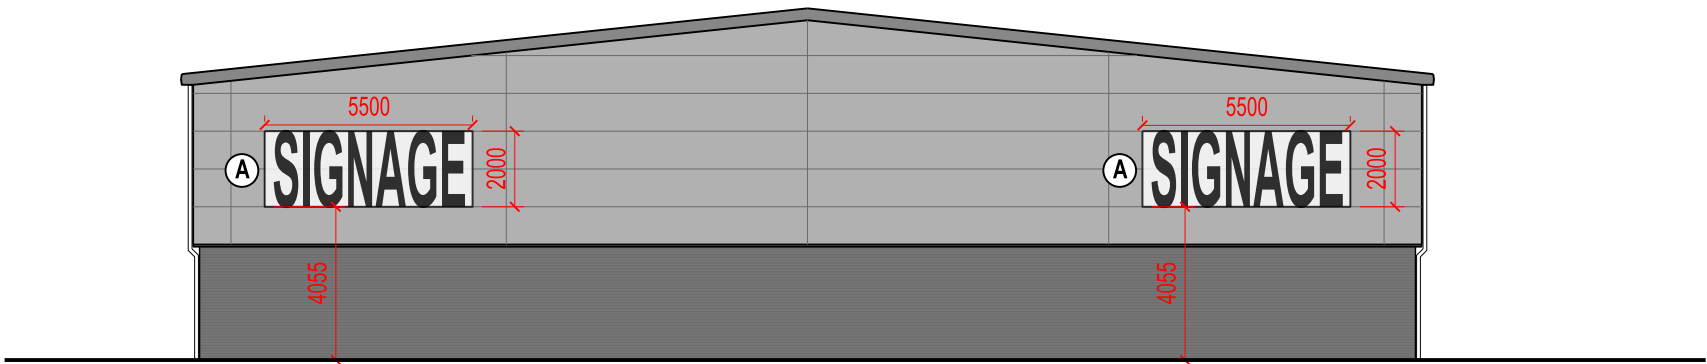

NORTH-EAST ELEVATION

1:200



KEY PLAN

KEY

- (A) TYPE A UNIT NAME SIGNAGE
2M IN HEIGHT BY 5.5M IN WIDTH
NON-ILLUMINATED, RAL 9010
WHITE POLYESTER POWDER
COATED, FOLDED ALUMINIUM
TRAY SIGNAGE MOUNTED ON
BACKING FRAME FIXED TO
FABRIC OF BUILDING
- (B) TYPE B UNIT NUMBER SIGNAGE
375MM IN HEIGHT
RAL 5003 SARGASSO
BLUE POLYESTER POWDER
COATED, FLAT CUT ALUMINIUM
LETTERS FIXED TO BUILDING
FABRIC

REV.	DATE	NOTES	INIT.
------	------	-------	-------

CLIENT / PROJECT



HUYTON INDUSTRIAL ESTATE, LIVERPOOL

DRAWING TITLE

BLOCK A

PROPOSED BUILDING ELEVATIONS

SIGNAGE ZONES

STATUS

PLANNING

DATE	DRAWN	SCALE @ A2
15.10.24	EDD	1:200

PROJECT NUMBER	STAGE	UNIT / BLOCK	TYPE & NUMBER	REVISION LETTER
----------------	-------	--------------	---------------	-----------------

DRAWING NO. 11049 ADV A E02

Site Location Plans	L	GA Plans	P	Elevations	E
Sections	S	Details	D	Prefix: Colour	C

THE RATCLIFFE GROVES PARTNERSHIP

MANCHESTER
105 MANCHESTER ROAD
BURY LANCASHIRE BL9 0TD
T. 0161 797 6000 E. manchester@rgp.co.uk
www.rgp.co.uk

LONDON
19 BEDFORD ROW
LONDON WC1R 4EB
T. 020 7600 6666 E. london@rgp.co.uk

