



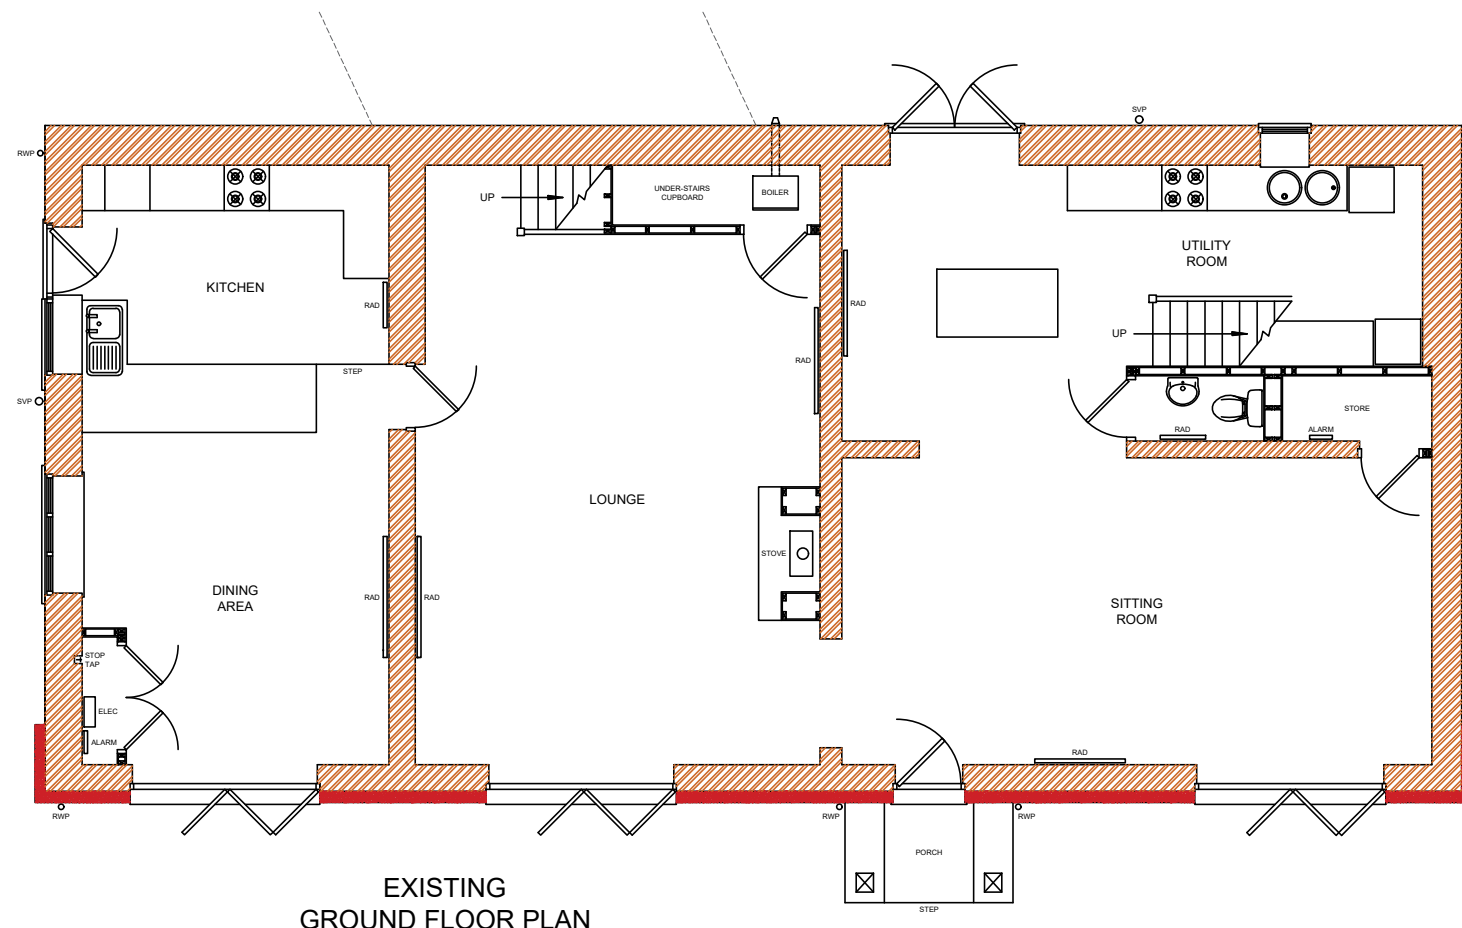


EXISTING
GROUND FLOOR PLAN

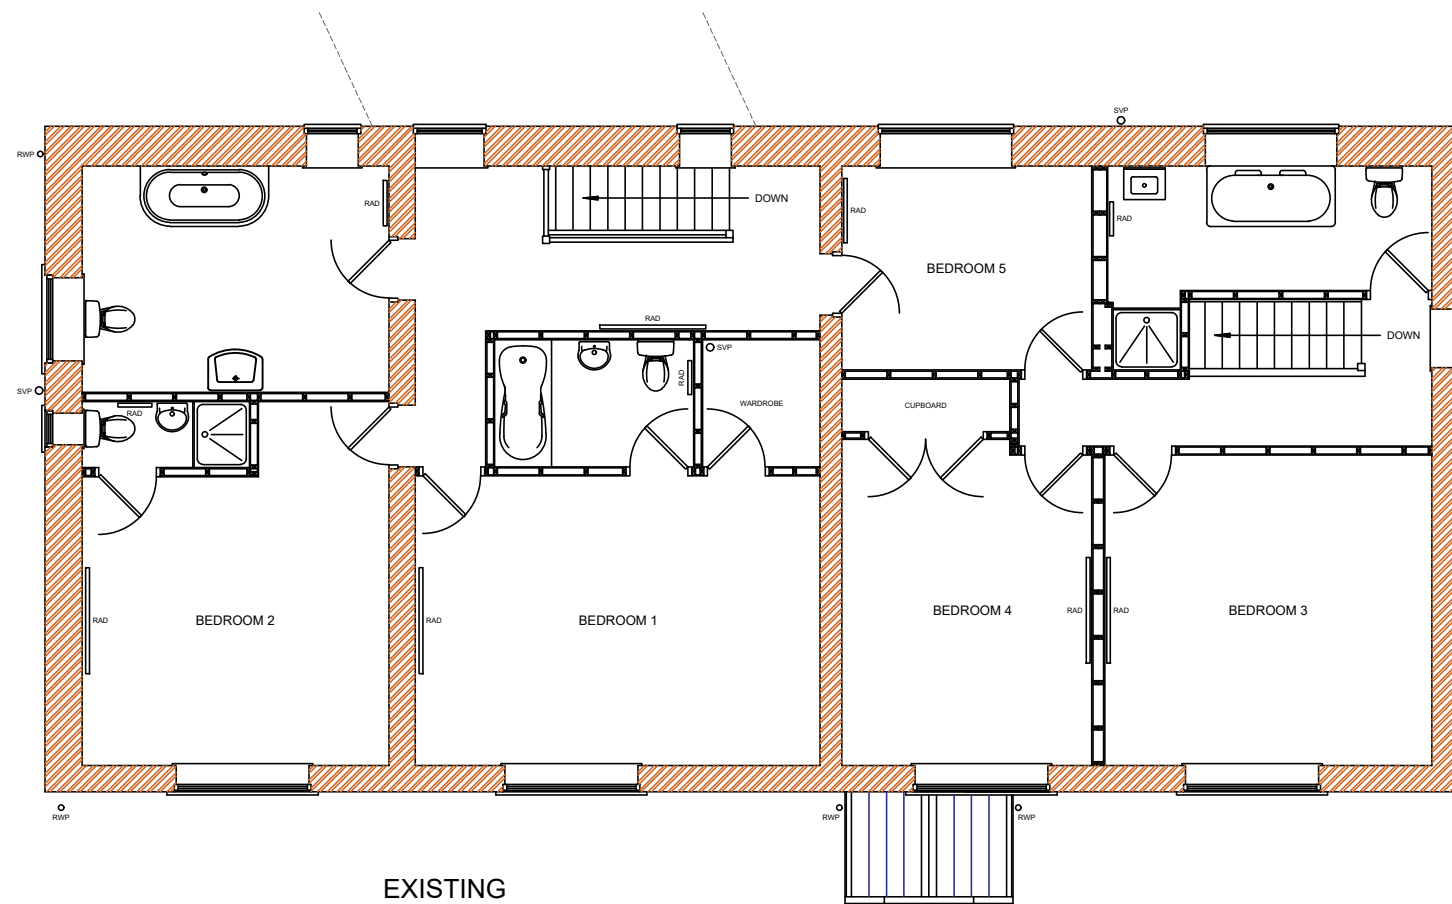

EXISTING
FIRST FLOOR PLAN

NOTES:

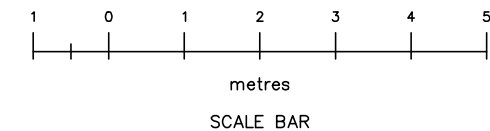

CLIENT:
CAROLINE HICKS & BEN THOMPSON
The Coach House, Gerrard's Lane, Liverpool, L26 5QA

PROJECT:
PROPOSED OUTBUILDING
The Coach House, Gerrard's Lane, Liverpool, L26 5QA

TITLE:
EXISTING
Ground & First Floor Plans

SCALE: 1:100 @ A3 | 1:50 @ A1

DRAWN: CJC

DATE: July 2023

CHECKED: -

DRAWING No.: 022-001-GLL-CH 007

REV -

© Lynwoods Building Consultancy

Web: www.lynwoods.com
Email: info@lynwoods.com
Tel: +44(0)7913 238 176



the mark of
property
professionalism
worldwide

