


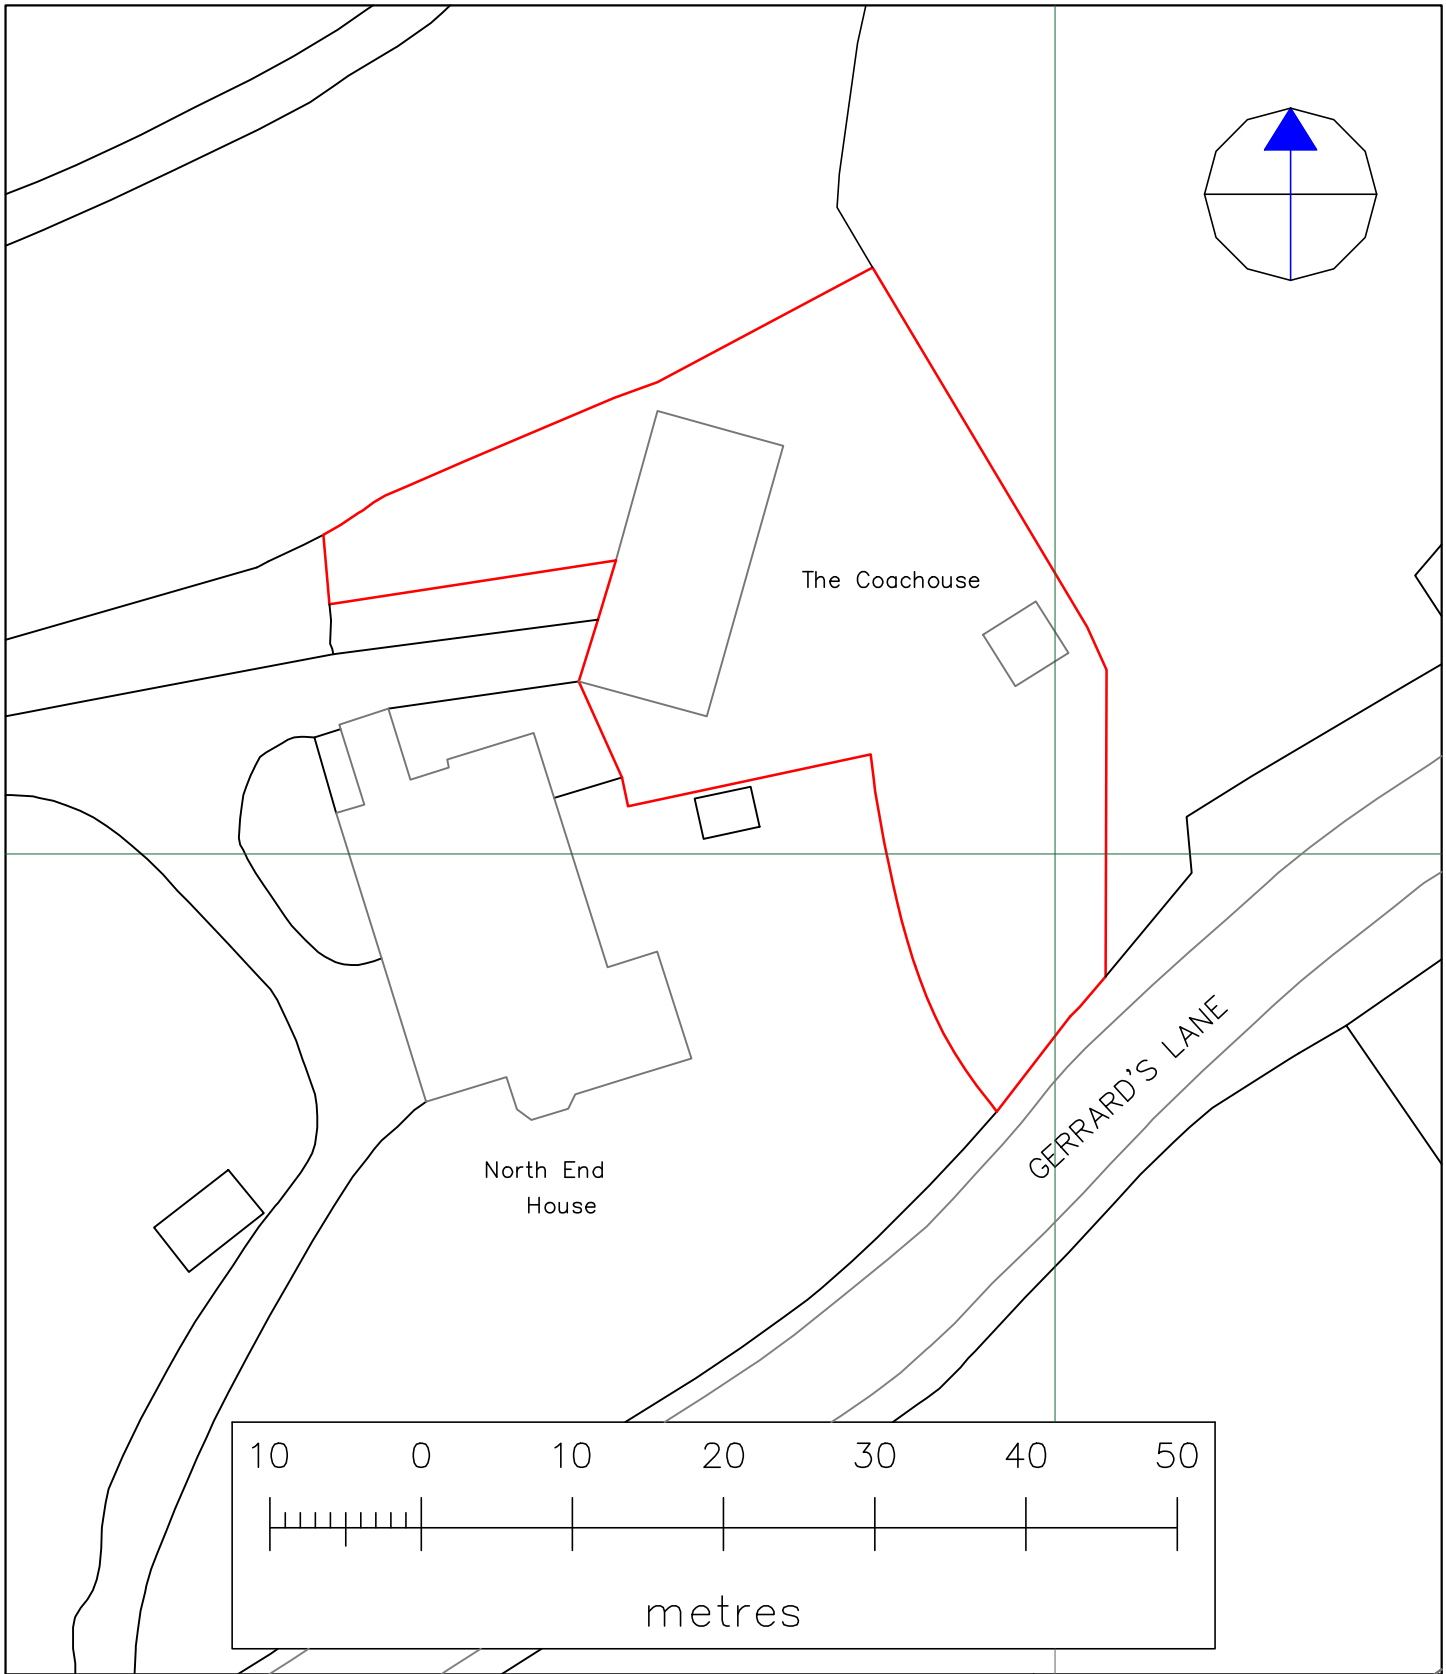

CLIENT:

CAROLINE HICKS & BEN THOMPSON
The Coach House, Gerrard's Lane, Liverpool, L26 5QA

SITE ADDRESS:

PROPOSED OUTBUILDING
The Coach House, Gerrard's Lane, Liverpool, L26 5QA

TITLE:

EXISTING
Site Plan

SCALE: 1 : 500 @ A4

DRAWN: CJC

DATE: July 2023

CHECKED: CJC

DRAWING No.: 022-001-GLL-CH 003

REV -

© Lynwoods Building Consultancy

Web: www.lynwoods.com
Email: info@lynwoods.com
Tel: +44(0)7913 238 176



RICS

the mark of
property
professionalism
worldwide



NOTES: