




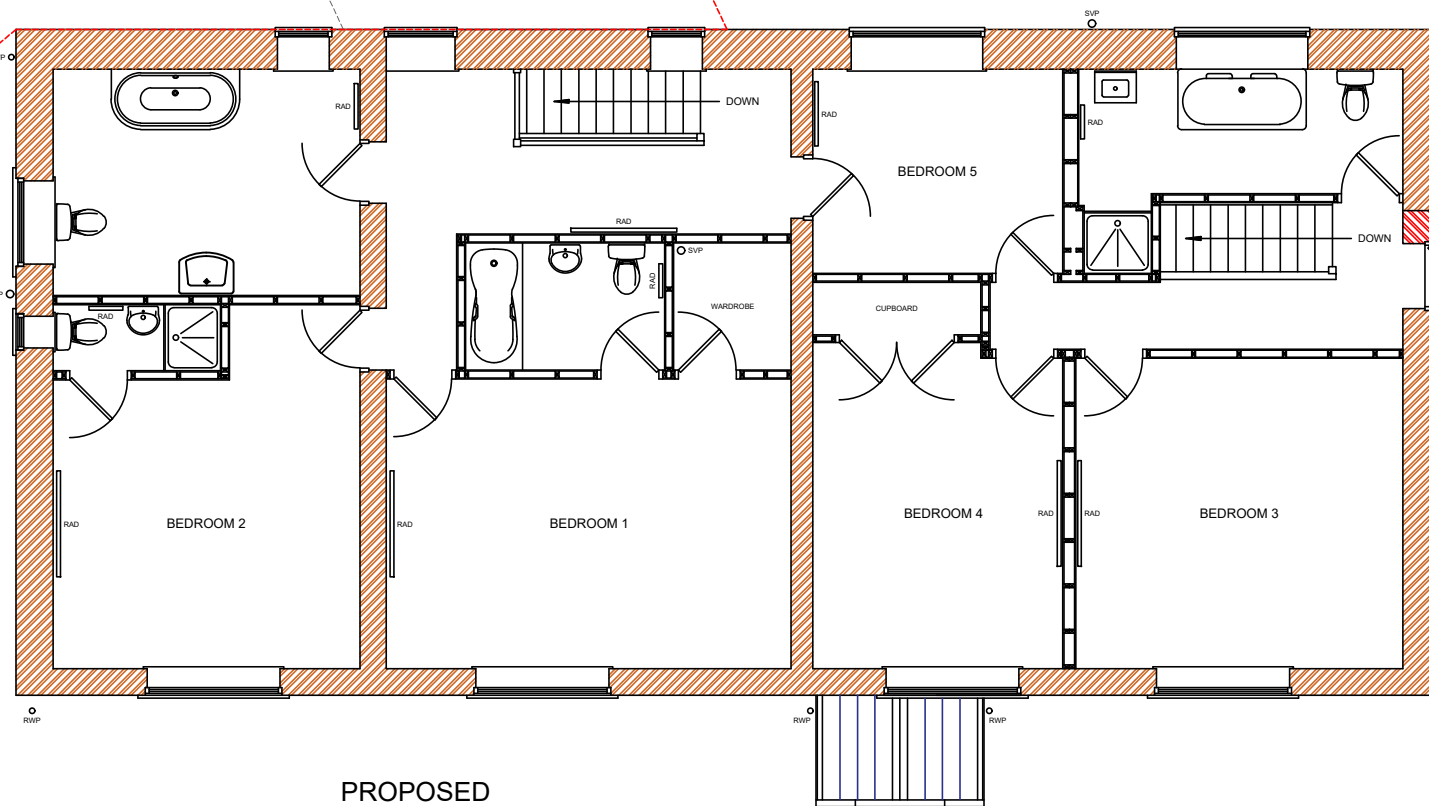

PROPOSED
FIRST FLOOR PLAN

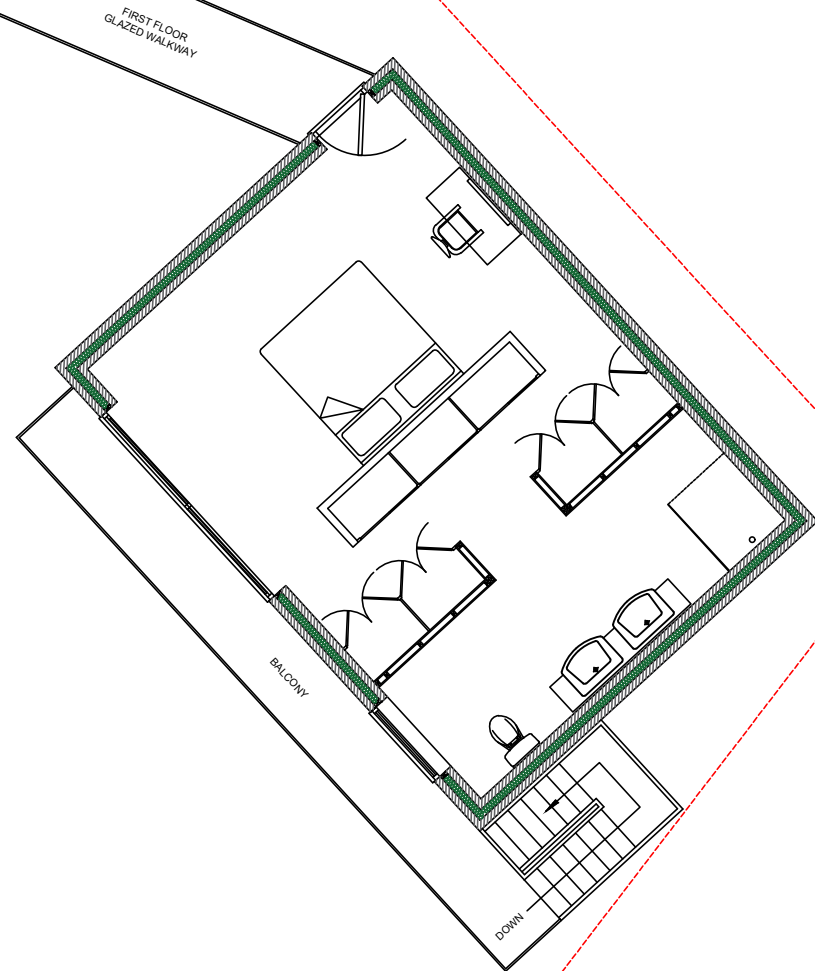

NOTES:

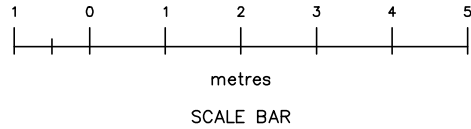

CLIENT: CAROLINE HICKS & BEN THOMPSON The Coach House, Gerrard's Lane, Liverpool, L26 5QA		
PROJECT: PROPOSED OUTBUILDING The Coach House, Gerrard's Lane, Liverpool, L26 5QA		
TITLE: PROPOSED First Floor Plan		
SCALE: 1:100 @ A3 1:50 @ A1	DRAWN: CJC	
DATE: July 2023	CHECKED: -	
DRAWING No.: 022-001-GLL-CH 009	REV -	

© Lynwoods Building Consultancy

Web: www.lynwoods.com
Email: info@lynwoods.com
Tel: +44(0)7913 238 176

