

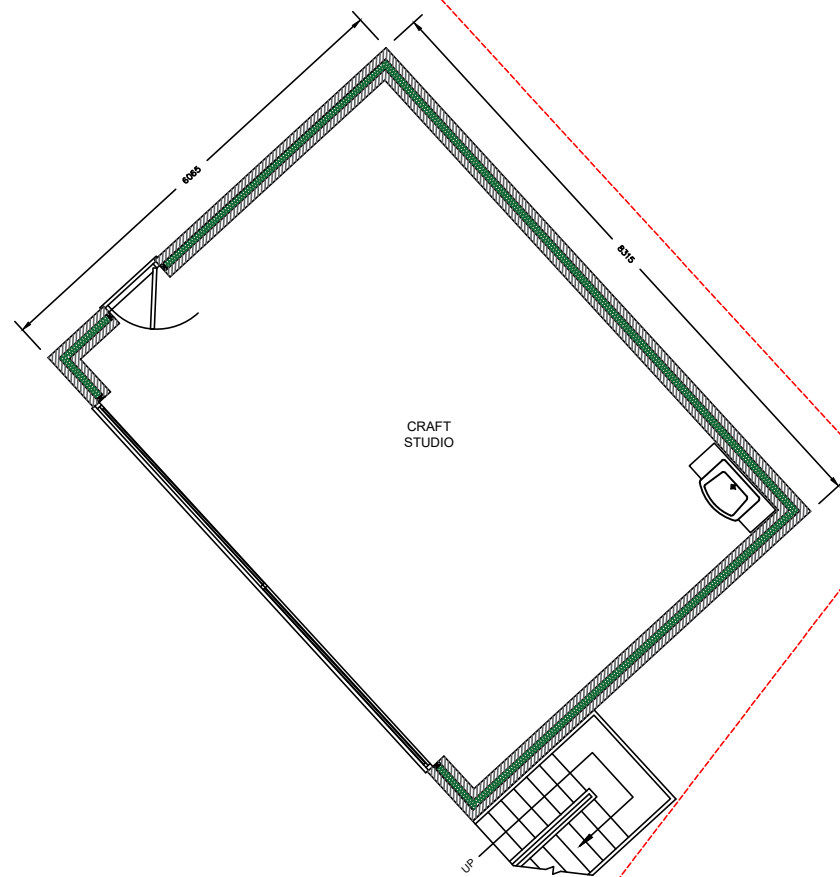


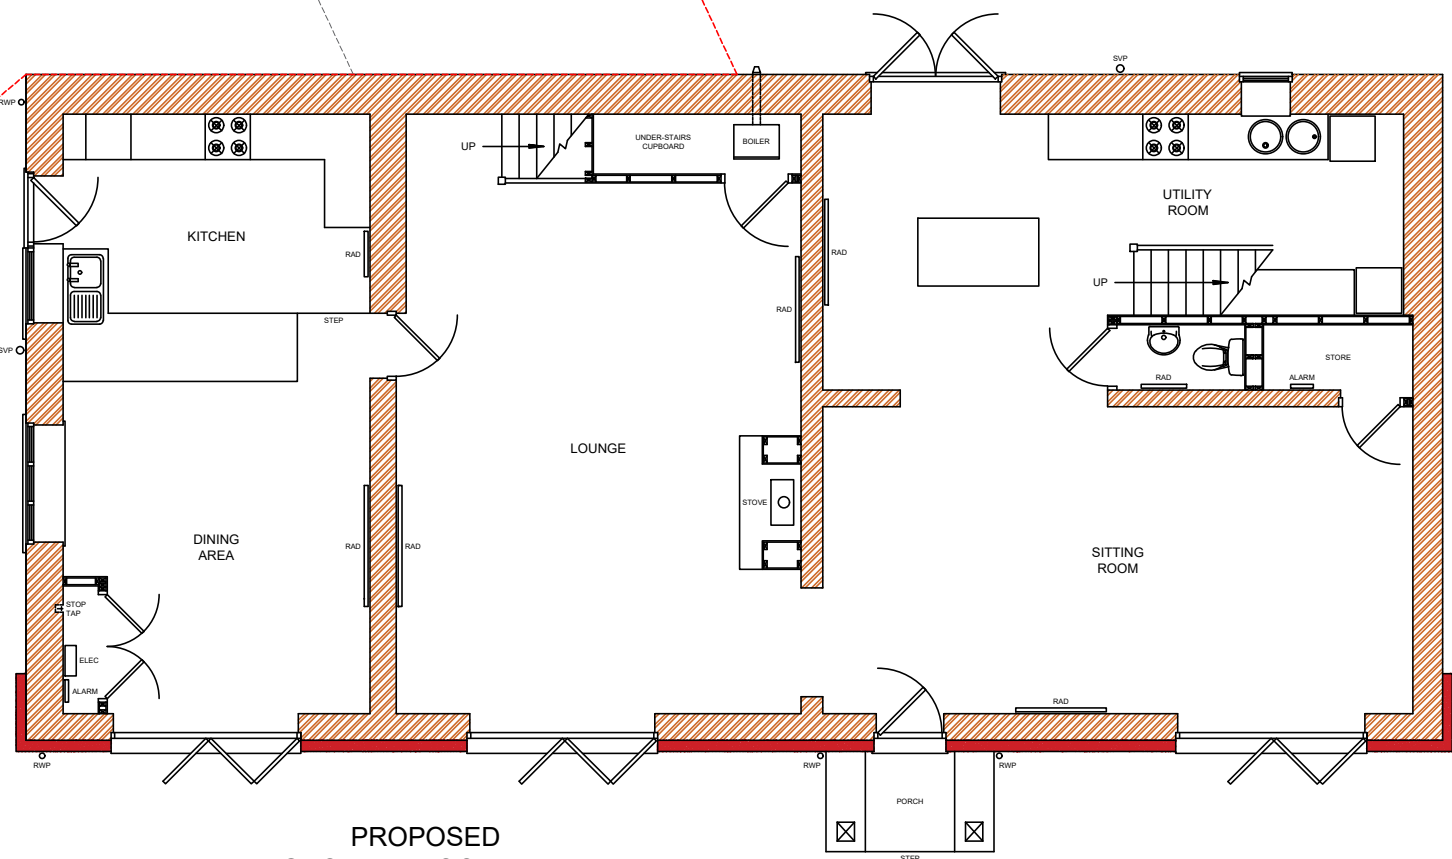

NOTES:

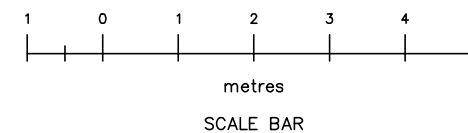

CLIENT:  
CAROLINE HICKS & BEN THOMPSON  
The Coach House, Gerrard's Lane, Liverpool, L26 5QA

PROJECT:  
PROPOSED OUTBUILDING  
The Coach House, Gerrard's Lane, Liverpool, L26 5QA

TITLE:  
PROPOSED  
Ground Floor Plan

SCALE: 1:100 @ A3 | 1:50 @ A1 DRAWN: CJC

DATE: July 2023 CHECKED: -

DRAWING No.: 022-001-GLL-CH 008 REV -

© Lynwoods Building Consultancy

Web: [www.lynwoods.com](http://www.lynwoods.com)  
Email: [info@lynwoods.com](mailto:info@lynwoods.com)  
Tel: +44(0)7913 238 176

