


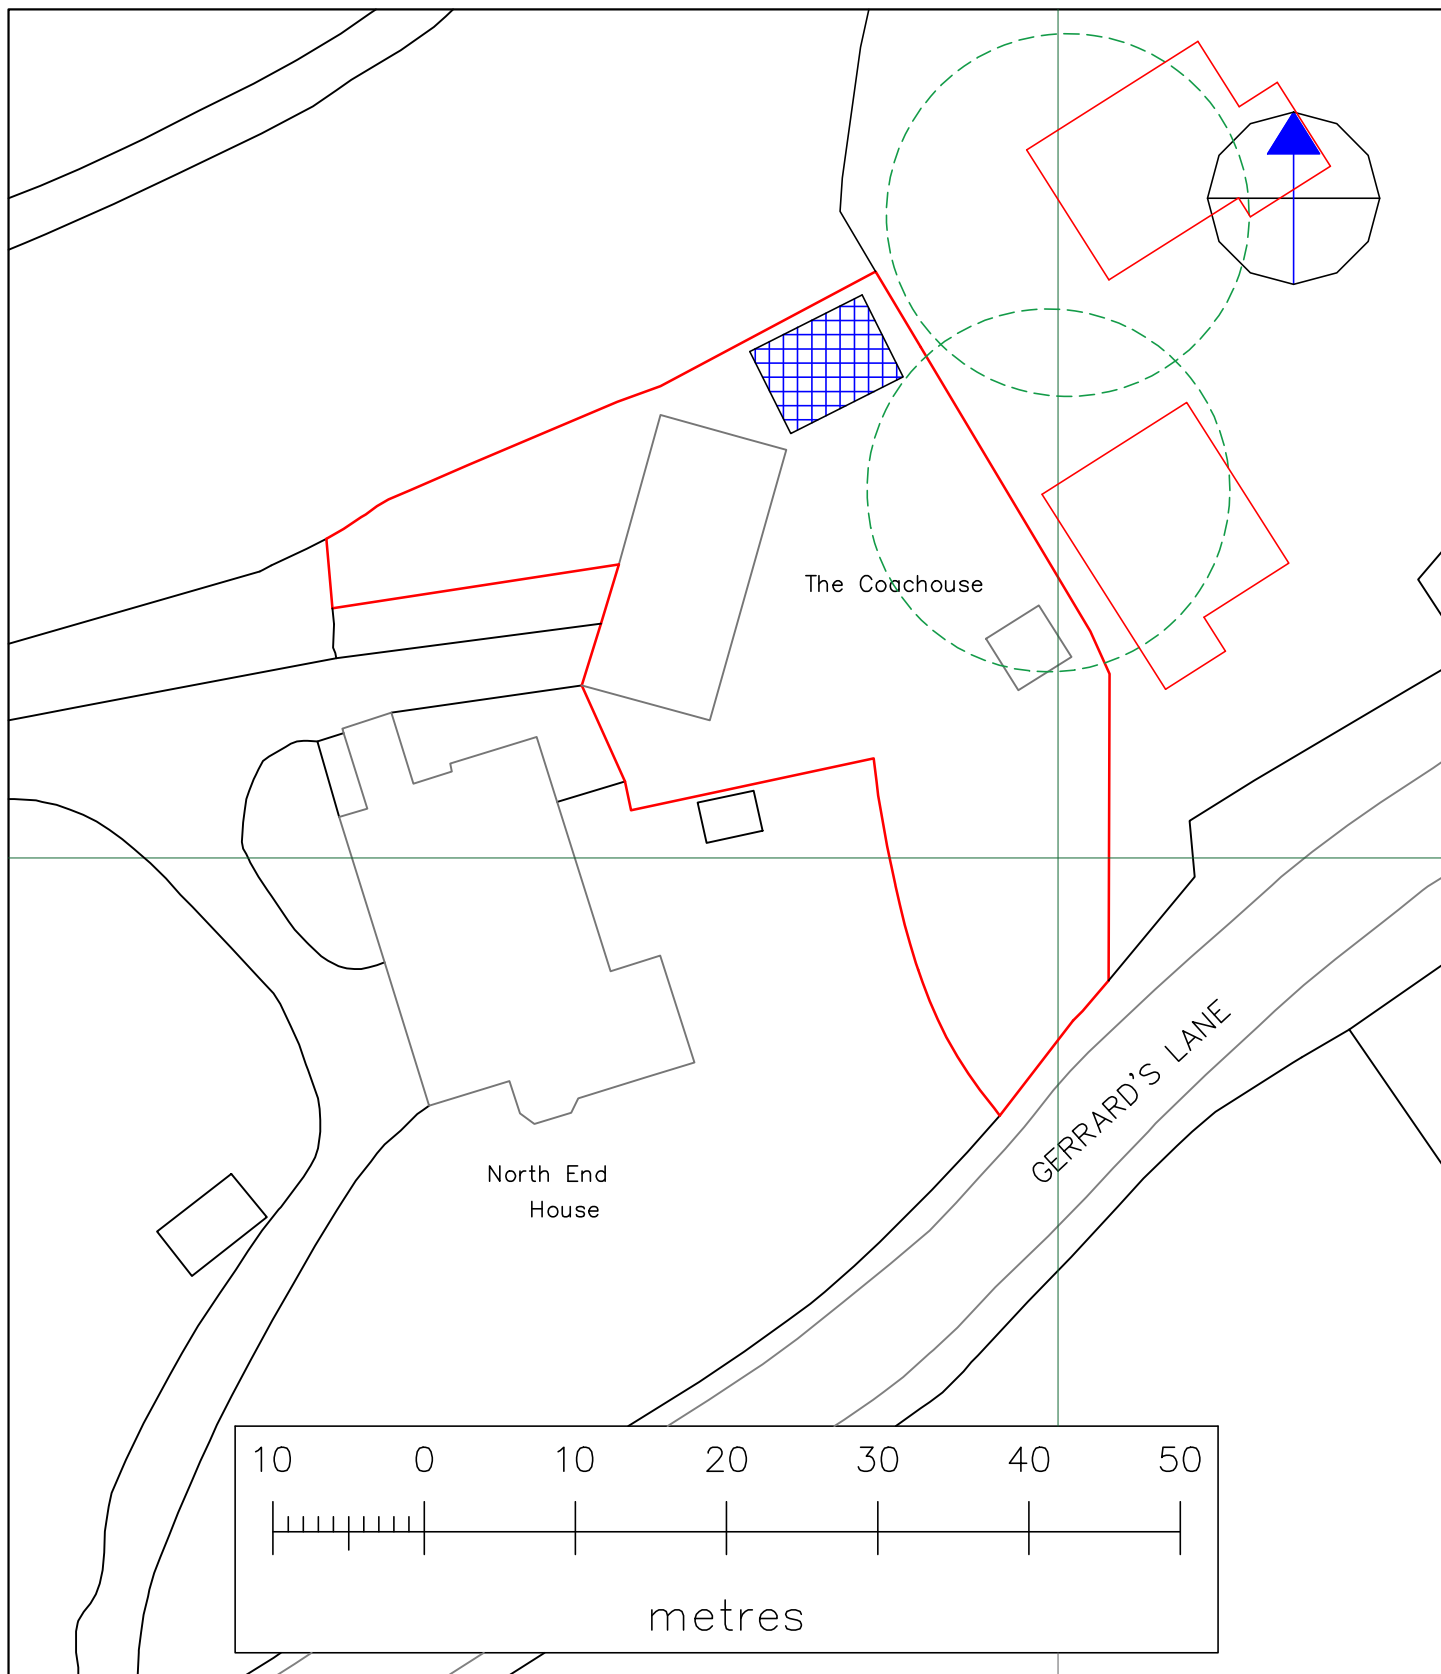

CLIENT:
CAROLINE HICKS & BEN THOMPSON
The Coach House, Gerrard's Lane, Liverpool, L26 5QA

SITE ADDRESS:
PROPOSED OUTBUILDING
The Coach House, Gerrard's Lane, Liverpool, L26 5QA

TITLE:
PROPOSED
Site Plan

SCALE: 1 : 500 @ A4

DRAWN: CJC

DATE: July 2023

CHECKED: CJC

DRAWING No.: 022-001-GLL-CH 004

REV A

© Lynwoods Building Consultancy

Web: www.lynwoods.com
Email: info@lynwoods.com
Tel: +44(0)7913 238 176



the mark of
property
professionalism
worldwide



NOTES:



Approx. location of proposed outbuilding



12m radius lines from gable ends of nearby properties