


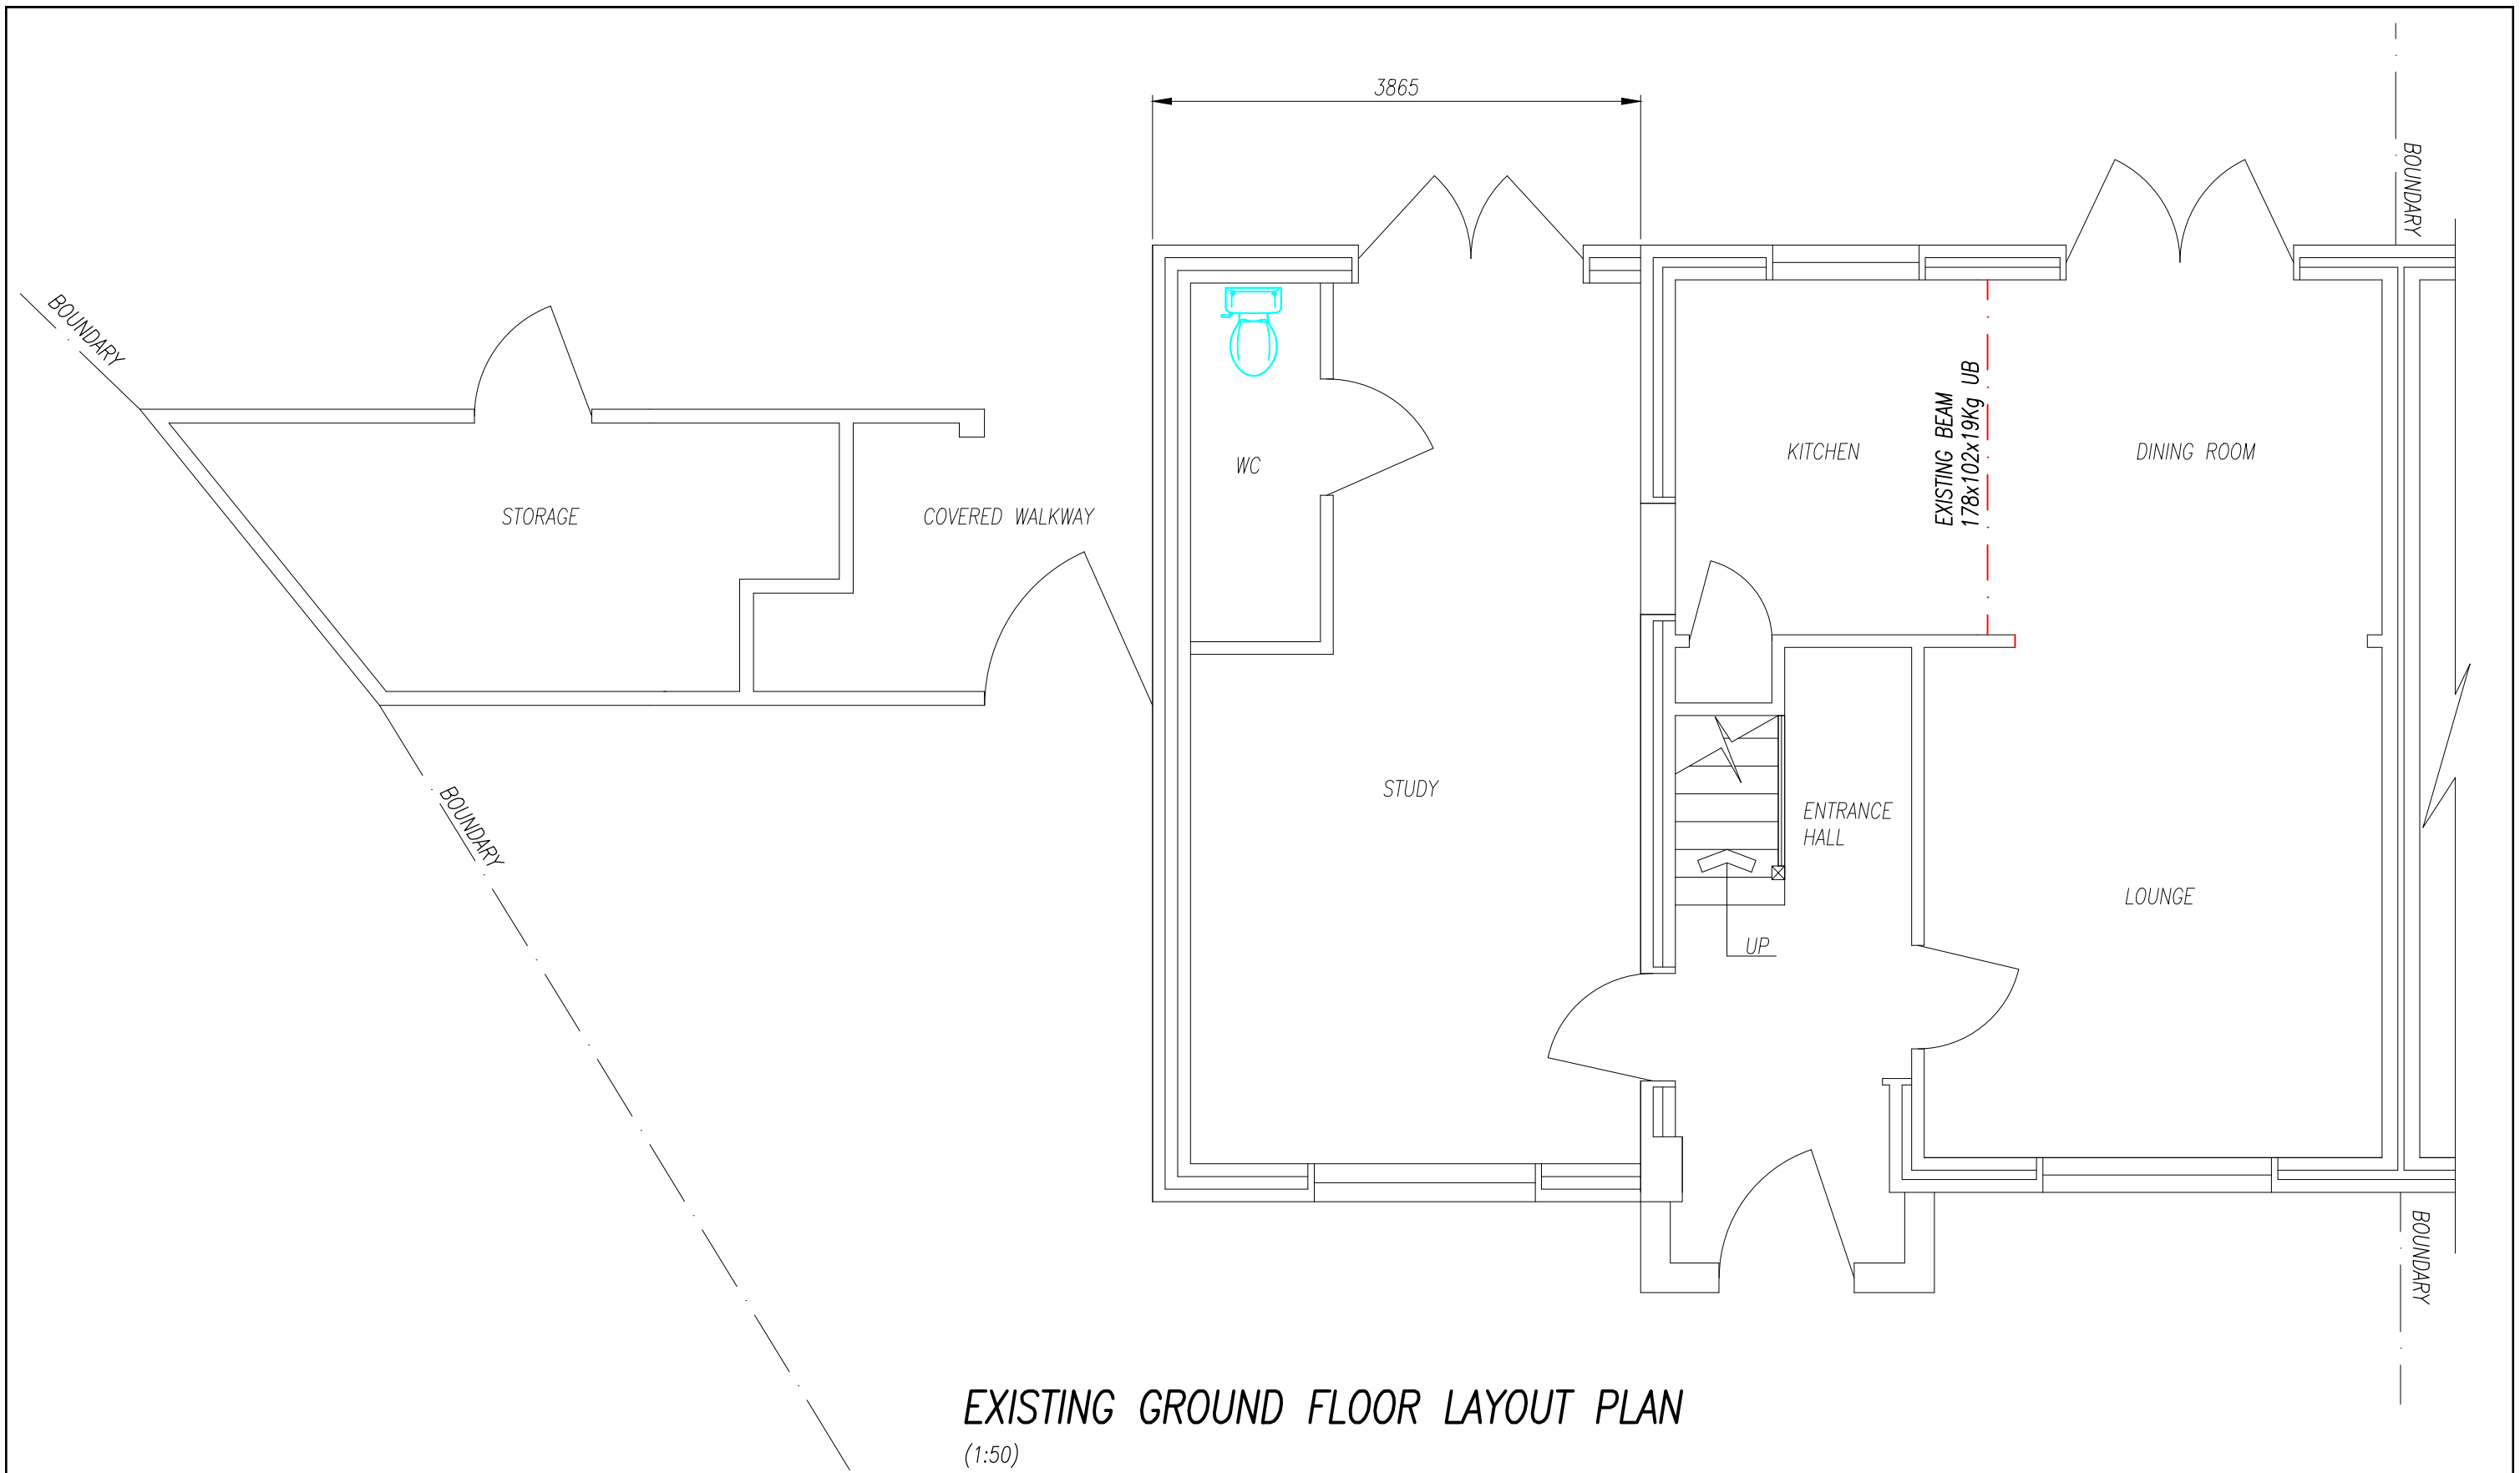

DRAWINGS FOR LOCAL AUTHORITY APPROVALS

LOCATION ADDRESS: 8 SINGLETON DRV, LIVERPOOL L34 0HE	DRAWINGS FOR LOCAL AUTHORITY APPROVALS	DRG PRINTED AT A3
	DRAWING TITLE: EXISTING GROUND FLOOR PLAN	DATE – JULY 2023
	PROJECT DESCRIPTION: TO CONSTRUCT A NEW SINGLE STOREY REAR EXTENSION	DRAWING No (02 OF 10) DRAWING NUMBER: T/0723/02