


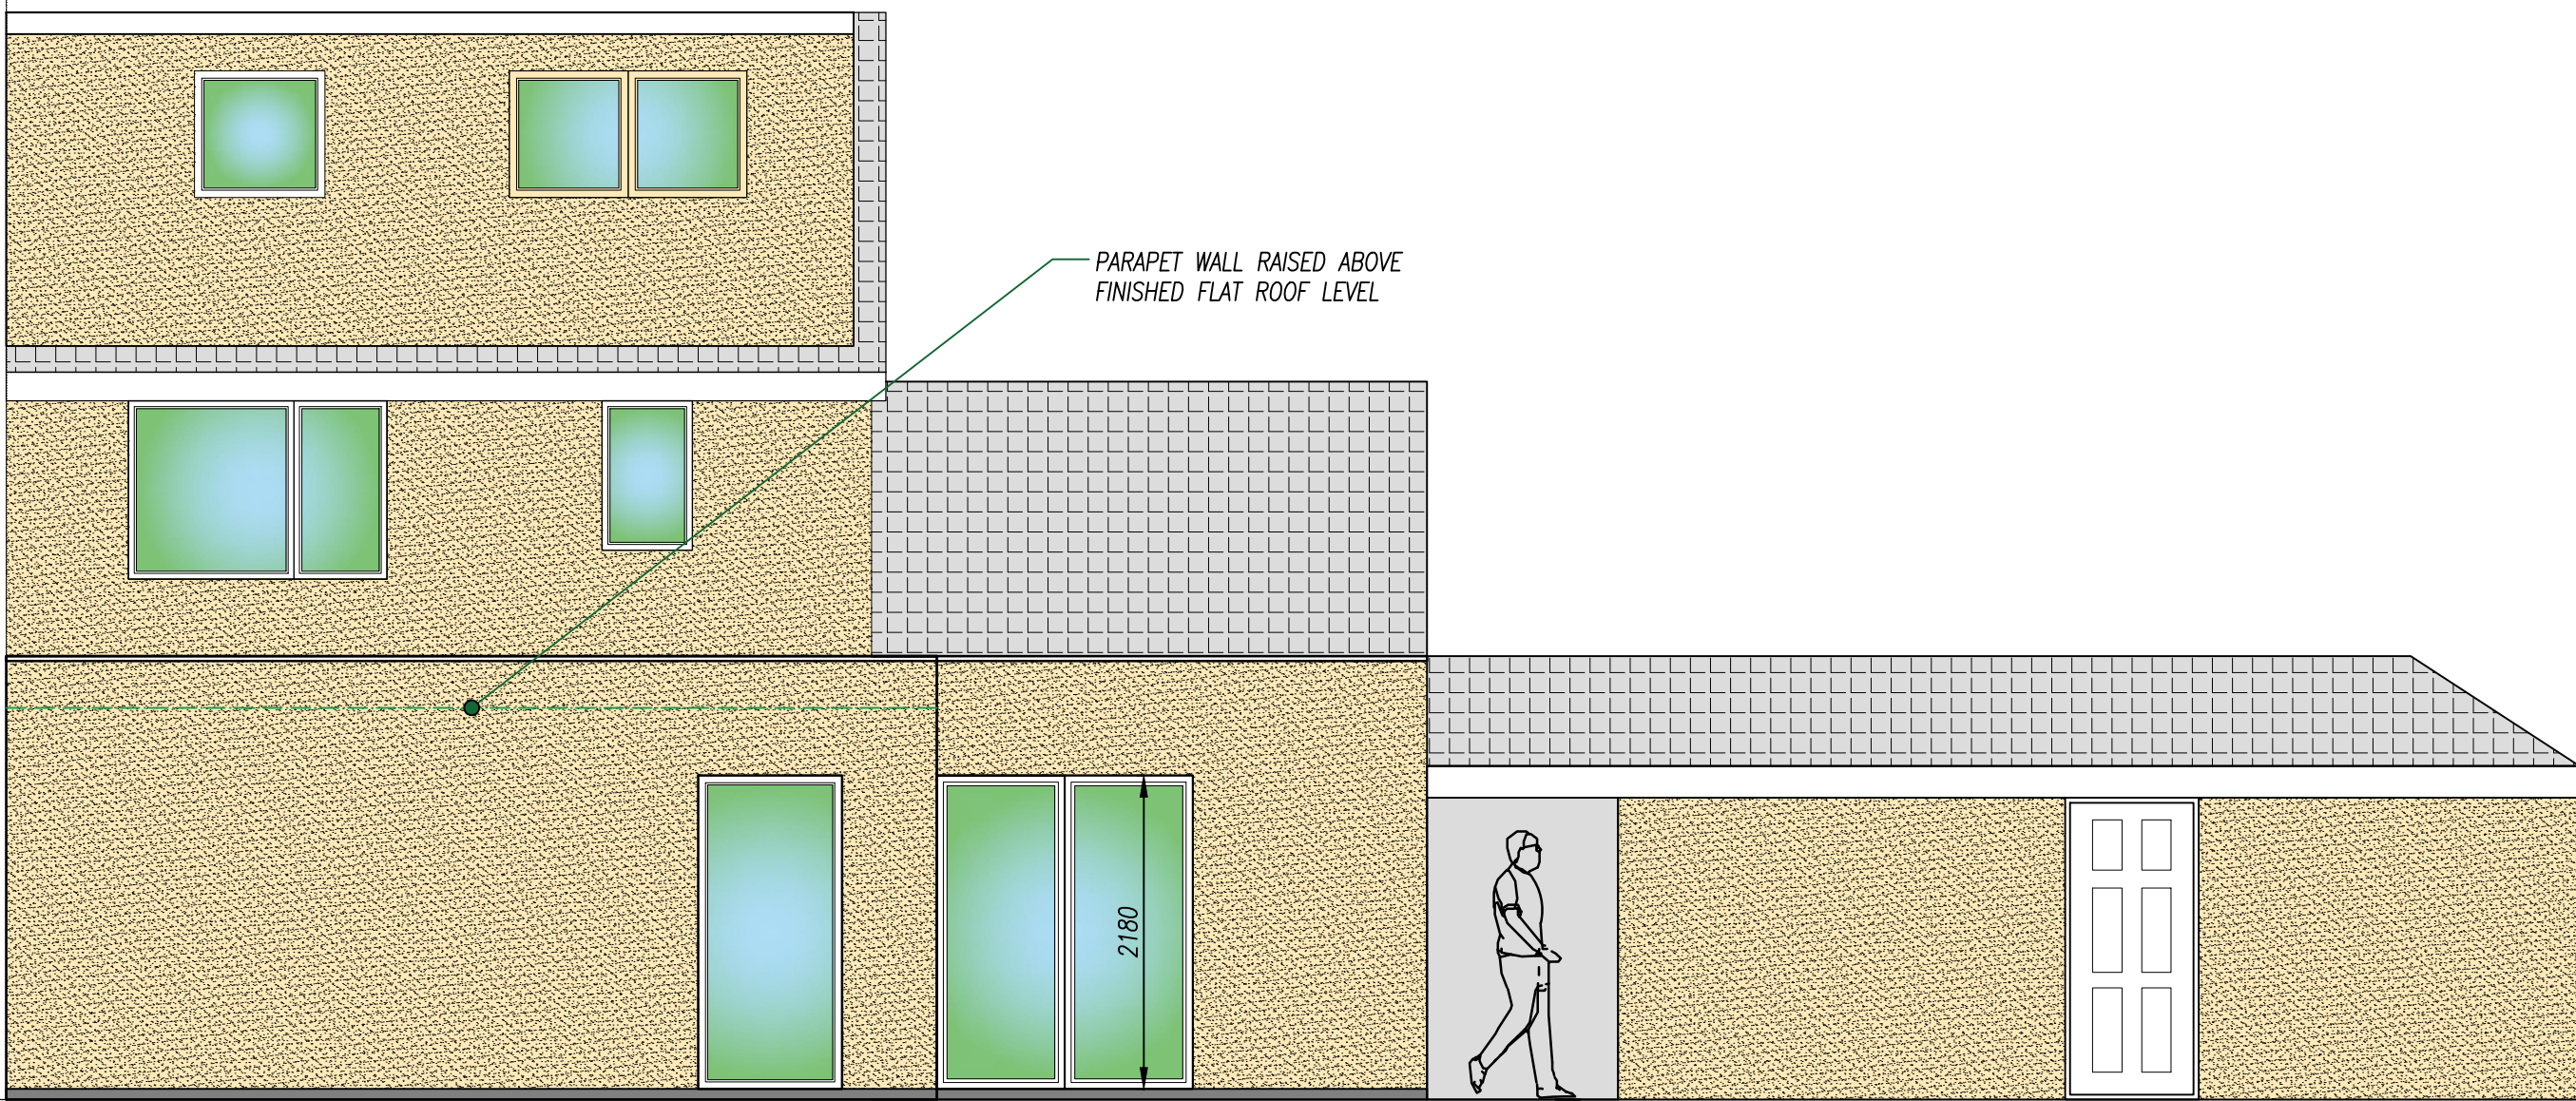

PROPOSED REAR ELEVATION (1:50)

DRAWINGS FOR LOCAL AUTHORITY APPROVALS

LOCATION ADDRESS: 8 SINGLETON DRV, LIVERPOOL L34 0HE	DRAWINGS FOR LOCAL AUTHORITY APPROVALS	DRG PRINTED AT A3
	DRAWING TITLE: PROPOSED REAR ELEVATION	DATE – JULY 2023
	PROJECT DESCRIPTION: TO CONSTRUCT A NEW SINGLE STOREY REAR EXTENSION	DRAWING No (06 OF 10)
		DRAWING NUMBER: T/0723/06