

All dimensions to be checked on site.
Figured dimensions to be read in preference to scaled.
This drawing is copyright and remains the property of SMITH YOUNG Architecture Ltd unless otherwise agreed.
SMITH YOUNG Architecture Ltd accepts no responsibility for any unauthorised amendments to the drawing and does not permit unauthorised copying of the drawing.

Revisions / Notes:



KEY

APPLICATION BOUNDARY

OWNERSHIP BOUNDARY

Existing established specimen and self seeded trees to be retained and protected, refer to tree survey for further details

Existing trees to be carefully removed

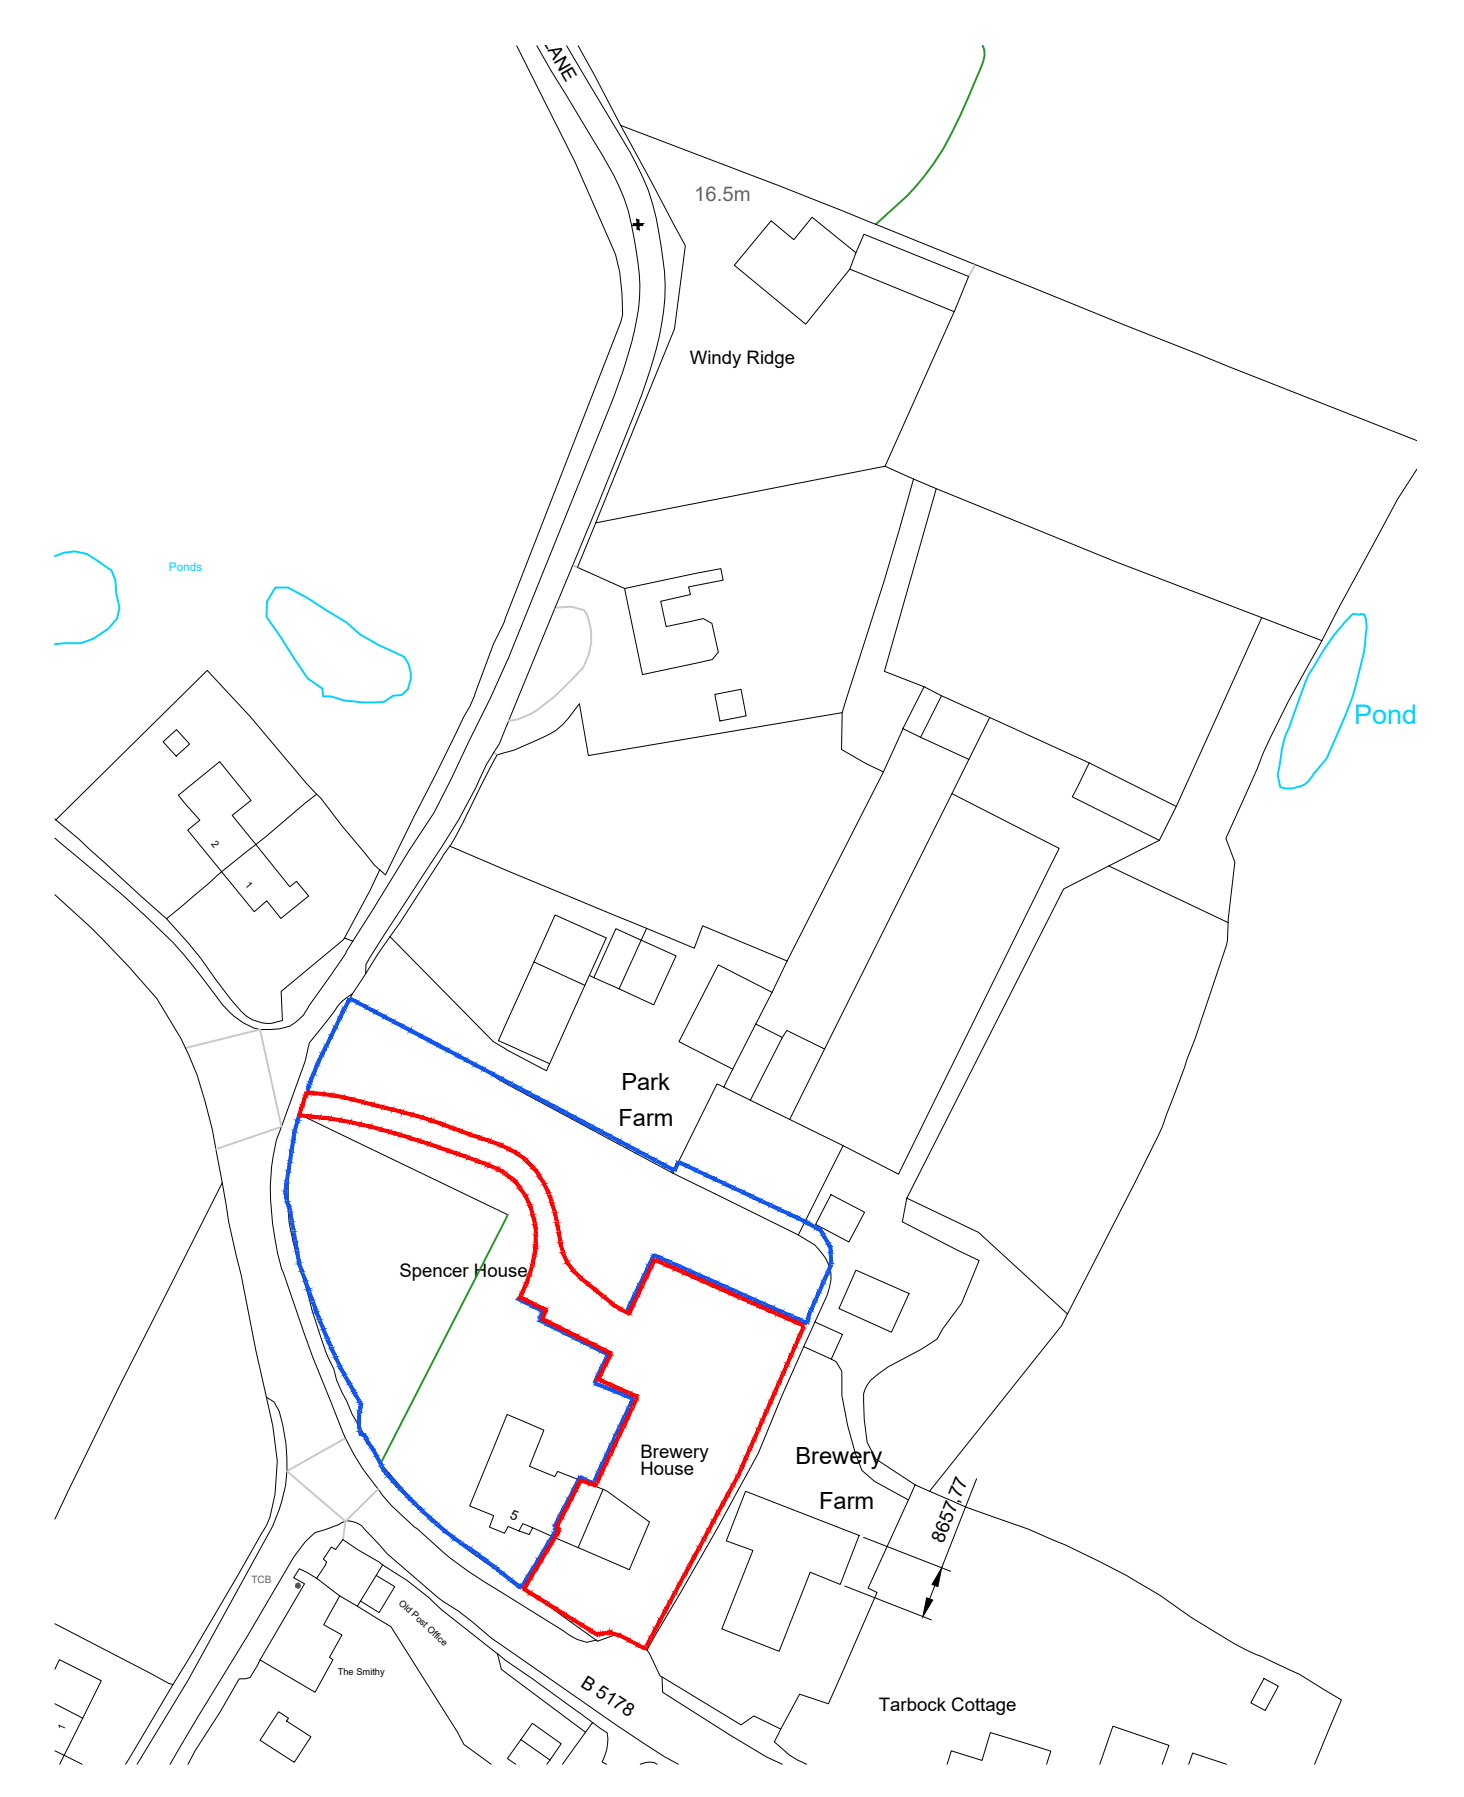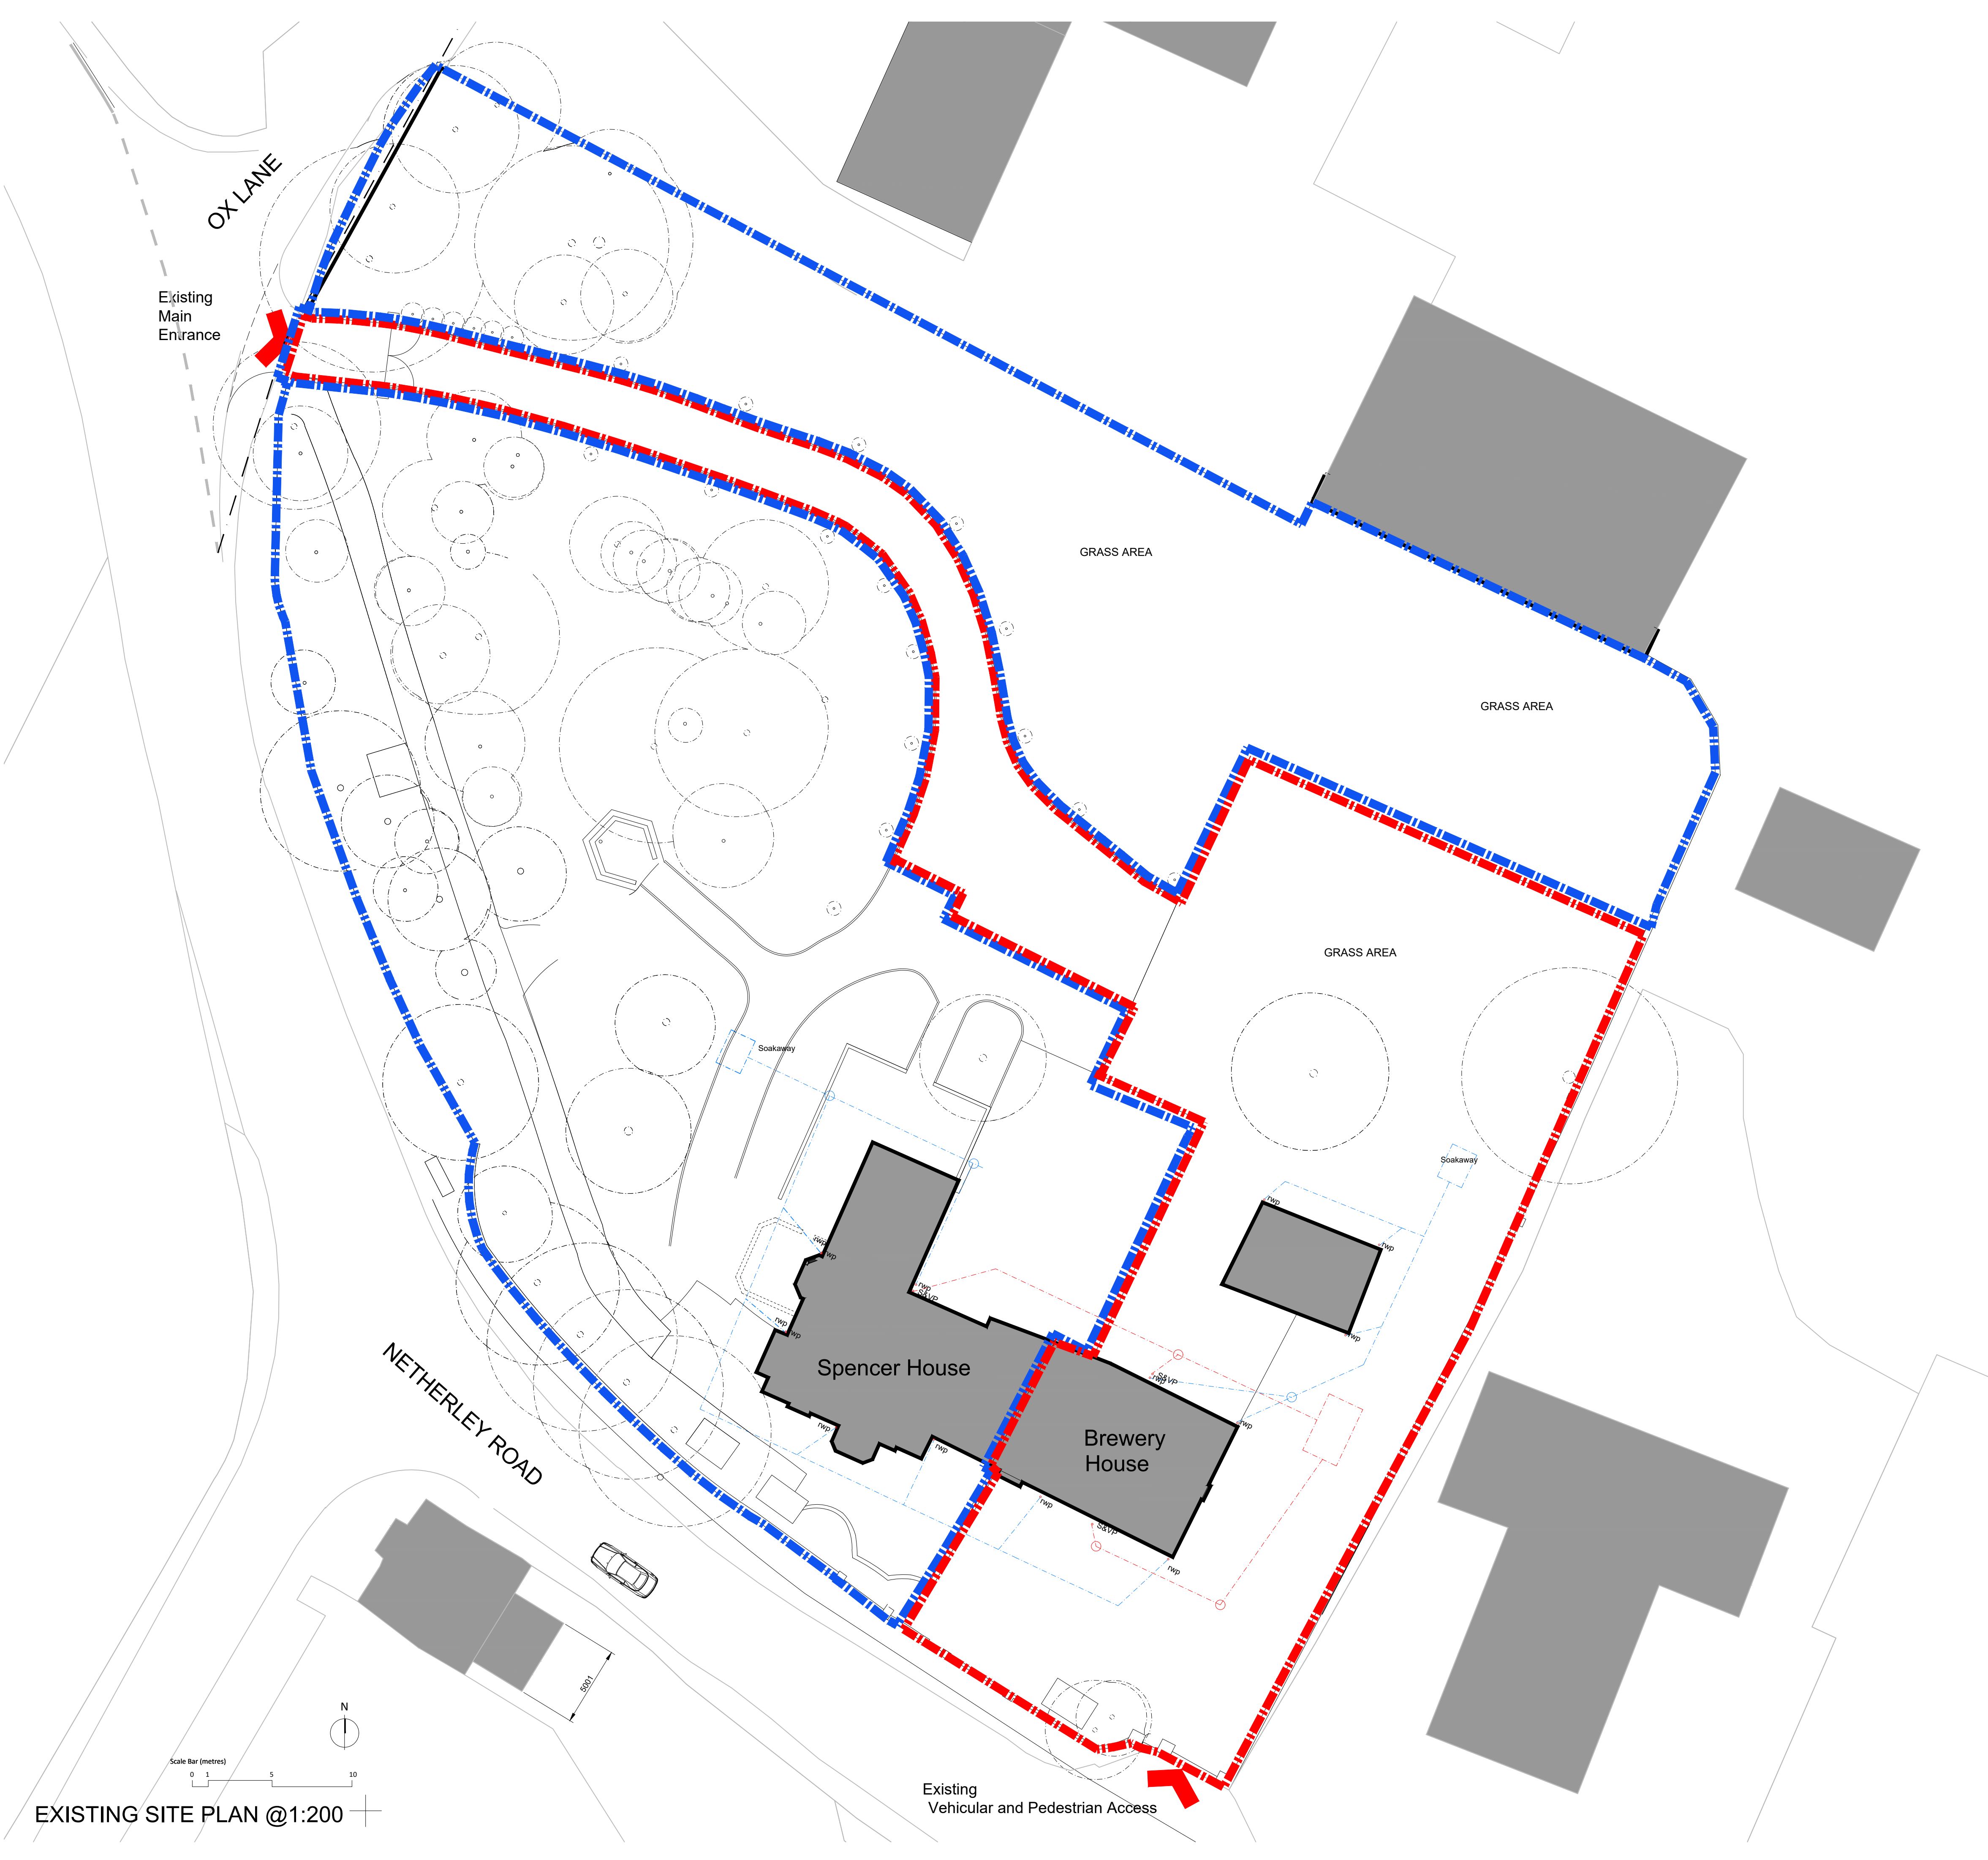

LOCATION PLAN @1:1250

EXISTING SITE PLAN @1:200

Job Title:	BREWERY HOUSE		
Purpose:	PLANNING		
Client:	NEW START HOMES LTD		
Date:	JULY 22		
Drawing Title:	EXISTING SITE PLAN / LOCATION PLAN		
Drawn By:	DAS	Checked By:	INIT
Scale:	1:200	Paper Size:	A1
Job Number:	22.025	Drwg No:	001
		Rev:	a