


Knowsley MBC - Jubilee Park

Creation of an Artificial Grass Pitch




CONSULTANTS
Surfacing Standards Limited
Office: 1, 2, 1000

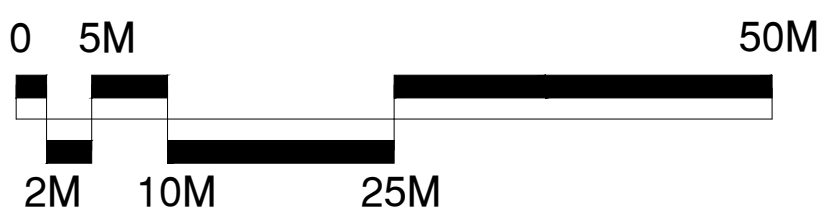


- Artificial Turf Playing Area
- AGP Hard Standing Areas and Goal Storage
- Car Parking and New Private Access Road
- 4.5m High Fence Line
- 4.5m High Fence Line with Additional 3.5m High Ball Stop Netting (Total 8m)
- 3.0m High Acoustic Fence Line
- 1.2m High Fence Line

Notes:
Line markings to accommodate:
1Nr. 9v9 73x46m (white)
1Nr. 7v7 55x37m (yellow)
3Nr. 5v5 36.84x22.28m* (red)
*Smaller than recommended size but acceptable for FA match play

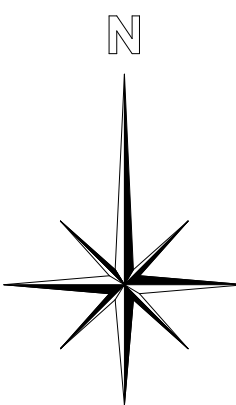

10	Levels highlighted	WB	27/06/25
9	Client / Council request to revert to 6no. lighting columns	WB	12/02/25
8	PLANNING ISSUE	WB	12/02/25
7	PLANNING ISSUE	WB	15.11.24
6	PLANNING ISSUE	WB	14.11.24
05	PLANNING ISSUE	ME	25.09.24
04	PLANNING ISSUE	LS ME	18.09.24
03	PLANNING ISSUE	LS ME	12.09.24
02	PLANNING ISSUE	LS ME	05.09.24
01	PLANNING ISSUE	ME WB	22.06.24
00	PLANNING ISSUE	ME WB	19.12.23
REV	DESCRIPTION	REV	CK DATE

SSL
Surfacing Standards Limited
SPORTS PITCH CONSULTANTS

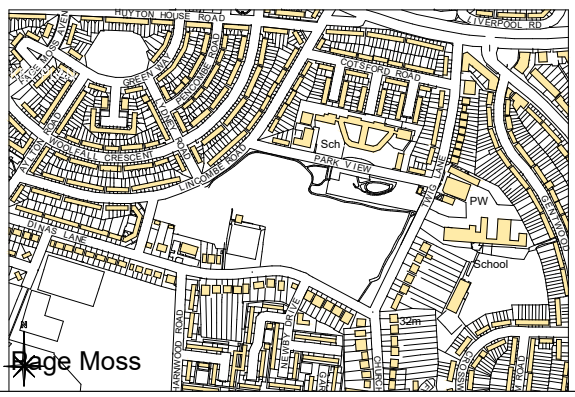

AUTHOR	ME
TITLE	Knowsley MBC - Jubilee Park Creation of an Artificial Grass Pitch Proposed Site Plan
PROJECT	LANO-CLS036
SCALE	1:500
SIZE	A1
DRAWING No	03
REVISION	10

Trees to be removed have no red hatched RPA

New access arrangement, gate and internal entrance road developed by client

50 new car parking spaces (inc 2 DDA and 2 EV) and 2 minibus spaces.

2no. EV charging bays to be developed by client


Internal access roadway improvement and access pathway works developed by client

6no. column floodlighting system

79x52m Pitch Footprint

Area for topsoil to be banded

AGP and car park drainage to connect to new MH at south west corner of the site with client to make final outfall connection into Barnwood Road

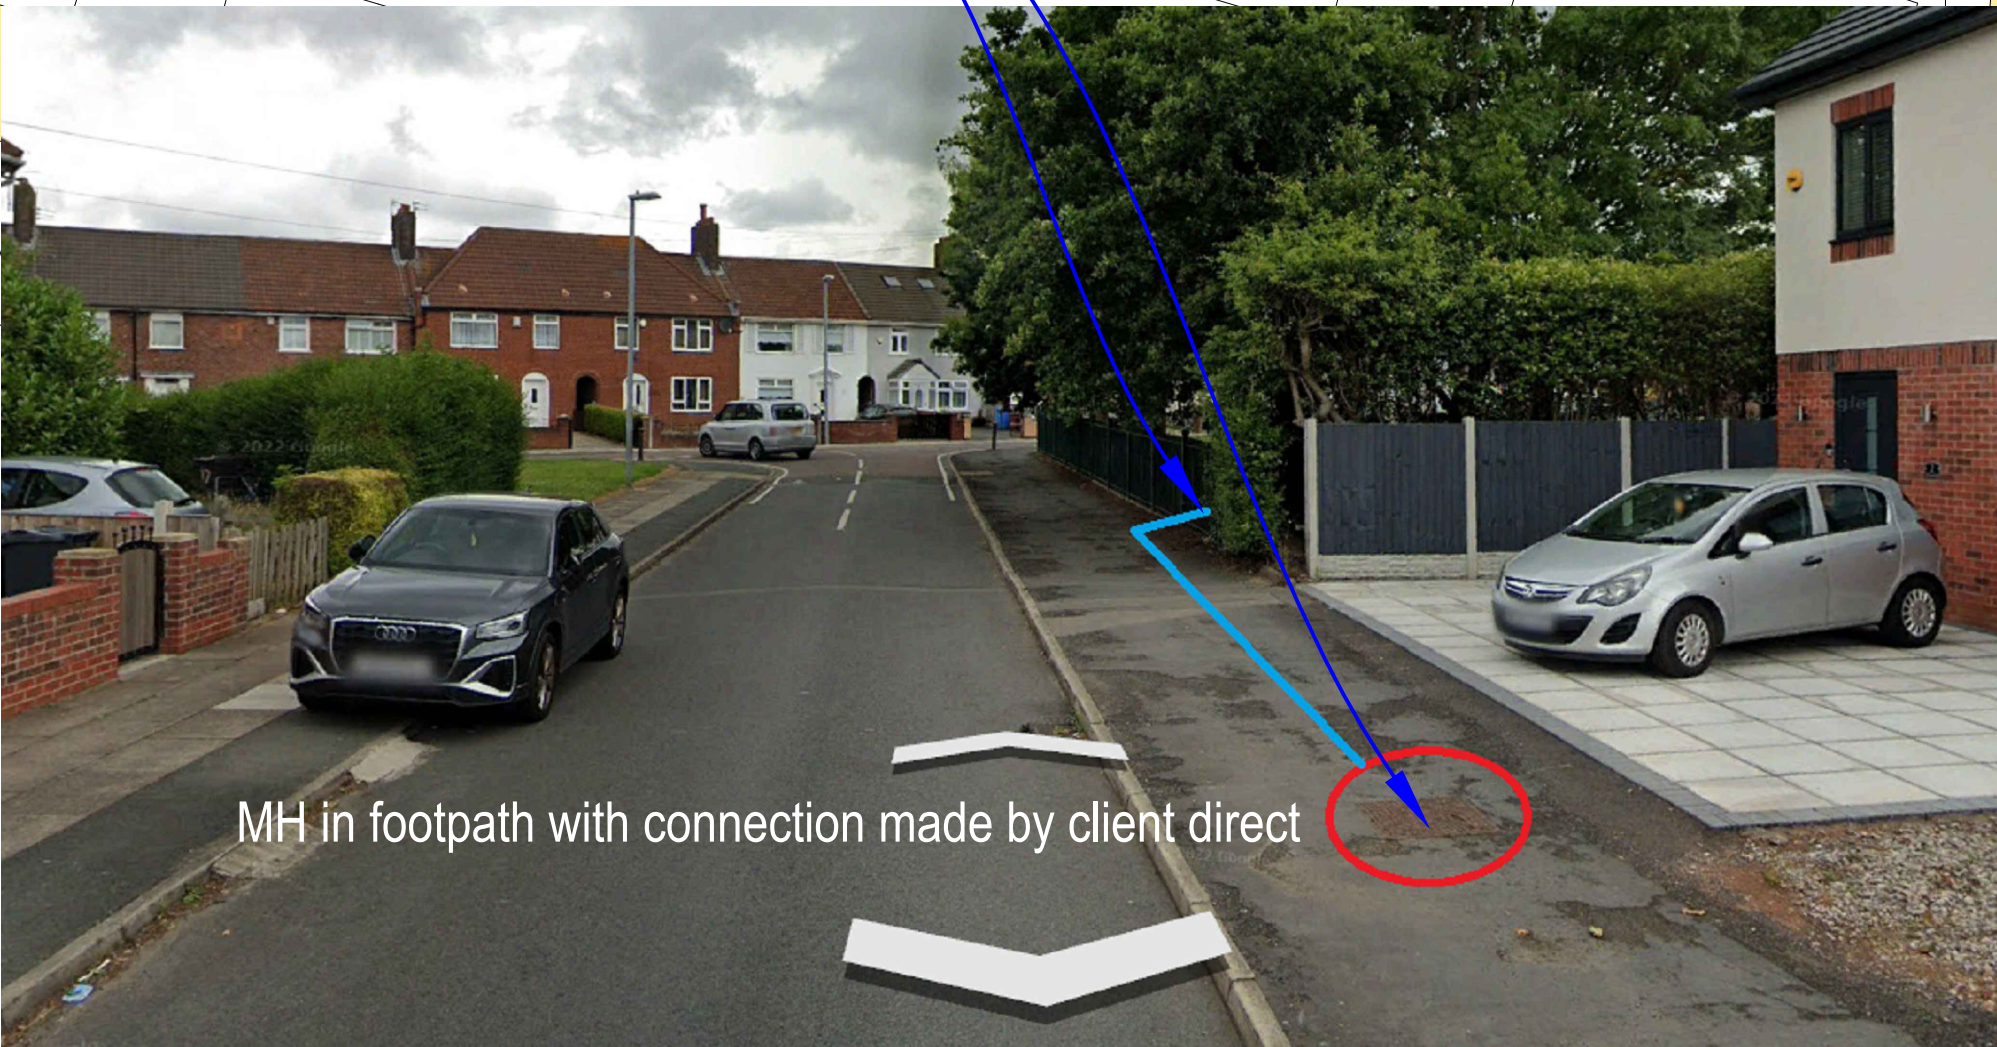

MH in footpath with connection made by client direct

Residential boundary line fencing totaling 8 meters in height comprising of 4.5 meter high perimeter fence and 3.5 meter high ball stop netting. In addition there is a 3 meter high acoustic fence to the southern boundary and part of the western boundary