

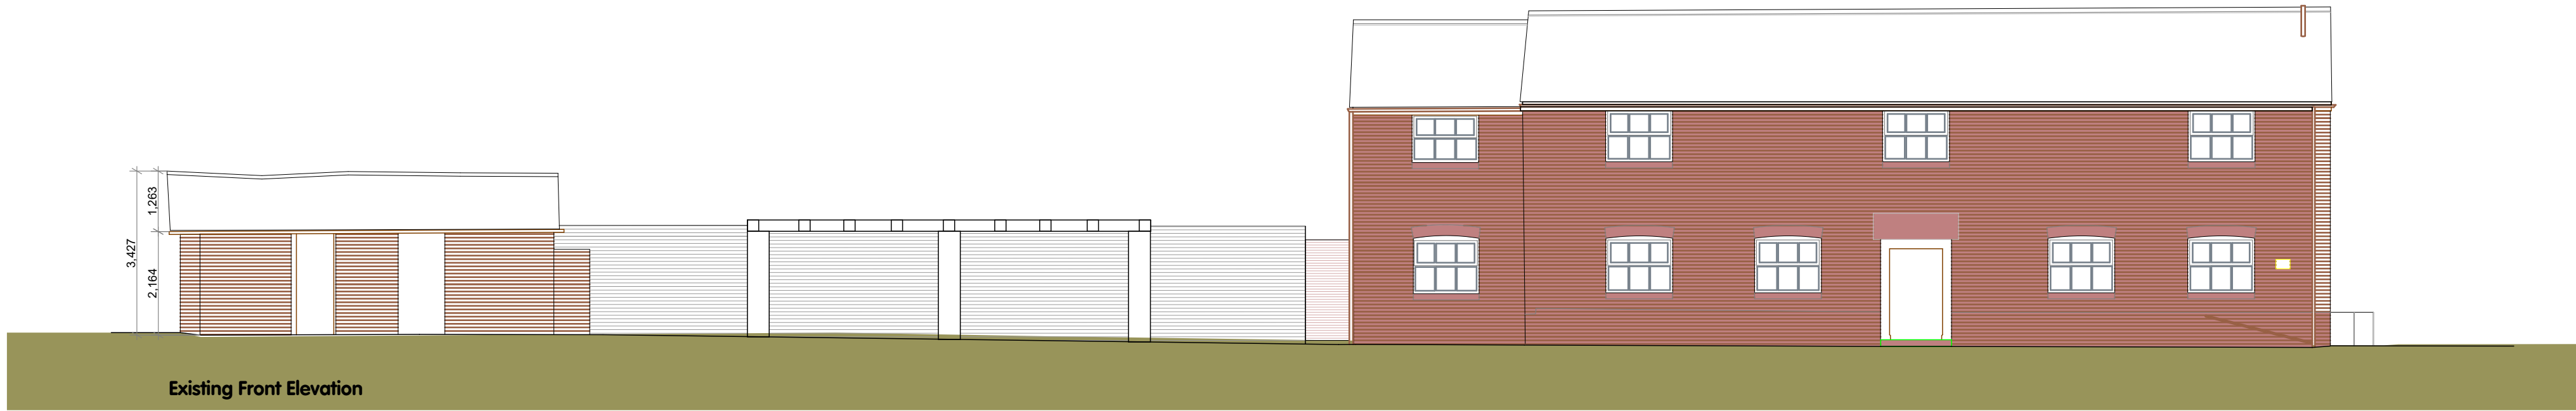



Do not scale from drawing, use
figured dimensions & levels only.
All dimensions & levels to be
checked on site before commencing
work and any discrepancies to be
notified to C.A. immediately. If in
doubt ask ?

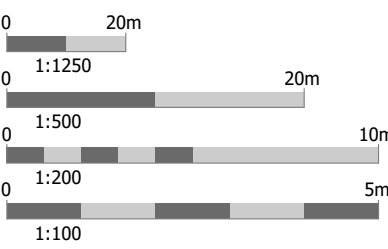

SOUTH ELEVATION

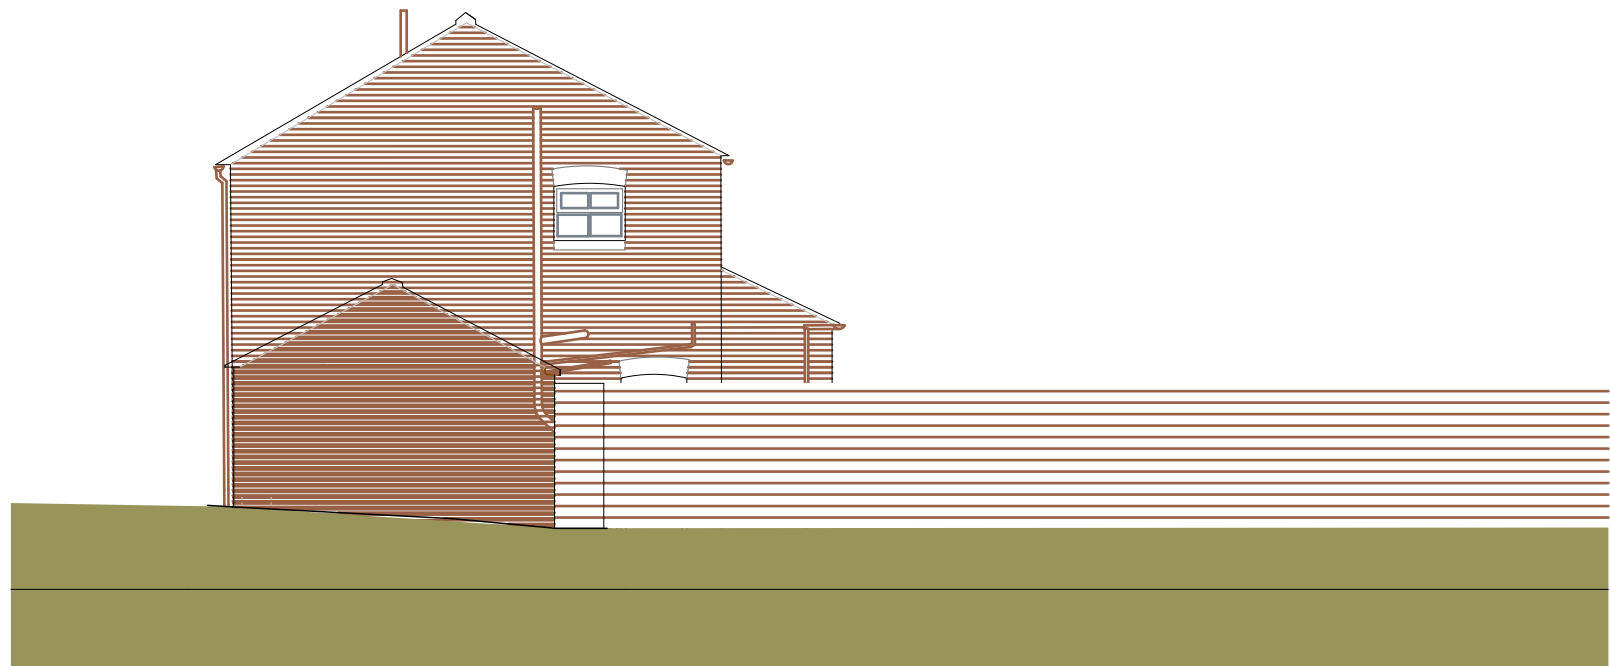


WEST ELEVATION

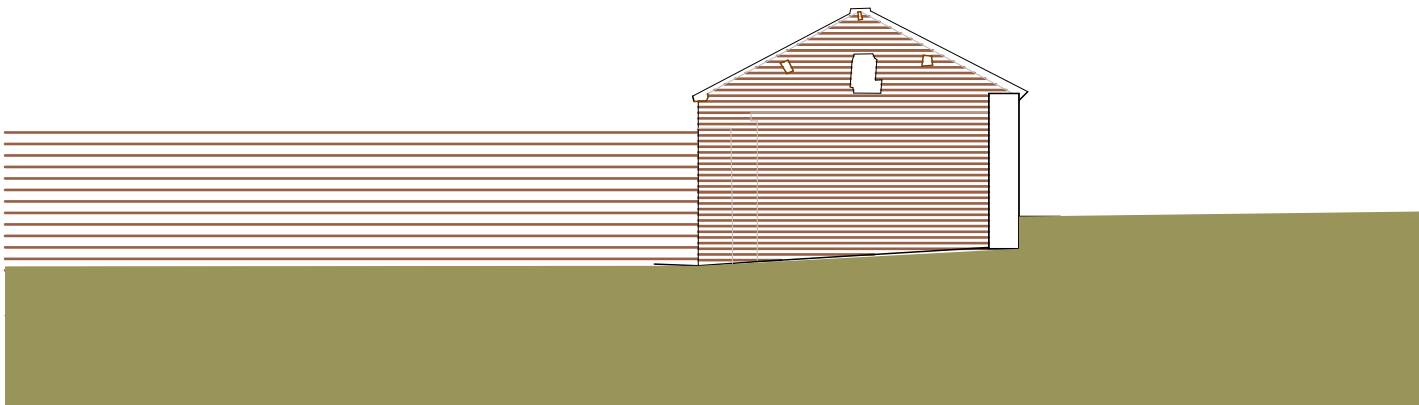

EAST ELEVATION

1:100

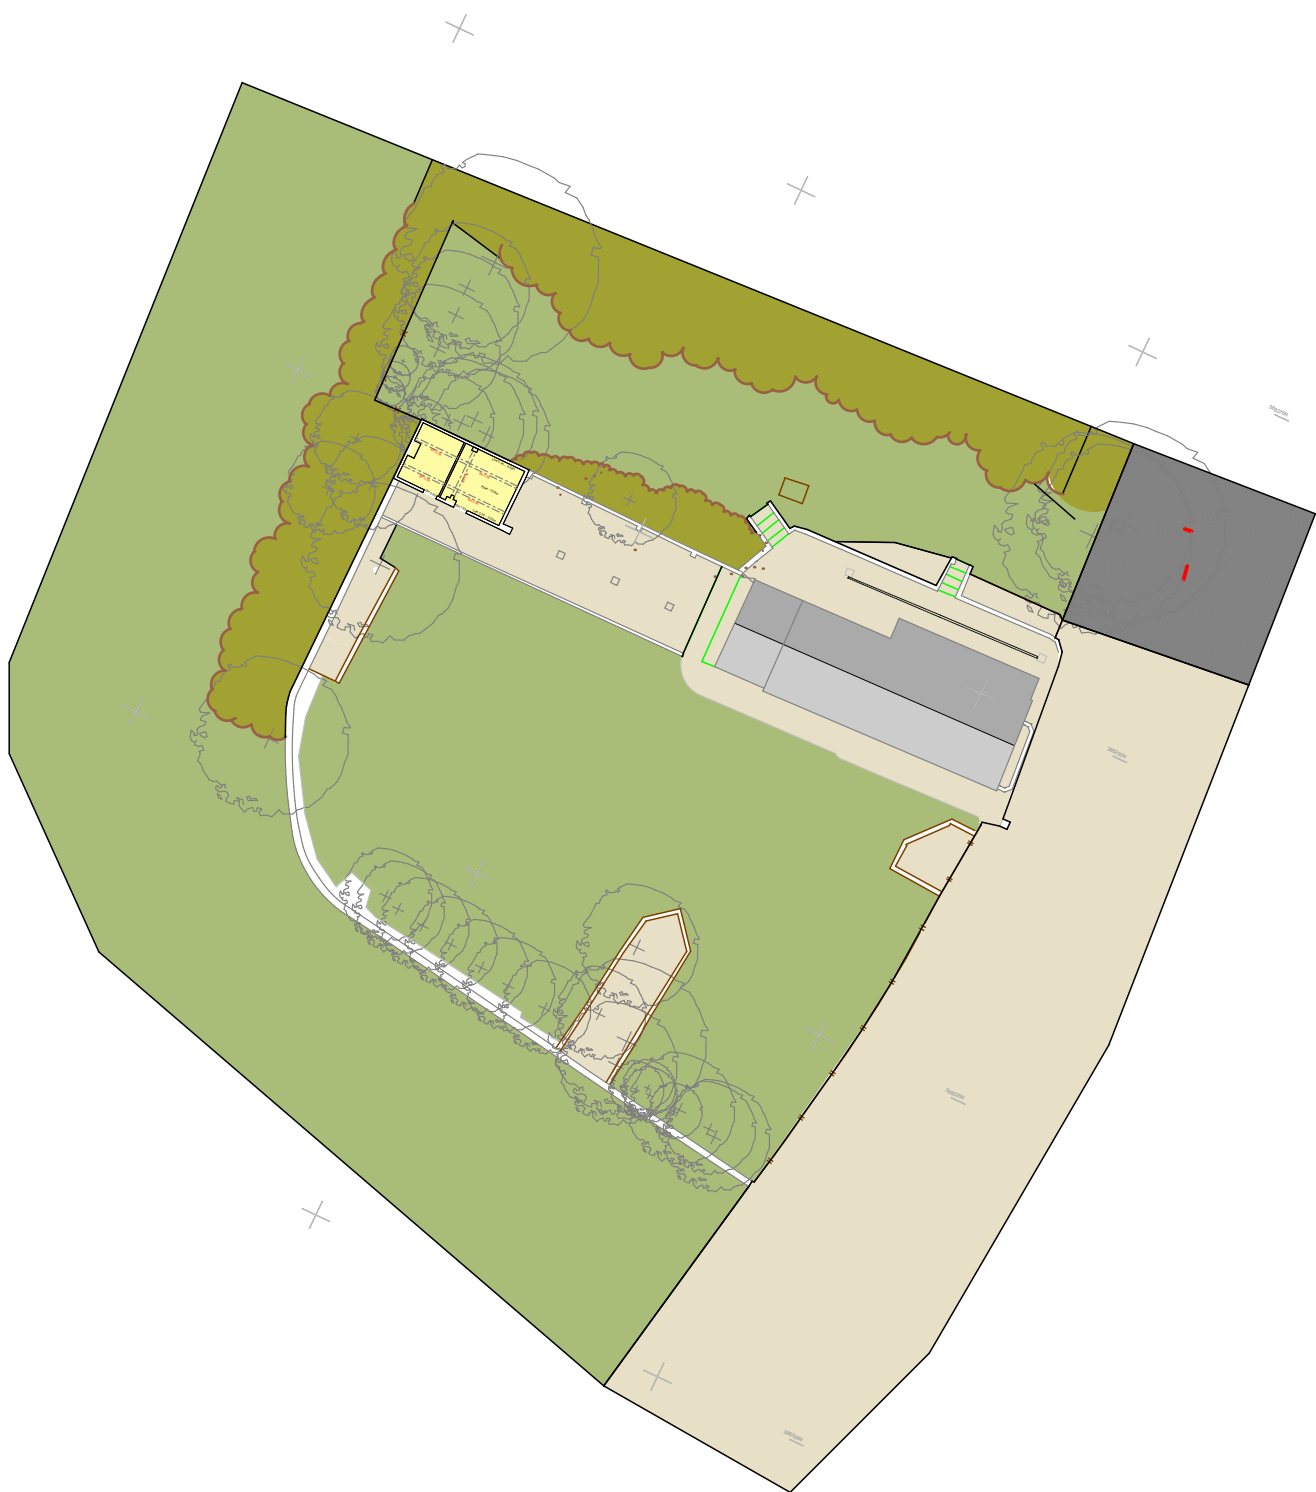


Site Plan


1:500



NORTHELEVATION

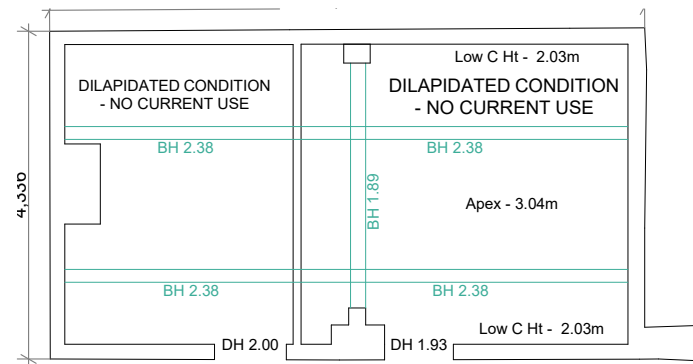

Existing building plan

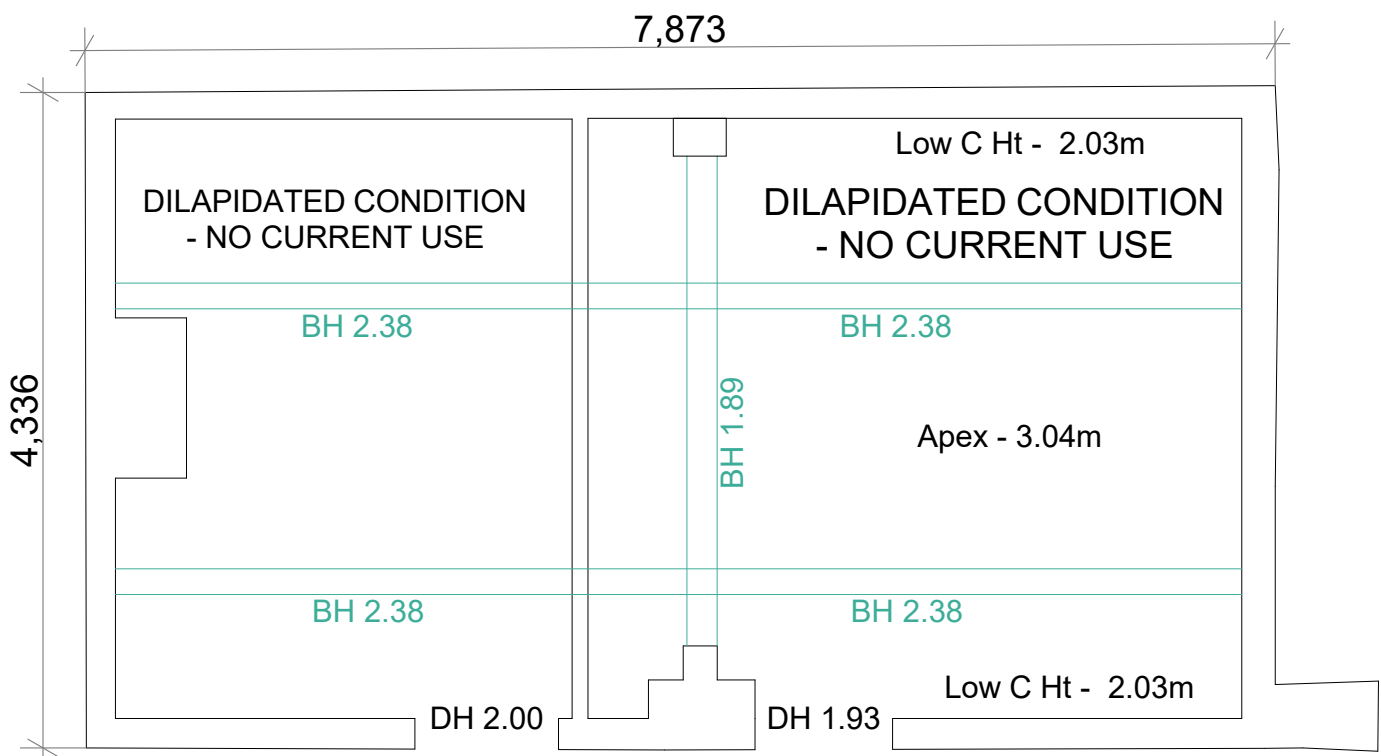

Existing building plan

1:50

A	DIMENSIONS AND SCALE BAR INCLUDED	AJ
rev	comments	initials date

merseydesigngroup

architects
interior designers
strategy planners
quantity surveyors
cdm co-ordinators

Mersey Design Group
Ltd
Cleveland House
41 Shaw Street
Liverpool L8 1HL

telephone 0151 207 9431
facsimile: 0151 207 9447
e: mdg@merseydesigngroup.co.uk
w: www.merseydesigngroup.co.uk

client

project
THE HOVELS, TARBOCK HALL, TARBOCK GREEN.
PRESCOT. L35 1QA

content
EXISTING PLANS AND
ELEVATIONS

scale 1:100, 1:50, 1:500	sheet A1	date	drawn by	checked
project number 261-01	drawing number P (00) 003 A	rev		
purpose of issue				