

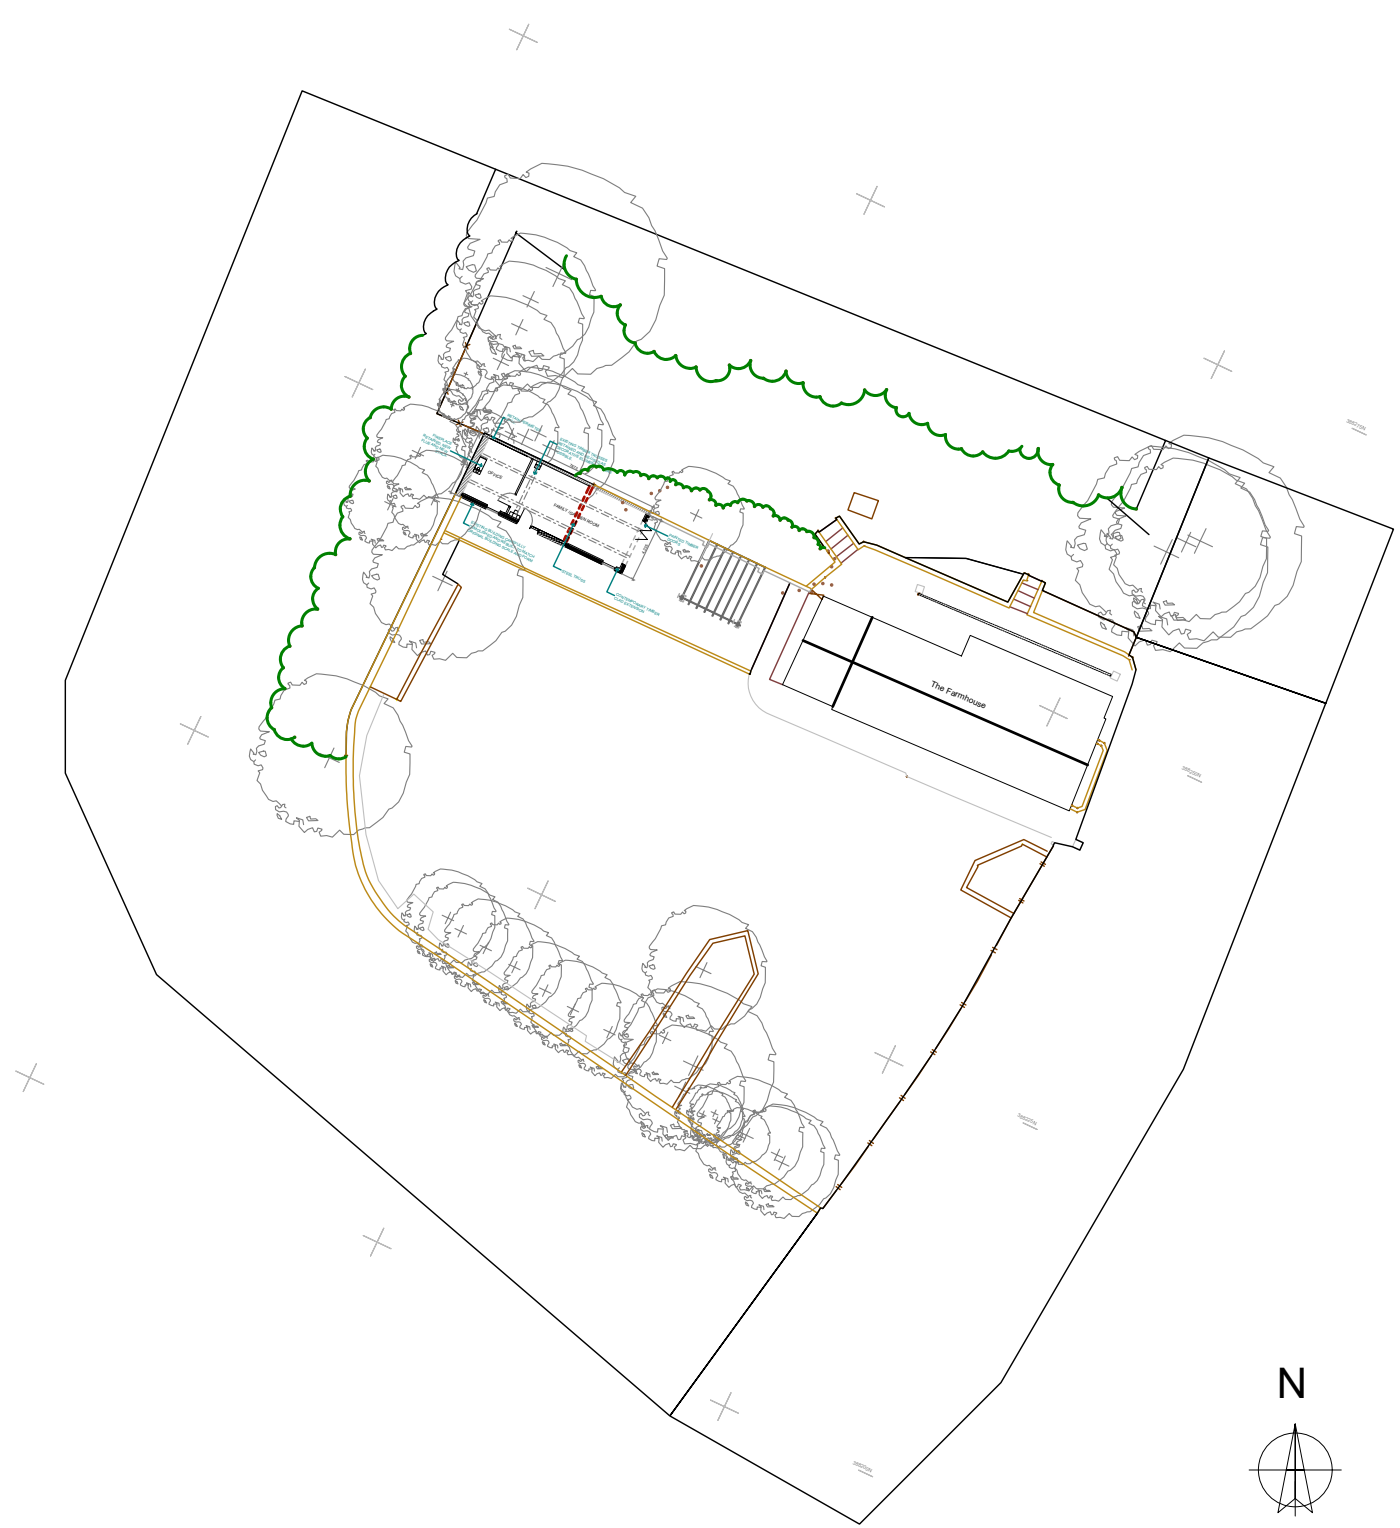



FRONT (SOUTH) ELEVATION

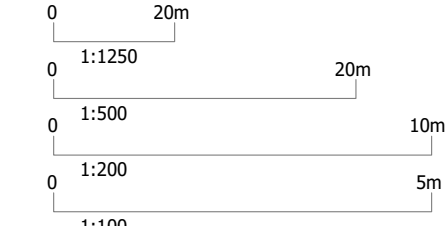

SIDE (WEST) ELEVATION

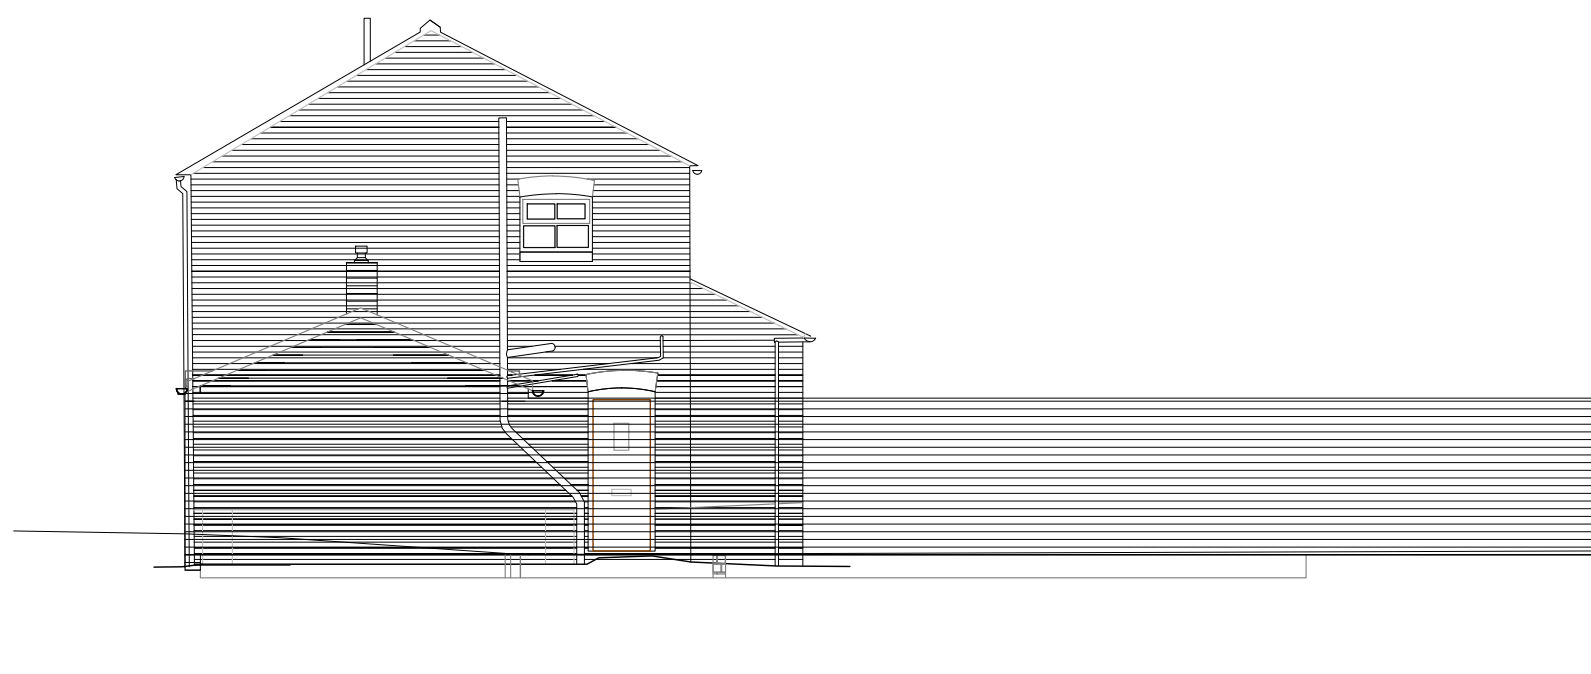


SIDE (EAST) ELEVATION

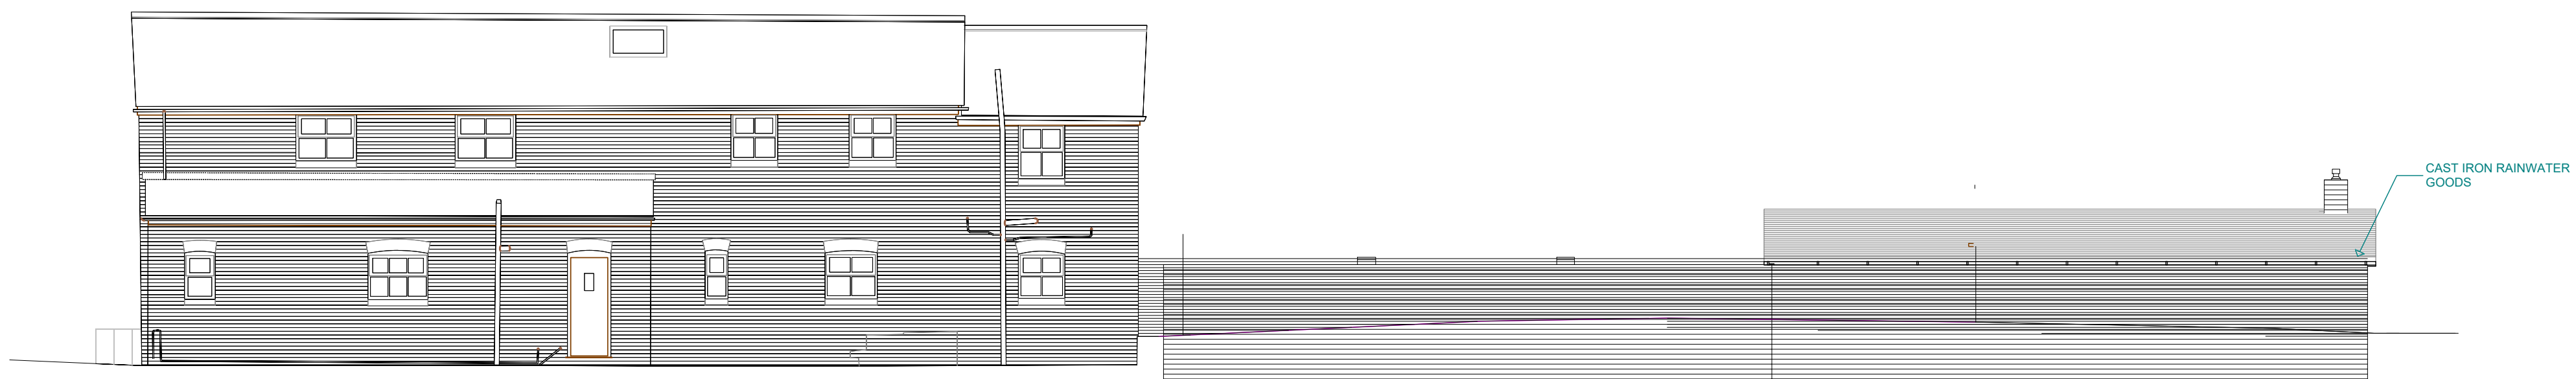

Existing Rear Elevation

REAR (NORTH) ELEVATION

H	PLANS UPDATED	DS	24.06.22
G	REMOVED REDUNDANT COMMENTS	DS	23.06.22
F	AMENDMENT TO ROOF/ GUTTERING TO SOUTH ELEVATION	AJ	03.09.18
E	FIREPLACE RETAINED.	AJ	04.06.18
D	REAR GABLE RETAINED.	AJ	04.06.18
C	ADJACENT BACK AND SIDE WALL MAINTAINED. NEW BUILDING TO SIT ADJACENT.	AJ	09.05.18
B	LARGE OPENING INCLUDED AND DOOR POSITION AMENDED. ROOF AND WALL ALIGNMENT CHANGED	AJ	17.04.18
A	DIMENSIONS AND SCALE BAR INCLUDED	AJ	
rev	comments	initials	date

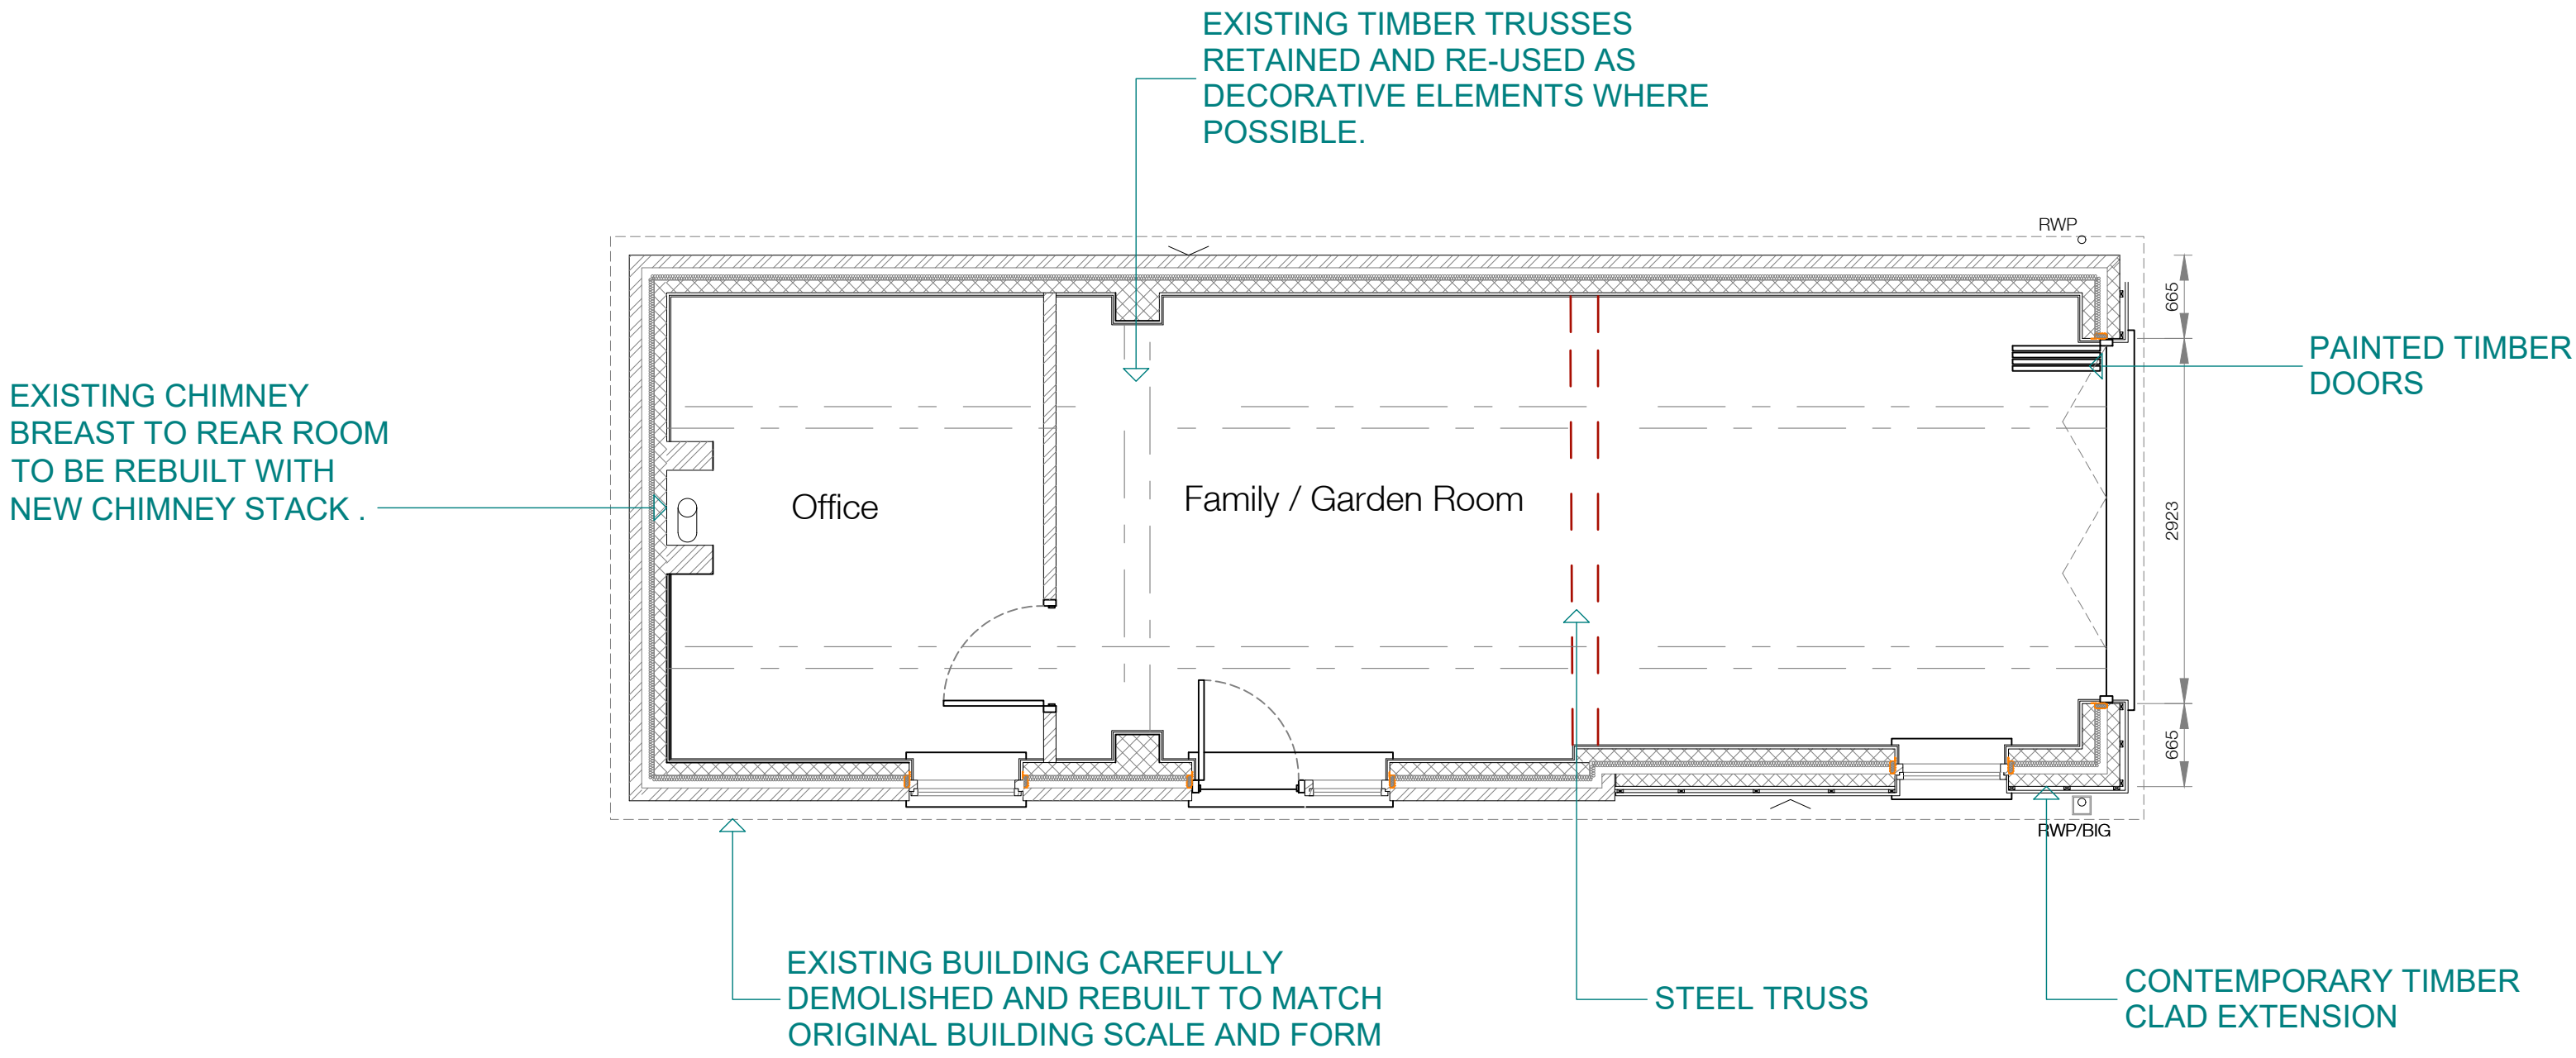

merseydesigngroup

architects
interior designers
strategy planners
quantity surveyors
cdm co-ordinators

Mersey Design Group Ltd
Cleveland House
41 Shaw Street
Liverpool L6 1HL

telephone: 0151 207 9431
facsimile: 0151 207 9447
e: mdg@merseydesigngroup.co.uk
w: www.merseydesigngroup.co.uk

client

project
THE HOVELS, TARBOCK HALL, TARBOCK GREEN.
PRESCOT. L35 1QA

content
Proposed Plans and Elevations

scale 1:100, 1:500, 1:50	sheet A1	date	drawn by	checked
project number 261-01	drawing number P (00) 002 H			rev H
purpose of issue PLANNING				