
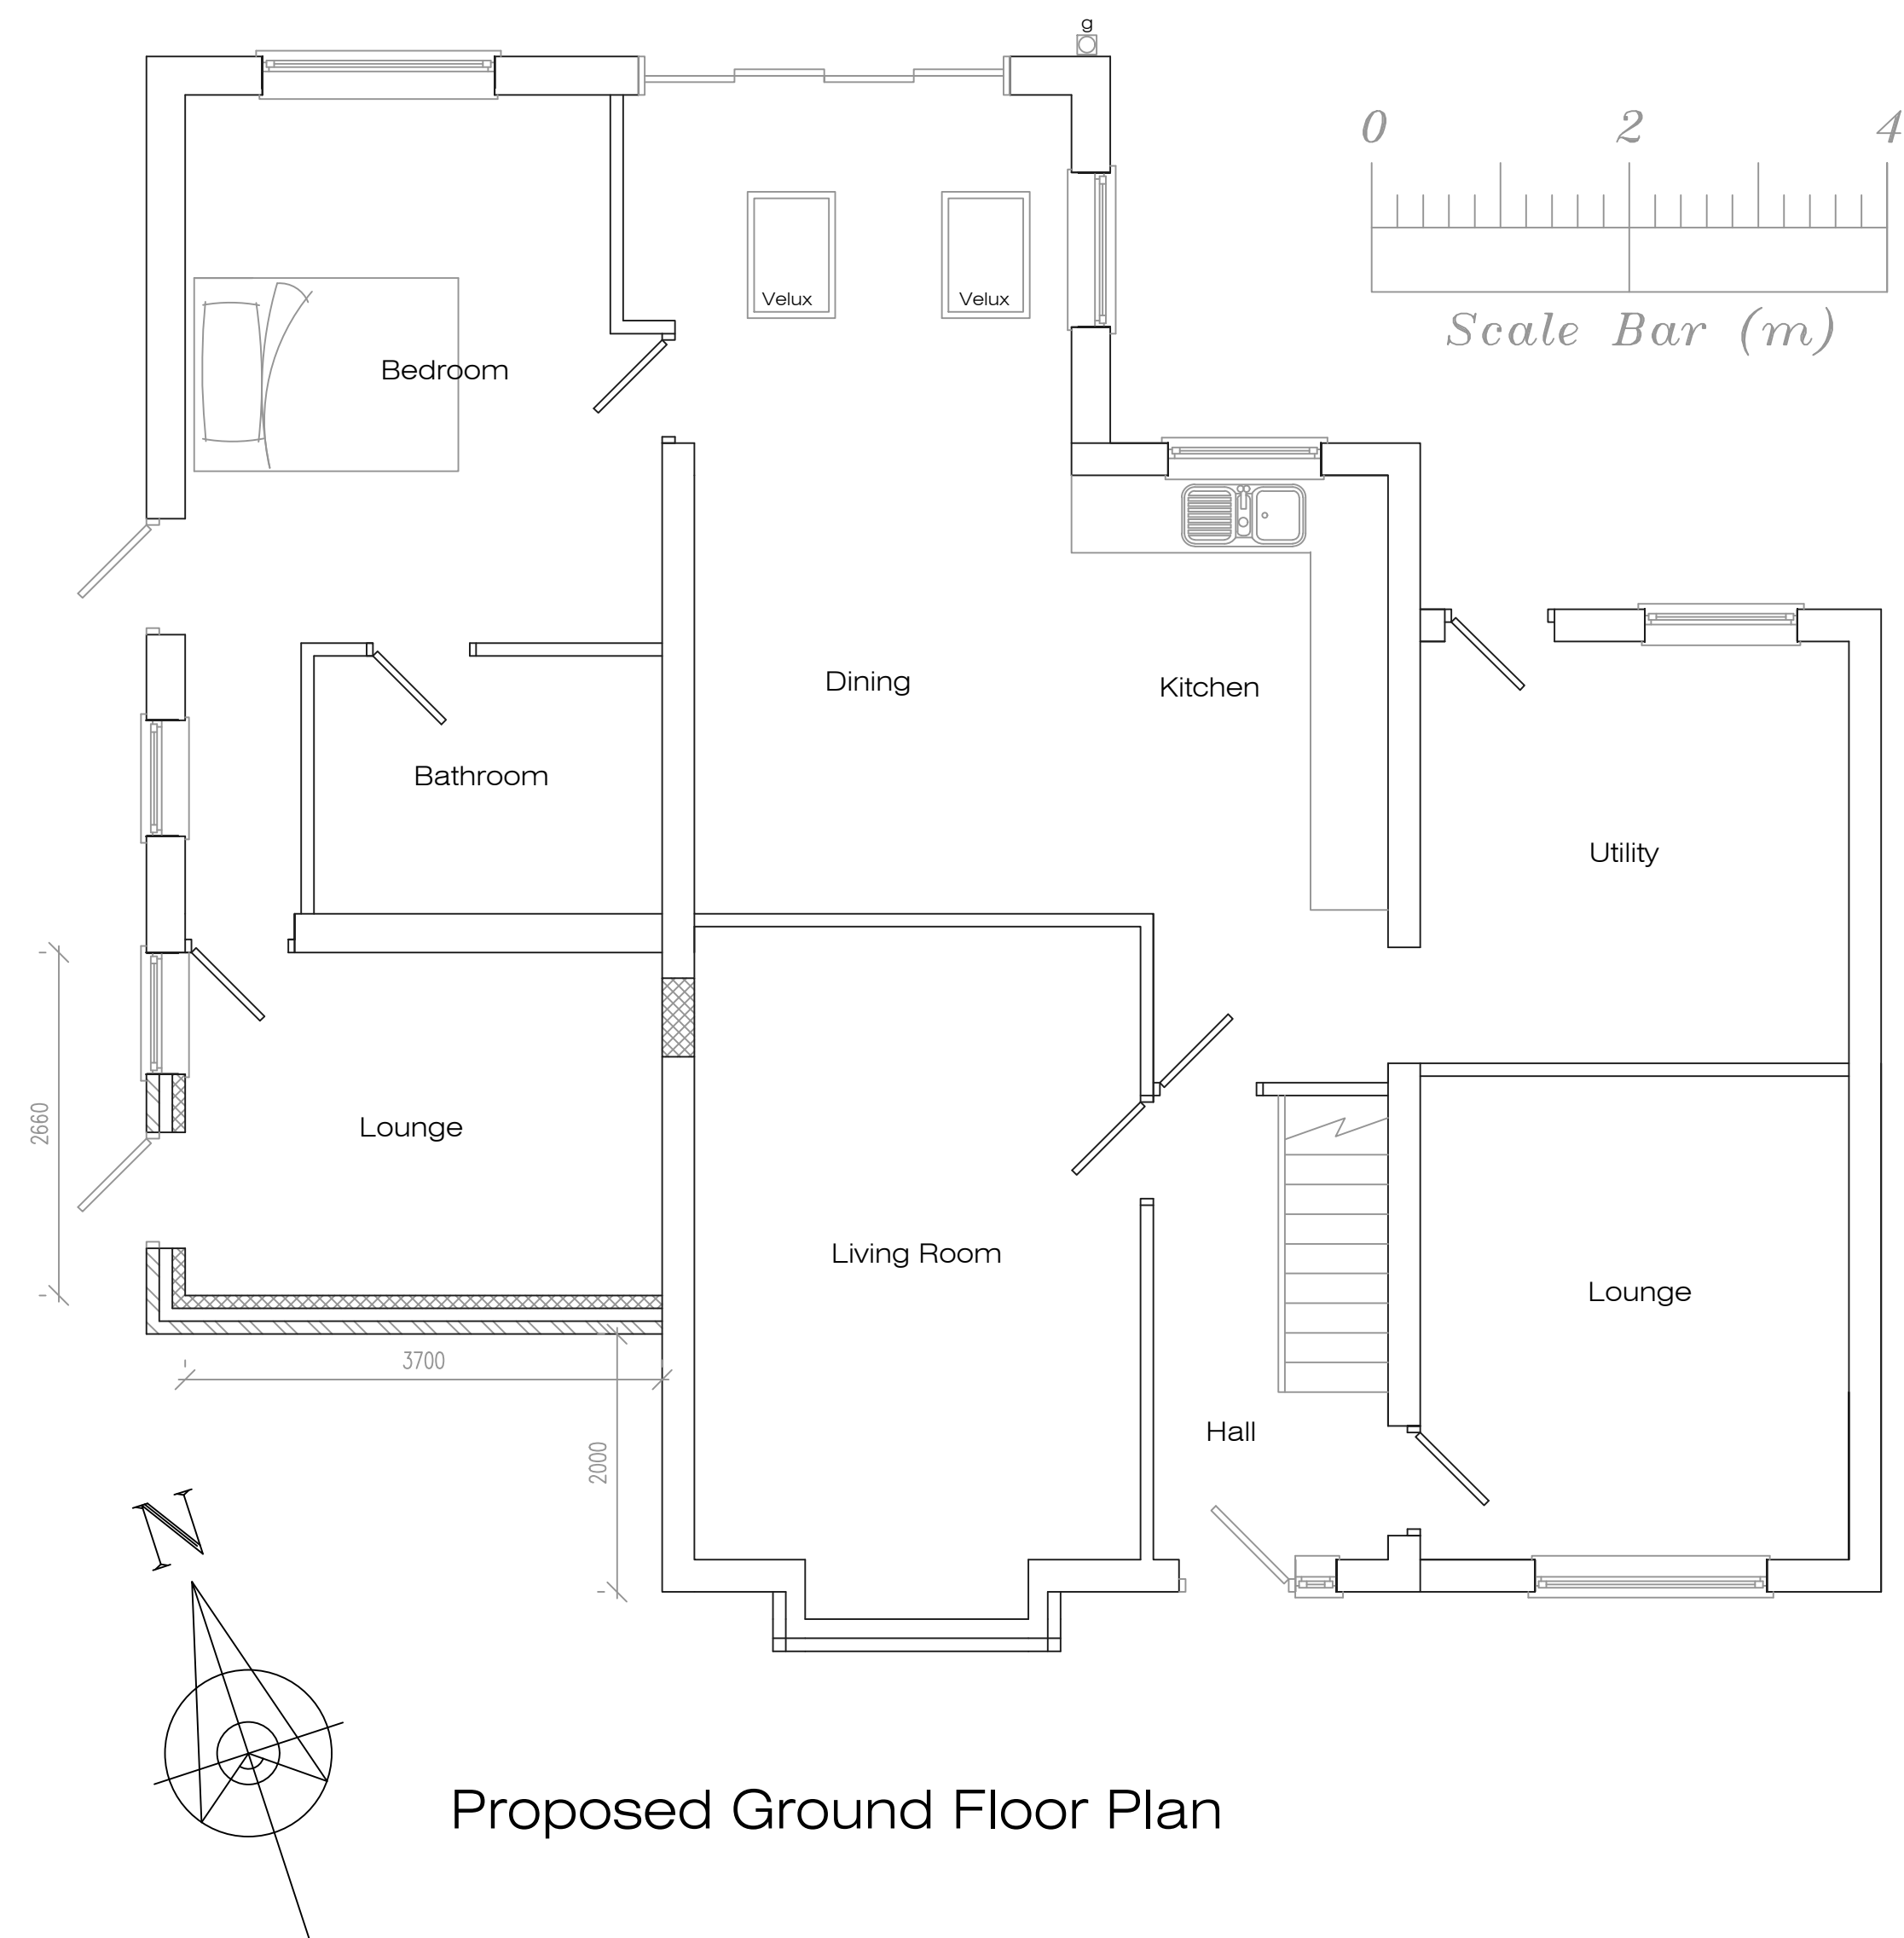


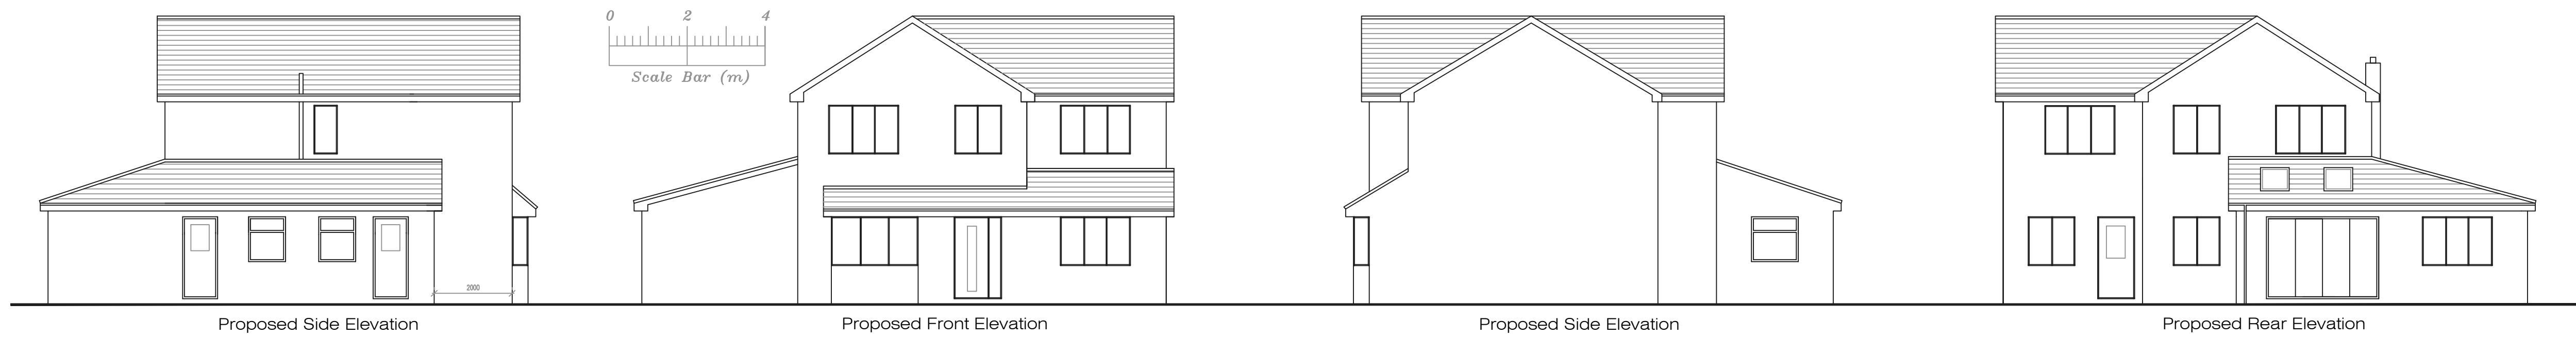

Proposed Ground Floor Plan

Address				
172 Dragon Lane, L35				
Job Title				
Single storey side extension				
Drawing title				
Proposed Plans				
Chkd	Appvd	date	scale	Dwg No.
		June '25	1:50/1:20 @ A1	002