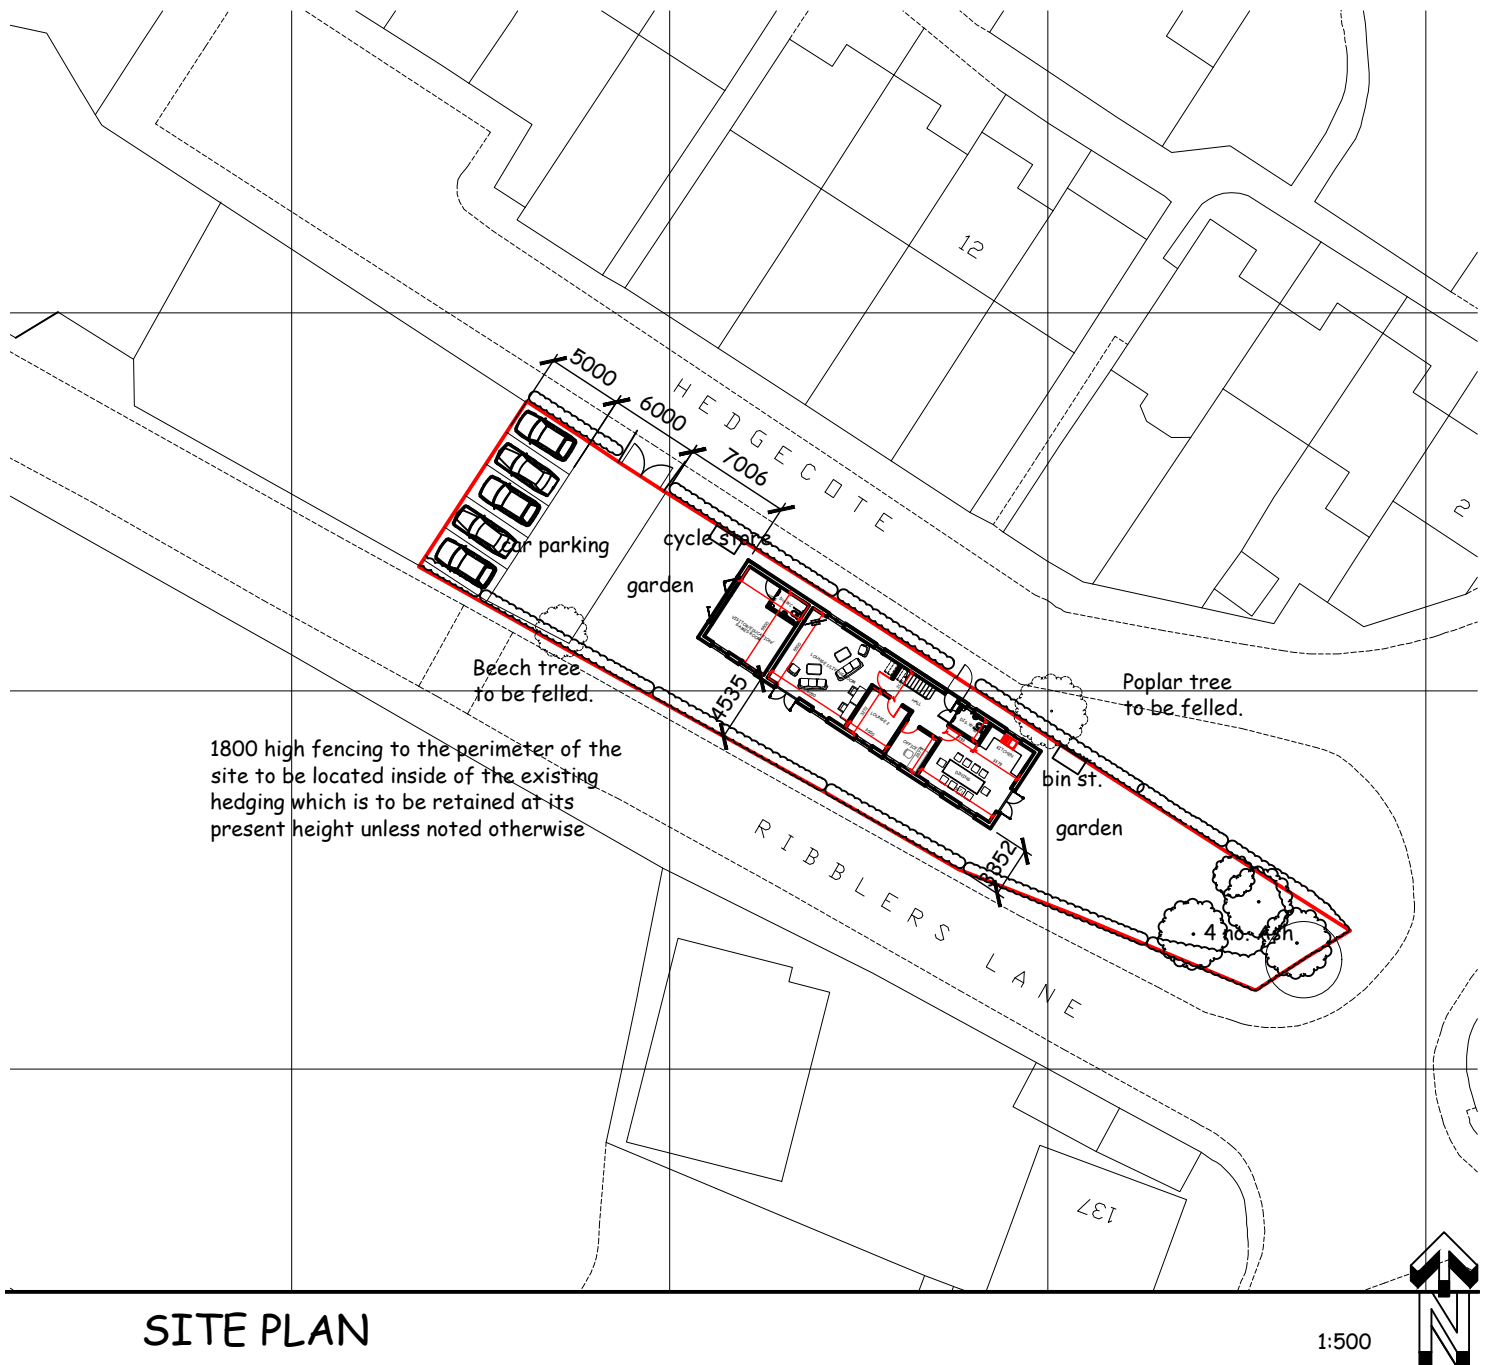


scale bar

Rev. B
26.08.22
Rev. C
05.01.23

Site plan updated following LPA review
Site plan updated following LPA pre-app advice.

project PROPOSED DEVELOPMENT at RIBBLERS LANE, KIRKBY, L32 7RB	ALEX HALFORD architectural technician & building design consultant 11 Ploughmans Close Southport PR9 8QZ (m) 07715 353219
title LOCATION PLAN	scale: as shown @ A3 date: May 2022 drawing no: A1381 SK 01C