



REVISIONS


- Rev. A Drawing updated following client review
27.05.22
- Rev. B Drawing updated following LPA meeting
26.08.22
- Rev. C Drawing updated following LPA pre-app advice.
05.01.23

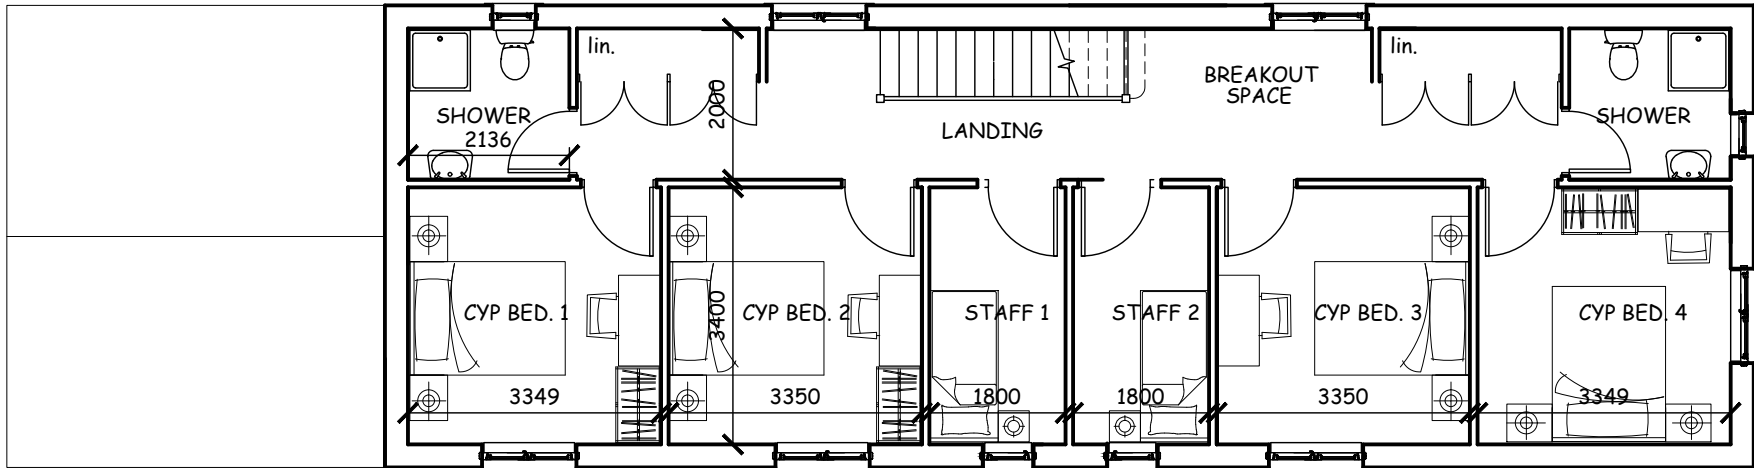

FIRST FLOOR PLAN

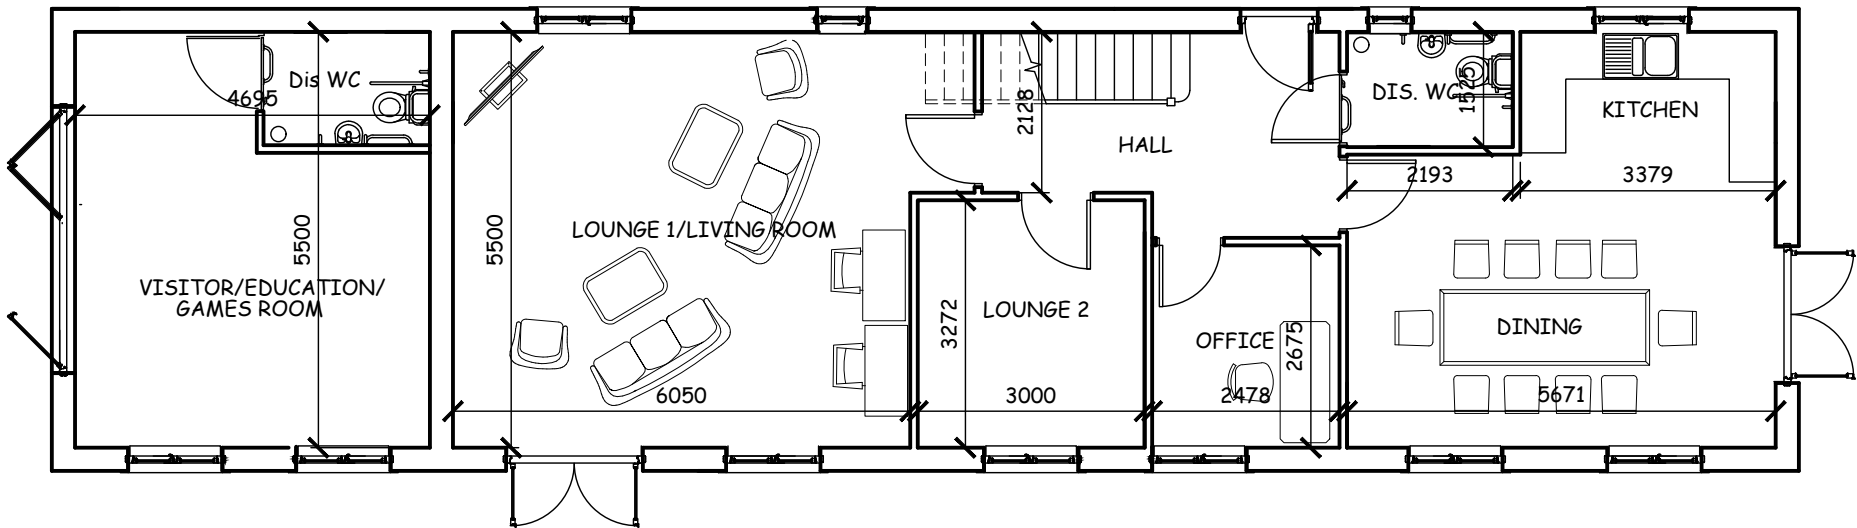

GROUND FLOOR PLAN

 

scale bars

project

PROPOSED CHILDRENS HOME
at 118 RBBLERS LANE,
KIRKBY, L32 7RB

title

PROPOSED PLANS

ALEX HALFORD

architectural technician & building design consultant

11 Ploughmans Close
Southport
PR9 8QZ

(m) 07715 353219

scale:

1:100 @ A3

date:

May 2022

drawing no:

A1381 SK 02C