


REVISIONS


- Rev. B
27.05.22
Drawing updated following LPA meeting
- Rev. C
05.01.23
Drawing updated following LPA pre-app advice.

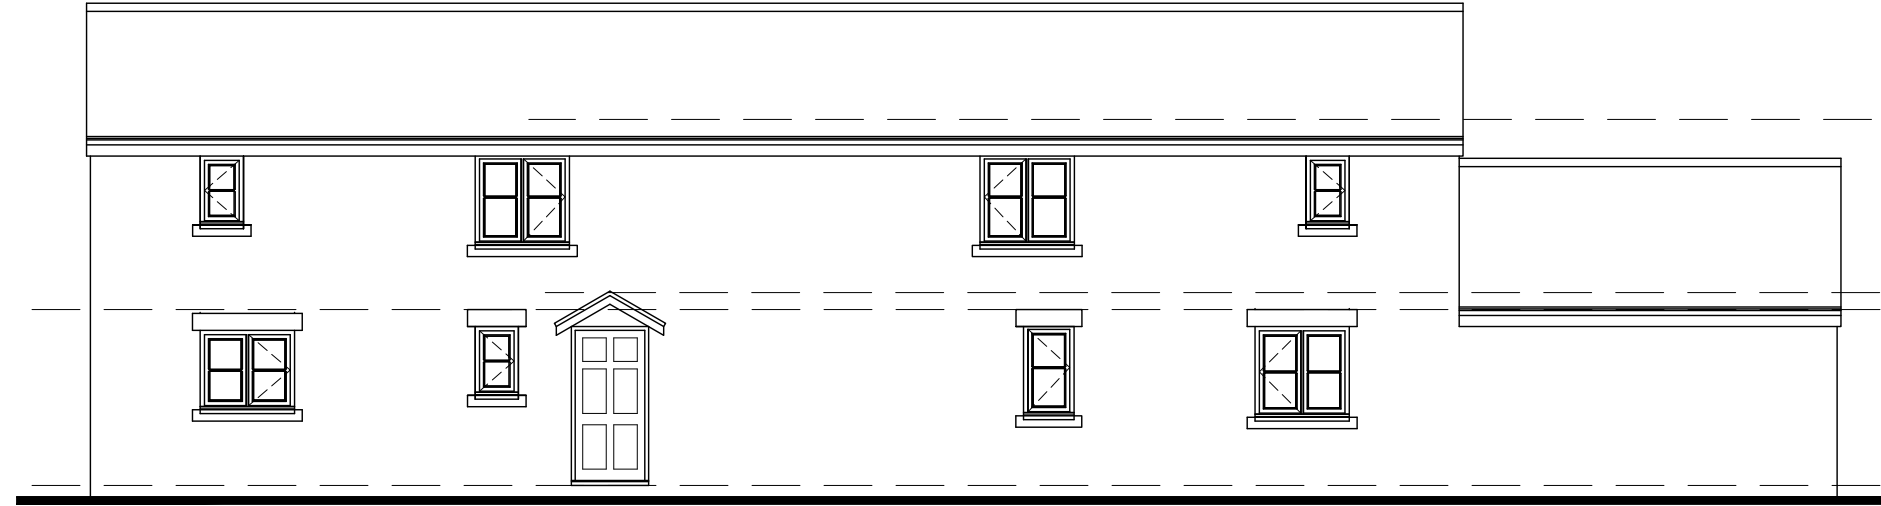


NORT EAST ELEVATION



SOUTRH WEST ELEVATION

 

scale bars

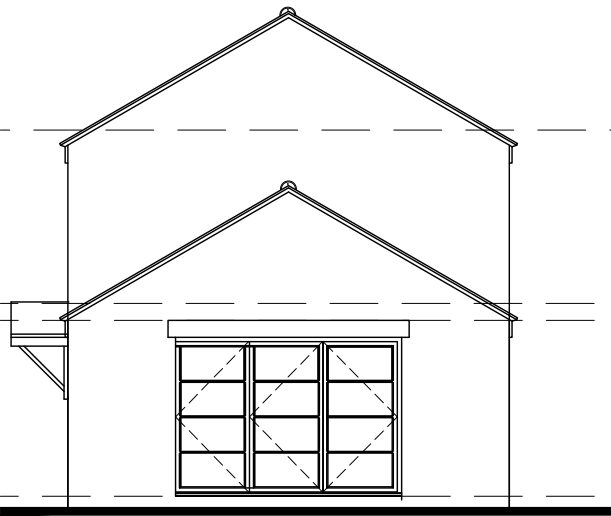

NORTH WEST ELEVATION



SOUTH EAST ELEVATION

project

PROPOSED CHILDRENS HOME
at 118 RBBLERS LANE,
KIRKBY, L32 7RB

title

PROPOSED ELEVATIONS

ALEX HALFORD

architectural technician & building design consultant

11 Ploughmans Close
Southport
PR9 8QZ

(m) 07715 353219

scale:

1:100 @ A3

date:

May 2022

drawing no:

A1381 SK 03C