




Fibre Cement Sheetting to
roof to be natural grey in
colour

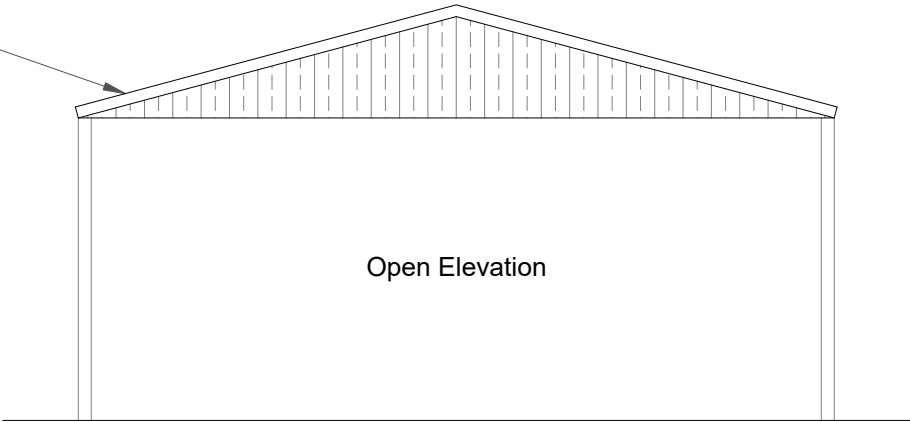

Open Elevation

 

Side A Elevation

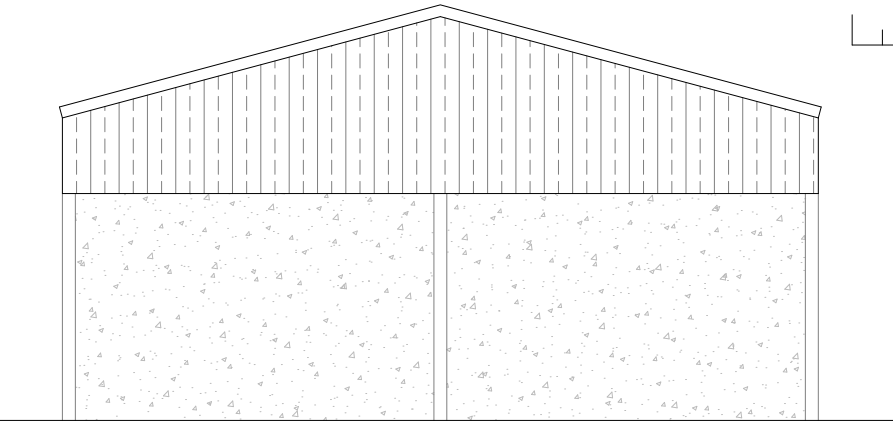


Side B Elevation

GRP Rooflights


Yorkshire Boarding

All steelwork to be
dark green in colour

Concrete panels

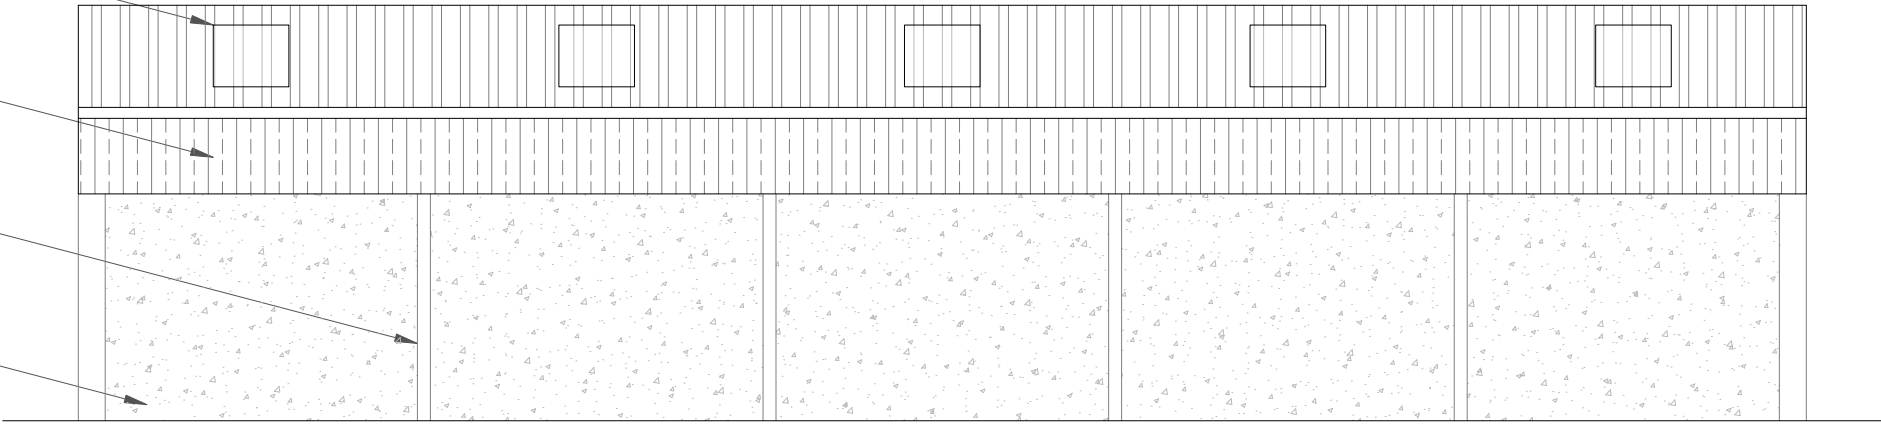

Front and Rear Elevation

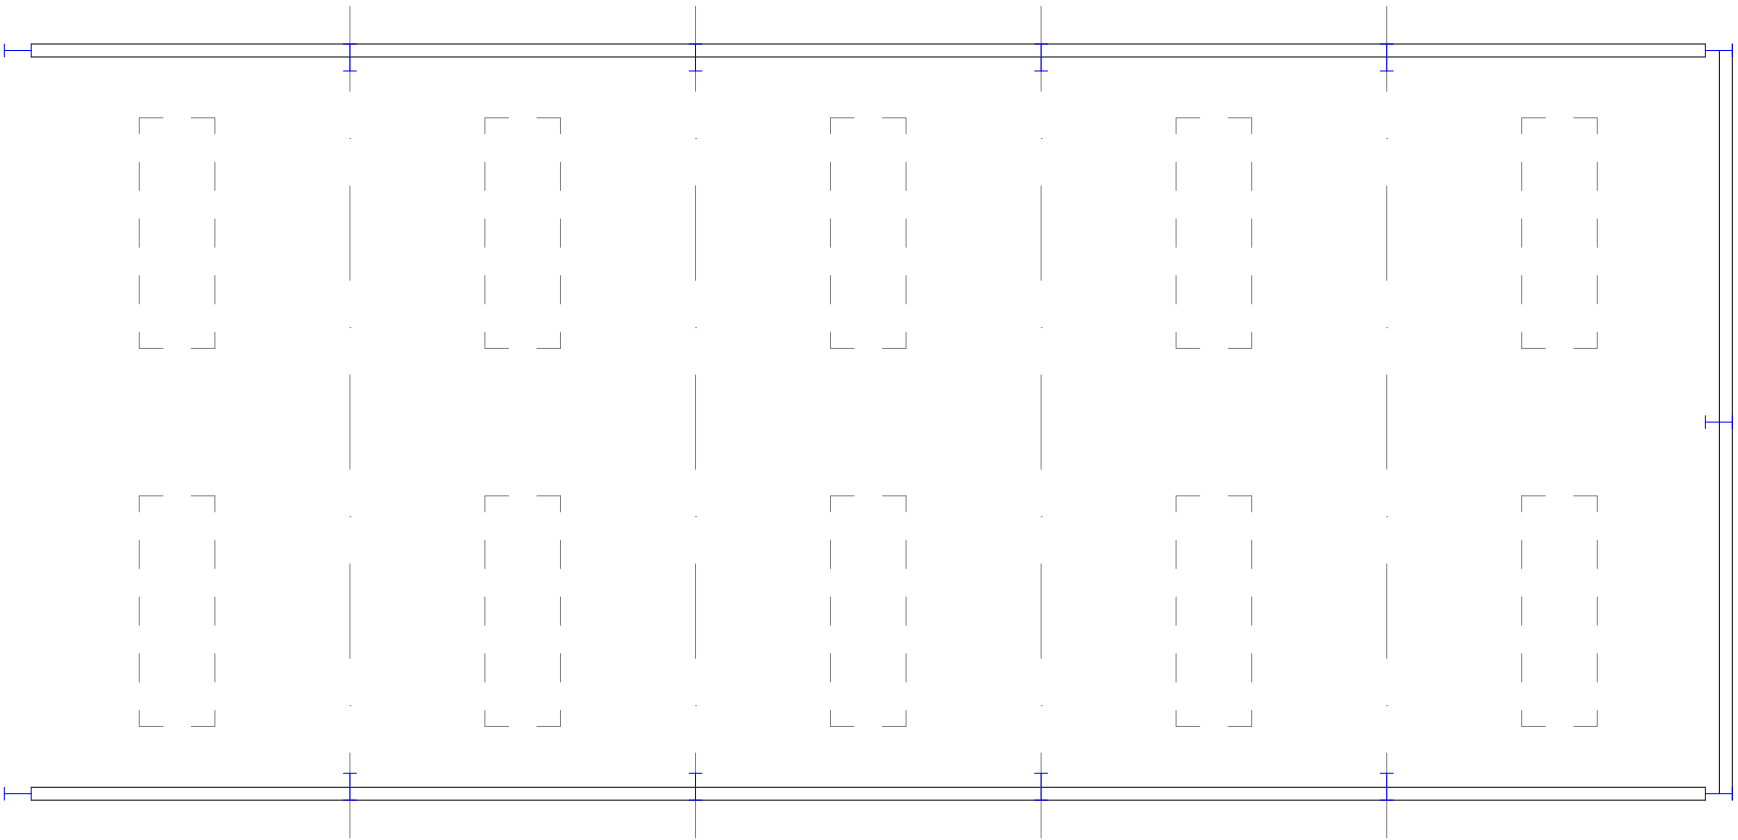

Floor Plan

Applicant:
United Utilities

Application:
Proposed Muck Store

Drawing title:
**Proposed Plans and
Elevations**

Scale:
1:100 @ A3

Drawing number:
1390/J210147/003.2

Date:
4 January 2022

Drawn by:
SK



WHARFE
RURAL PLANNING

Sapling Home Farm, Ullard Hall Lane, Lower
Peover, Knutsford, Cheshire WA16 9PJ

T : 0 1 5 6 5 7 2 3 7 9 5
E: info@wharferuralplanning.co.uk
W: www.wharferuralplanning.co.uk