



Area approx 3,534sqm/ 0.87 acres
Existing layout 110 car park spaces

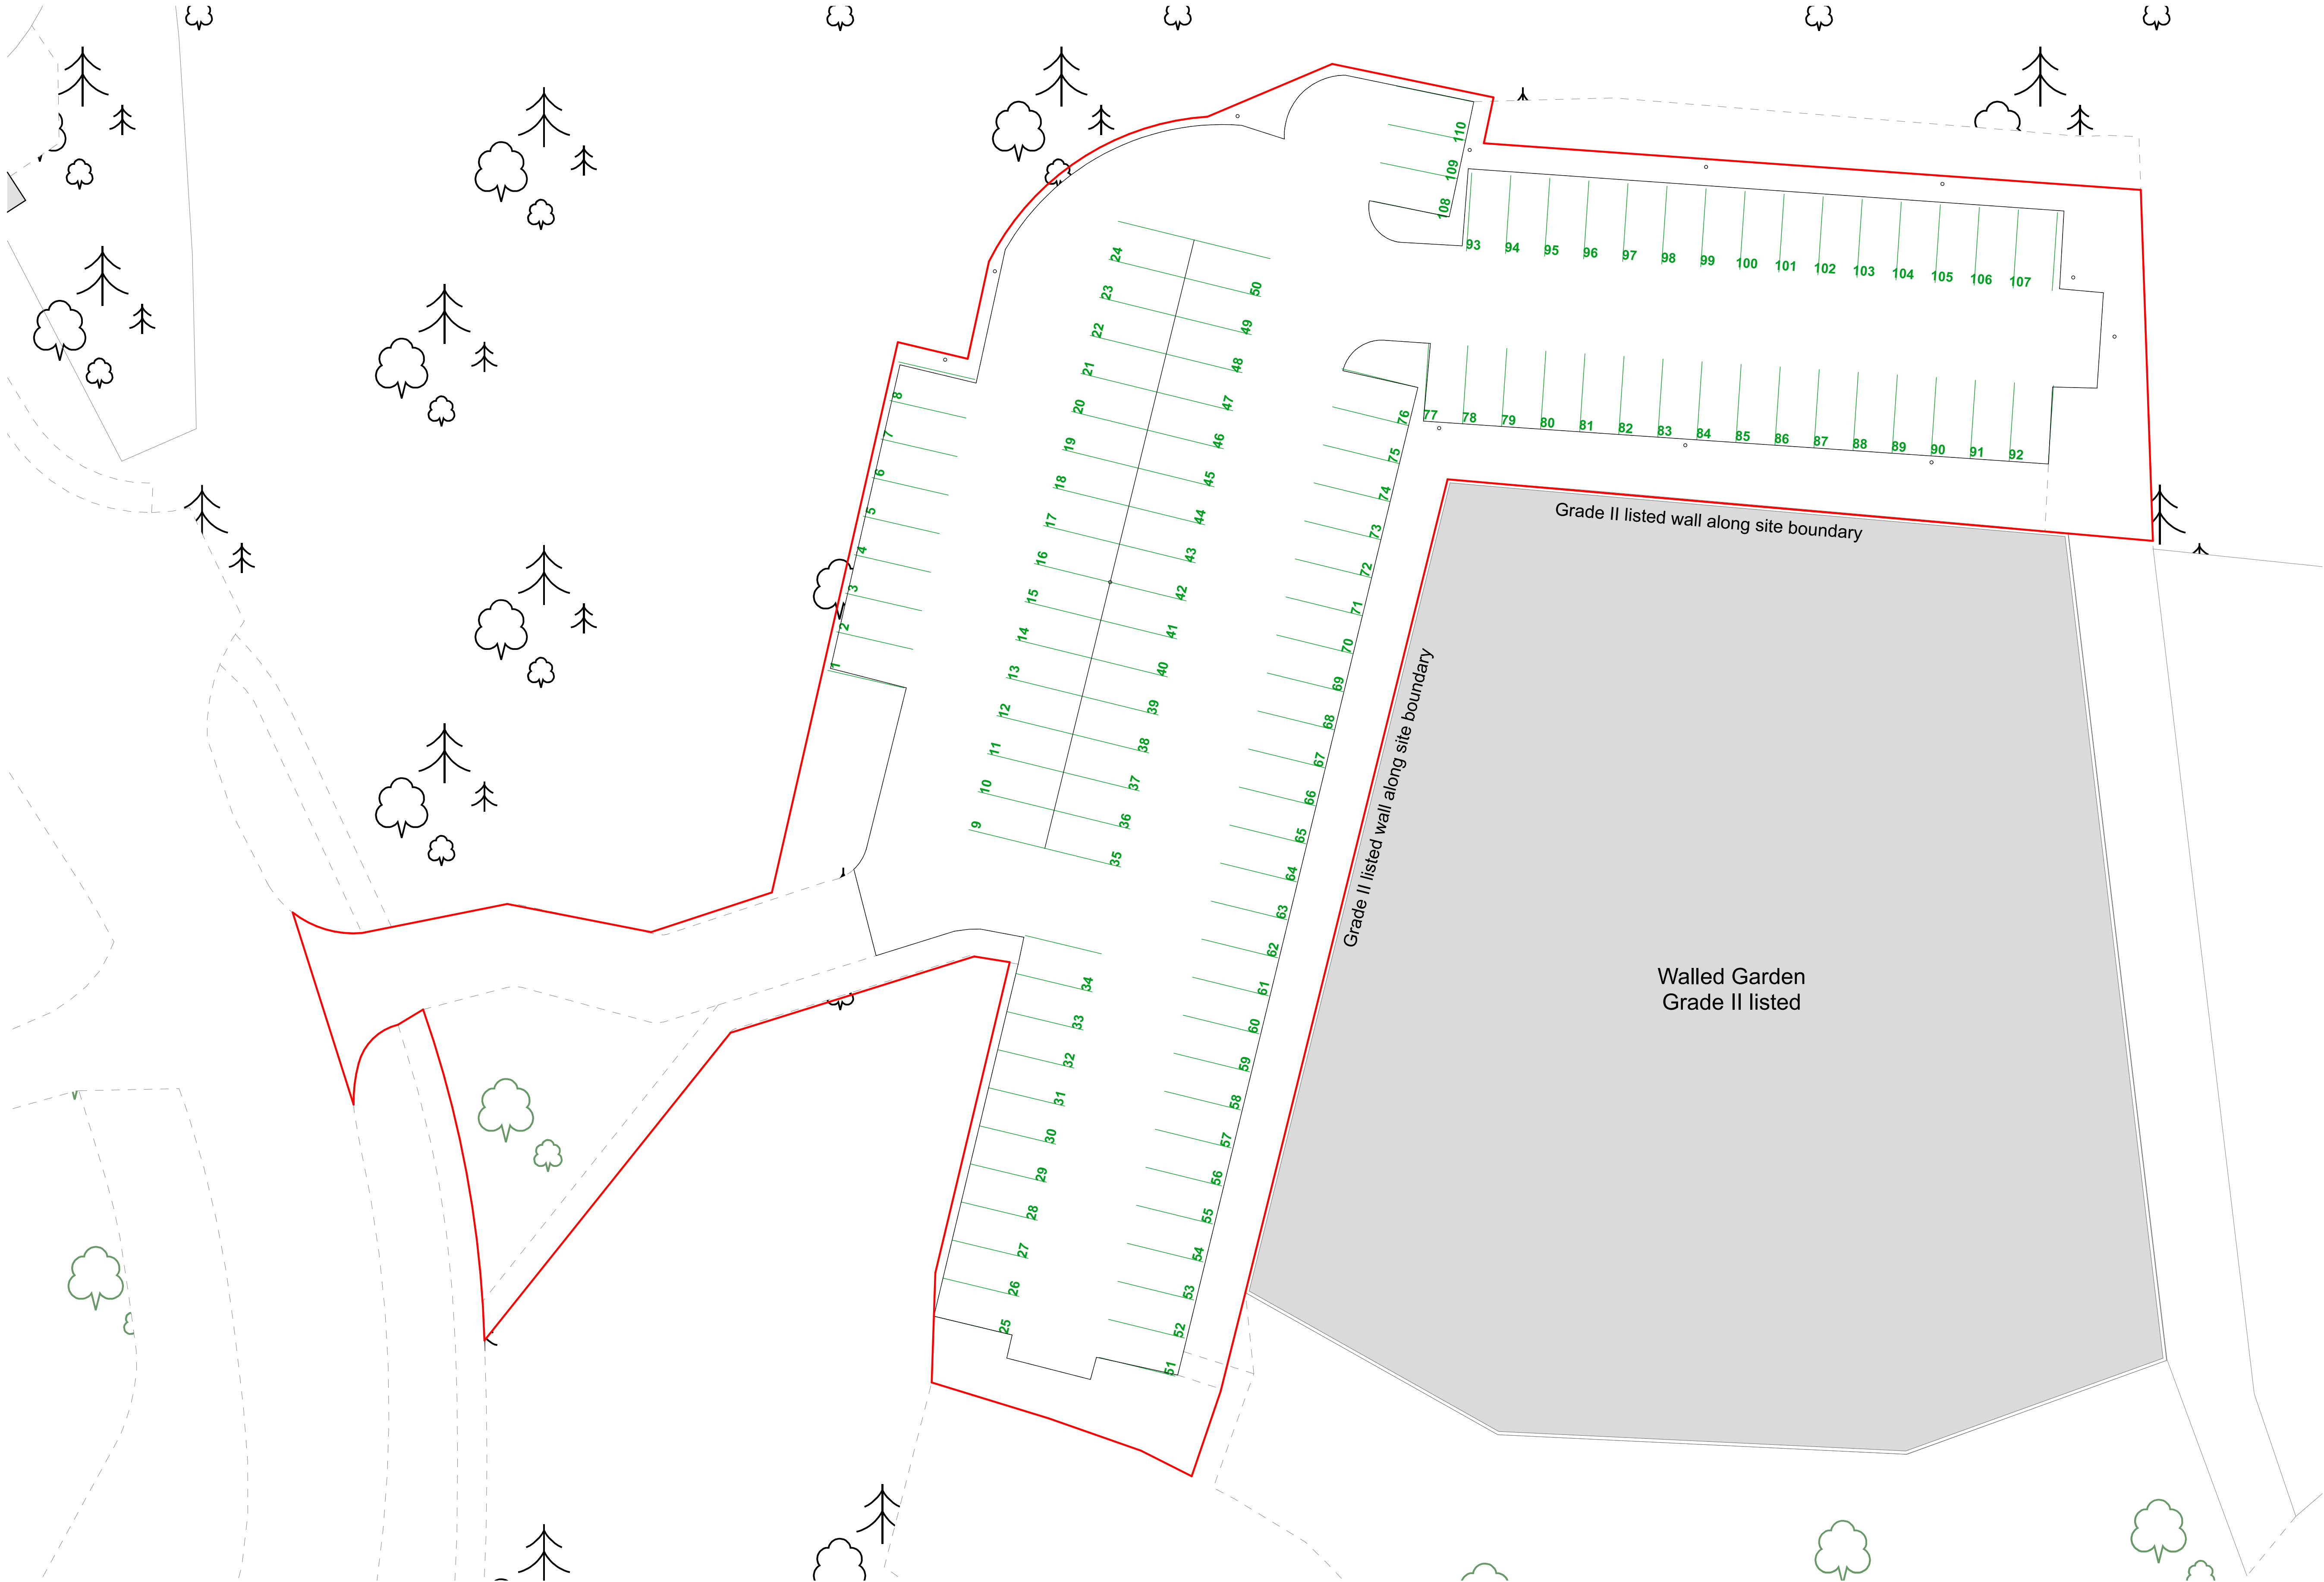

KEY
— Site boundary

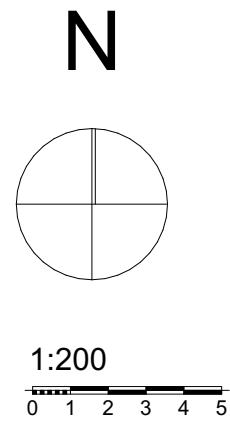

concept design			
Revision		PRarchitects	
Client			
Mayfair Motor Group			
Contract			
Kings Business Park, Kings Drive, Prescot L34 1PJ			
Drawing			
Site Plan-Existing			
Drawing no. 2311_02		Revision -	
Scale 1:200@A1		Date 13/09/2023	
Drawn By DE		Checked By JP	
PR Architects Ltd, Studio 504, Hope Mill, 113 Pollard St, Manchester M4 7JA tel: 07789895165 email: john@prarchitects.co.uk			
This drawing is the copyright of the Architect and may not be reproduced without licence. DO NOT scale from this drawing.			