



Area approx 3,534sqm/ 0.87 acres
Proposed commercial area approx 2,977sqm/ 0.73 acres
Proposed layout 91 car park spaces

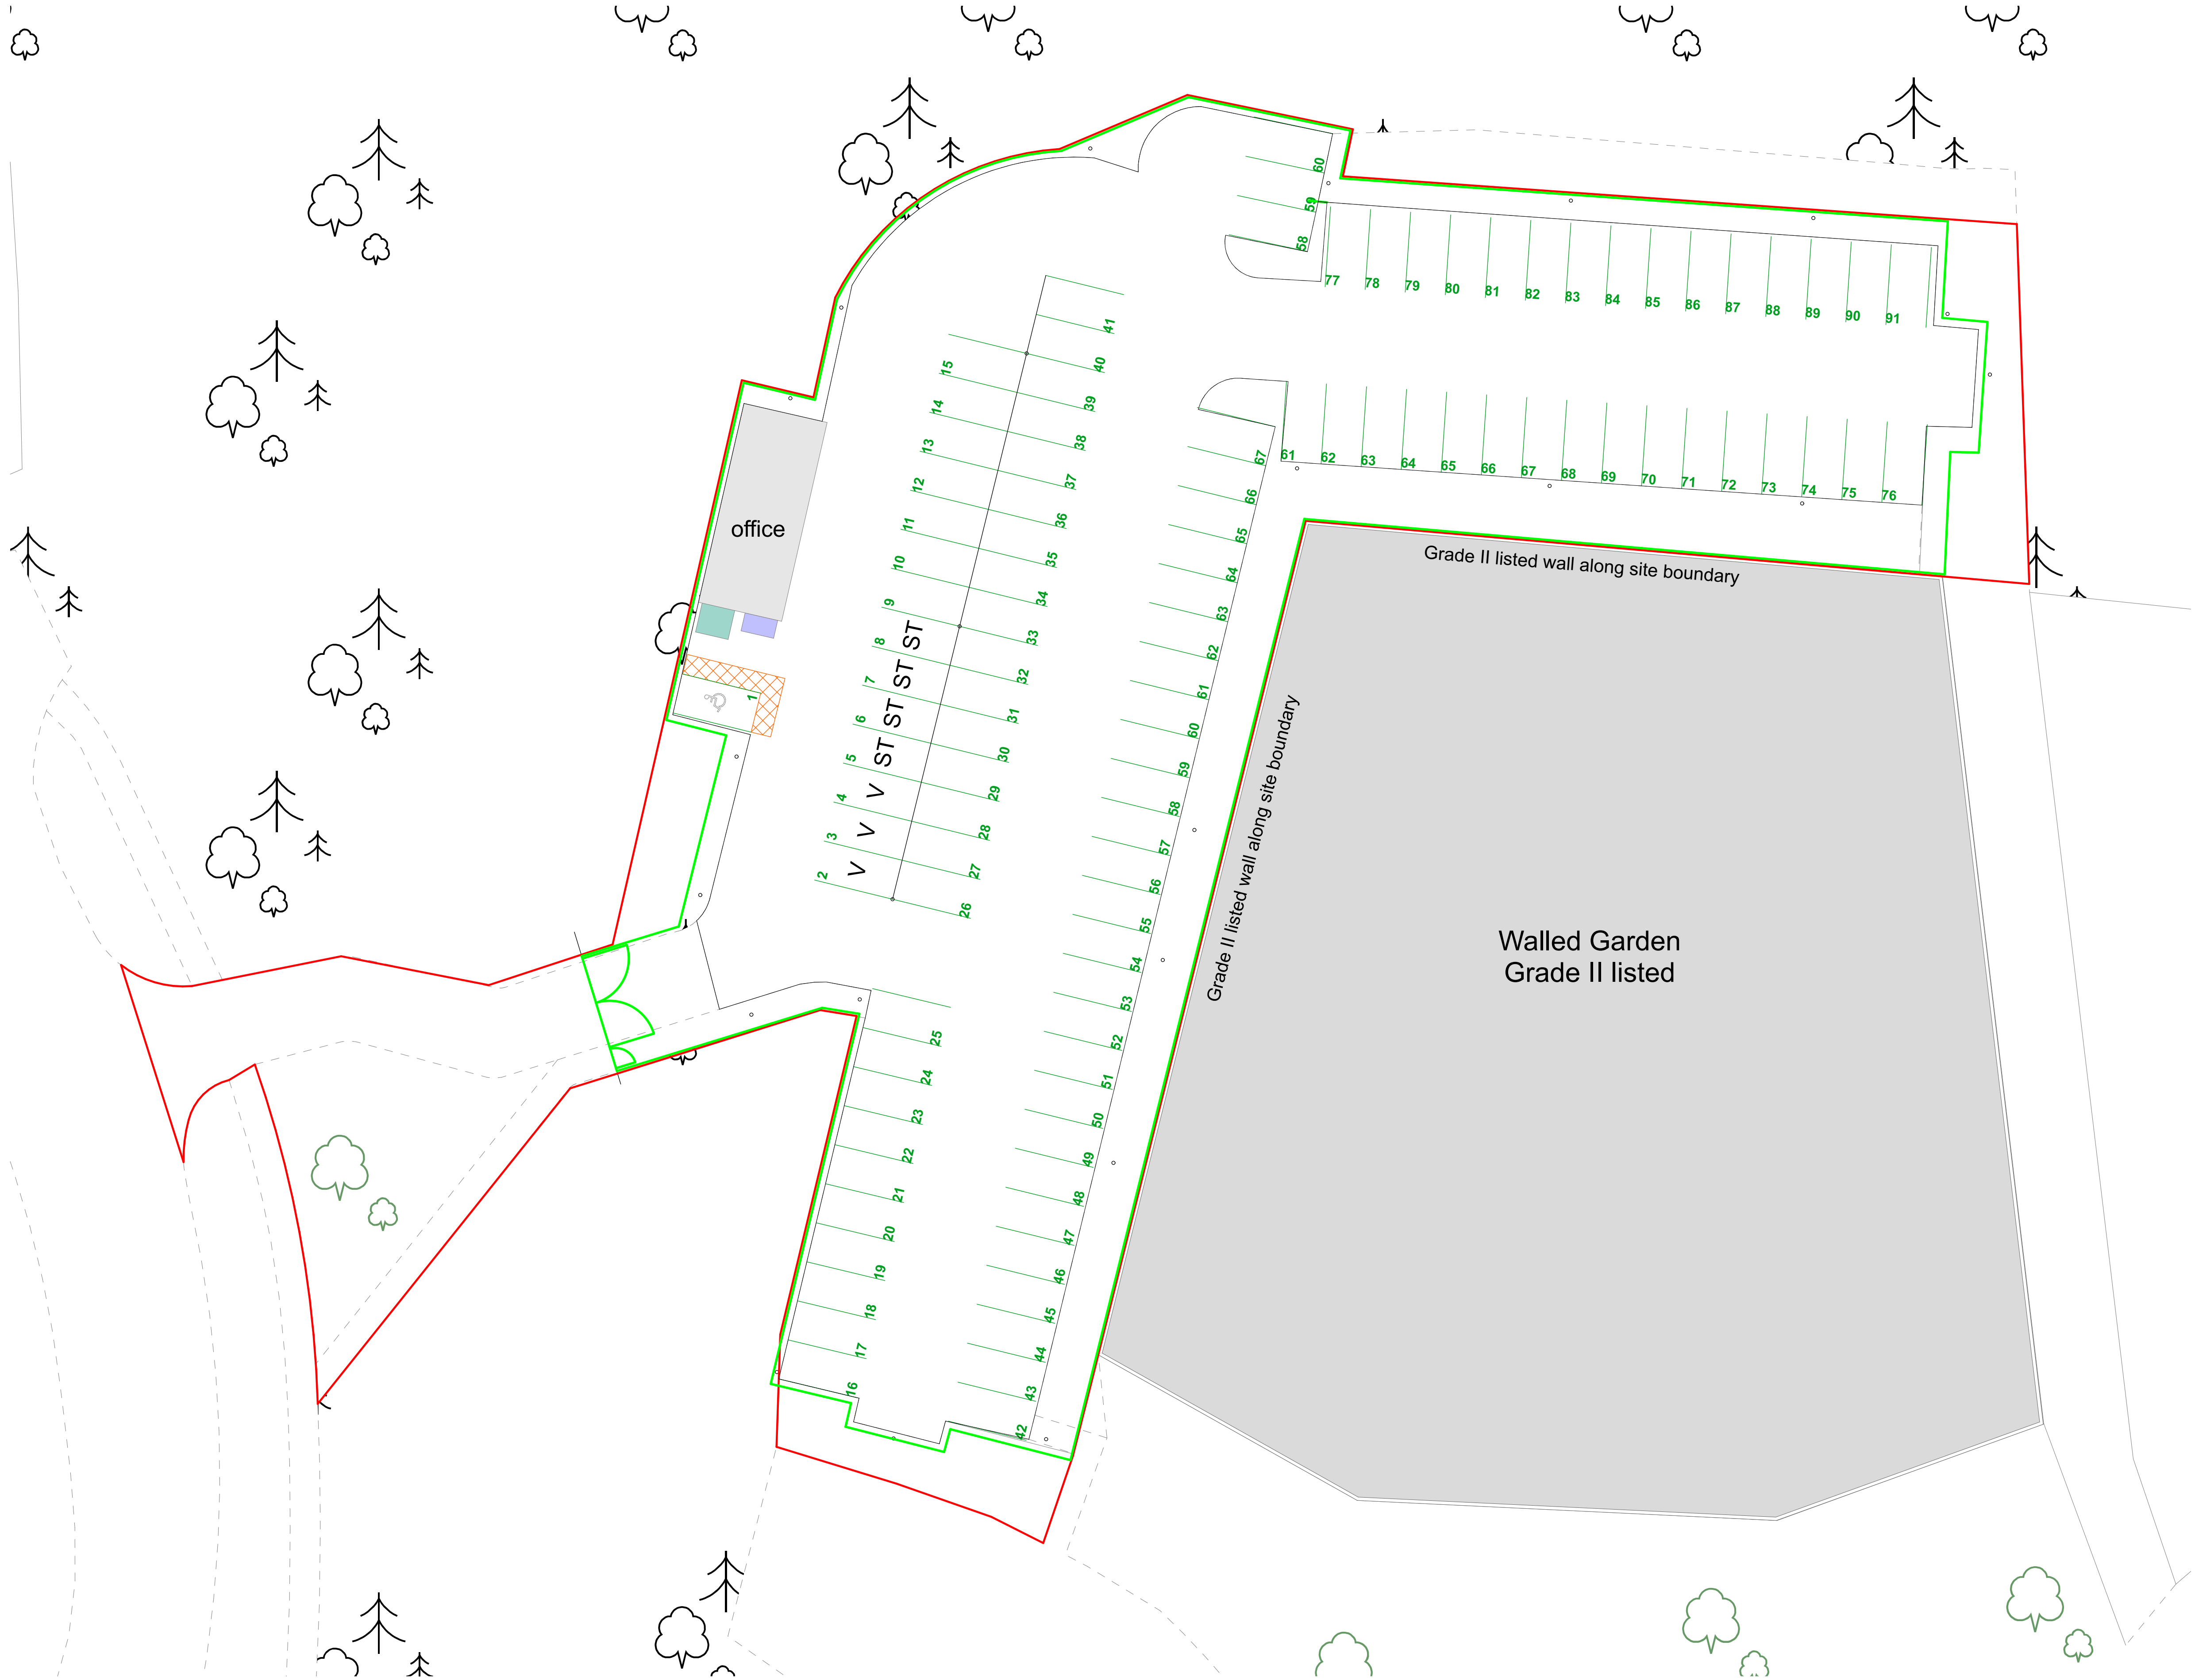

- KEY
- Site boundary
 - Commercial fenced area
 - Office
 - Bin store
 - Bike store

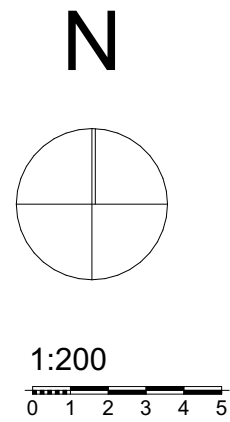

concept design			
Revision			
Client		Mayfair Motor Group	
Contract		Kings Business Park, Kings Drive, Prescott L34 1PJ	
Drawing		Site Plan-Proposed	
Drawing no. 2311_03		Revision	
Scale 1:200@A1		Date 13/09/2023	
Drawn By DE		Checked By JP	
PR Architects Ltd, Studio 504, Hope Mill, 113 Pollard St, Manchester M4 7JA tel: 07798965165 email: john@prarchitects.co.uk			
This drawing is the copyright of the Architect and may not be reproduced without licence. DO NOT scale from this drawing.			

PRarchitects