


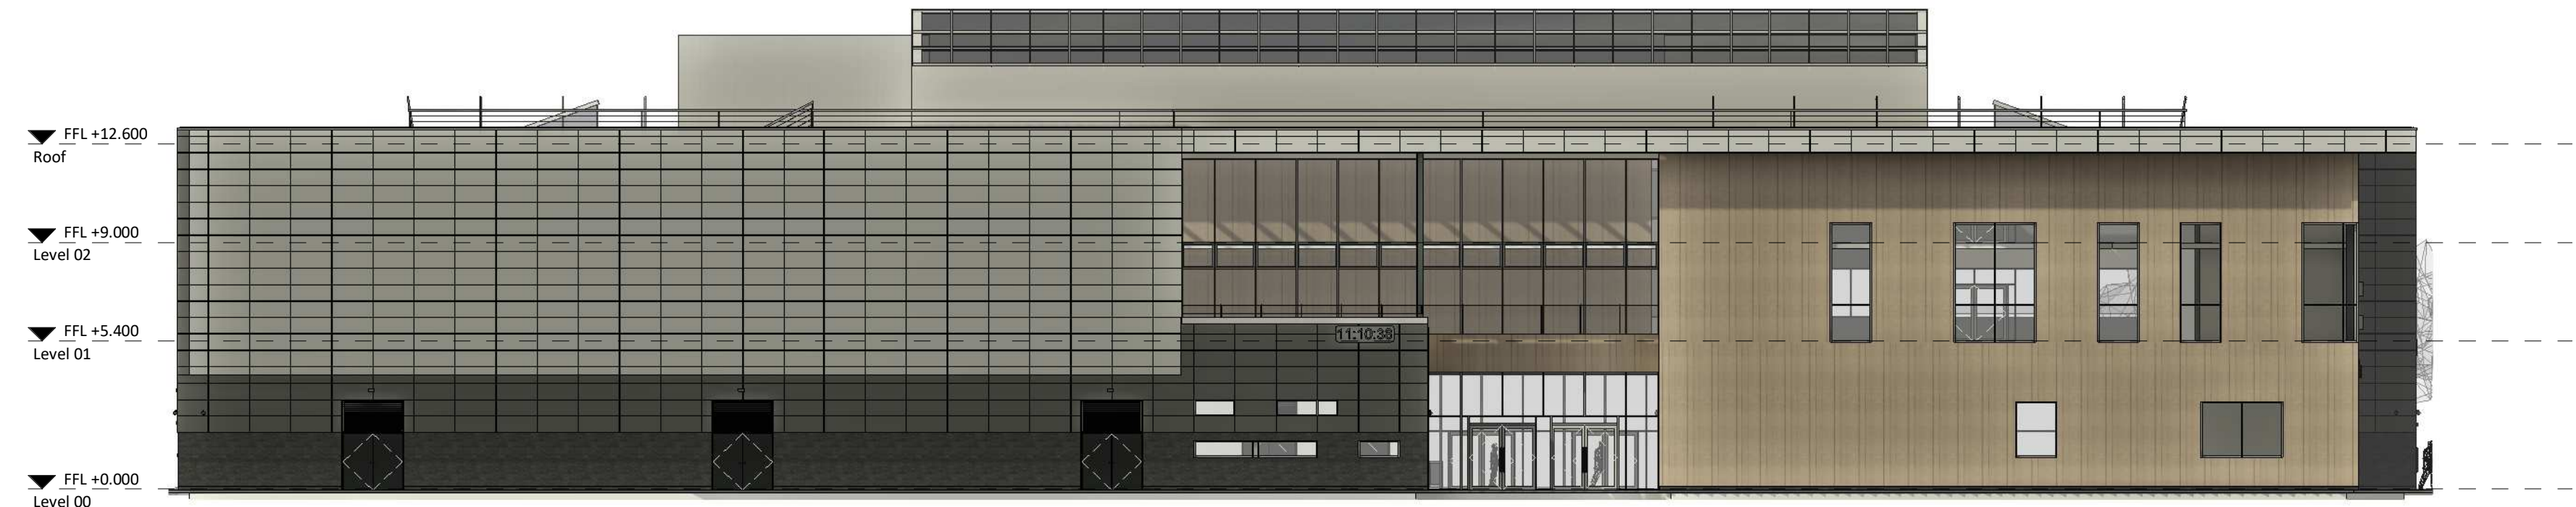


1 North East Elevation
1 : 200




2 North West Elevation
1 : 200



3 South West Elevation
1 : 200

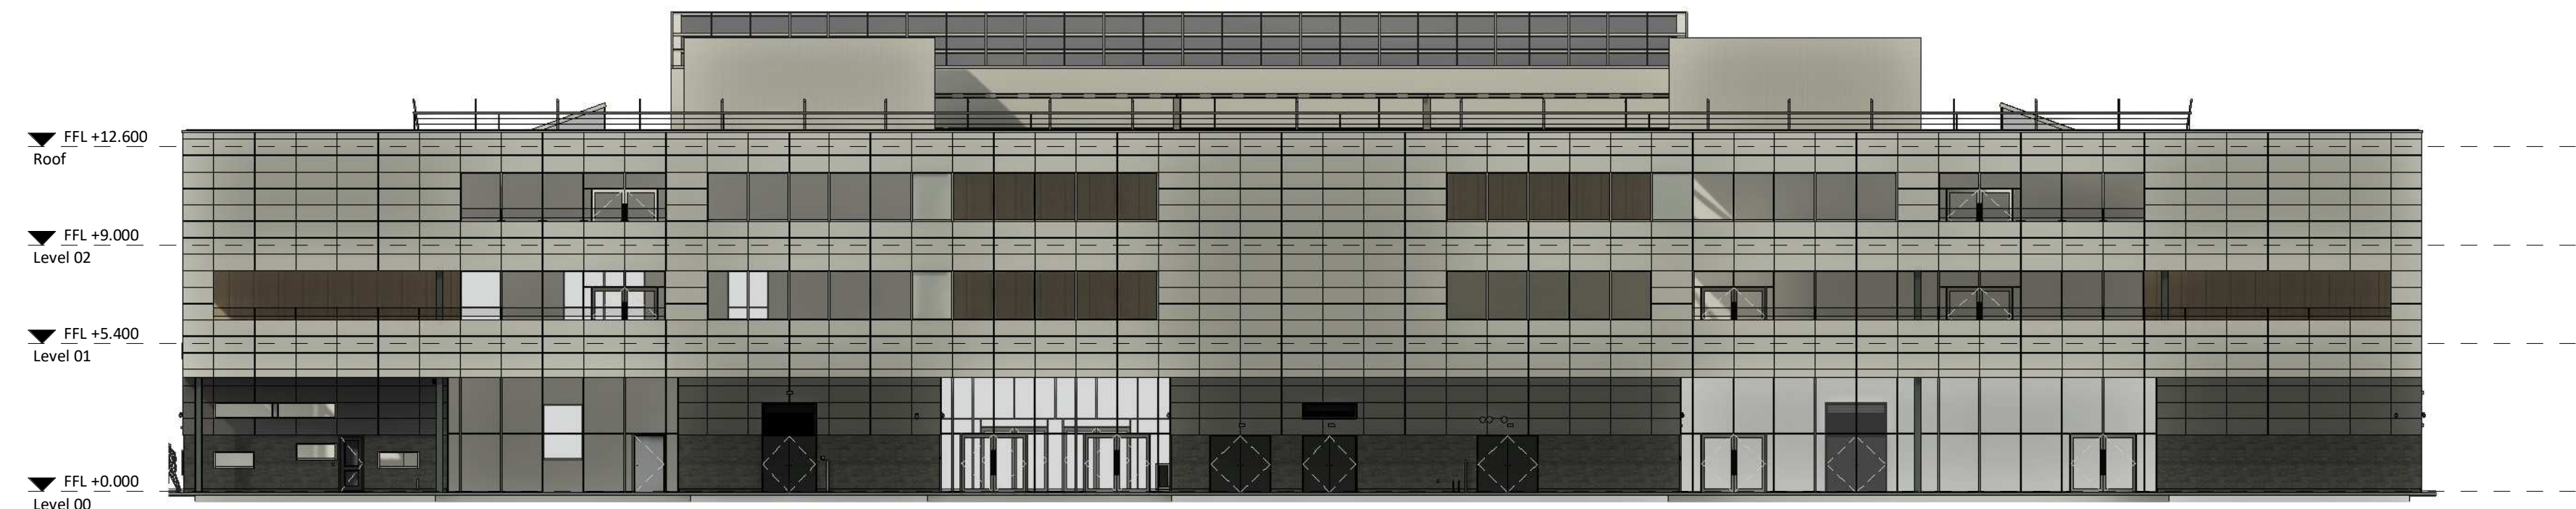

4 South East Elevation
1 : 200

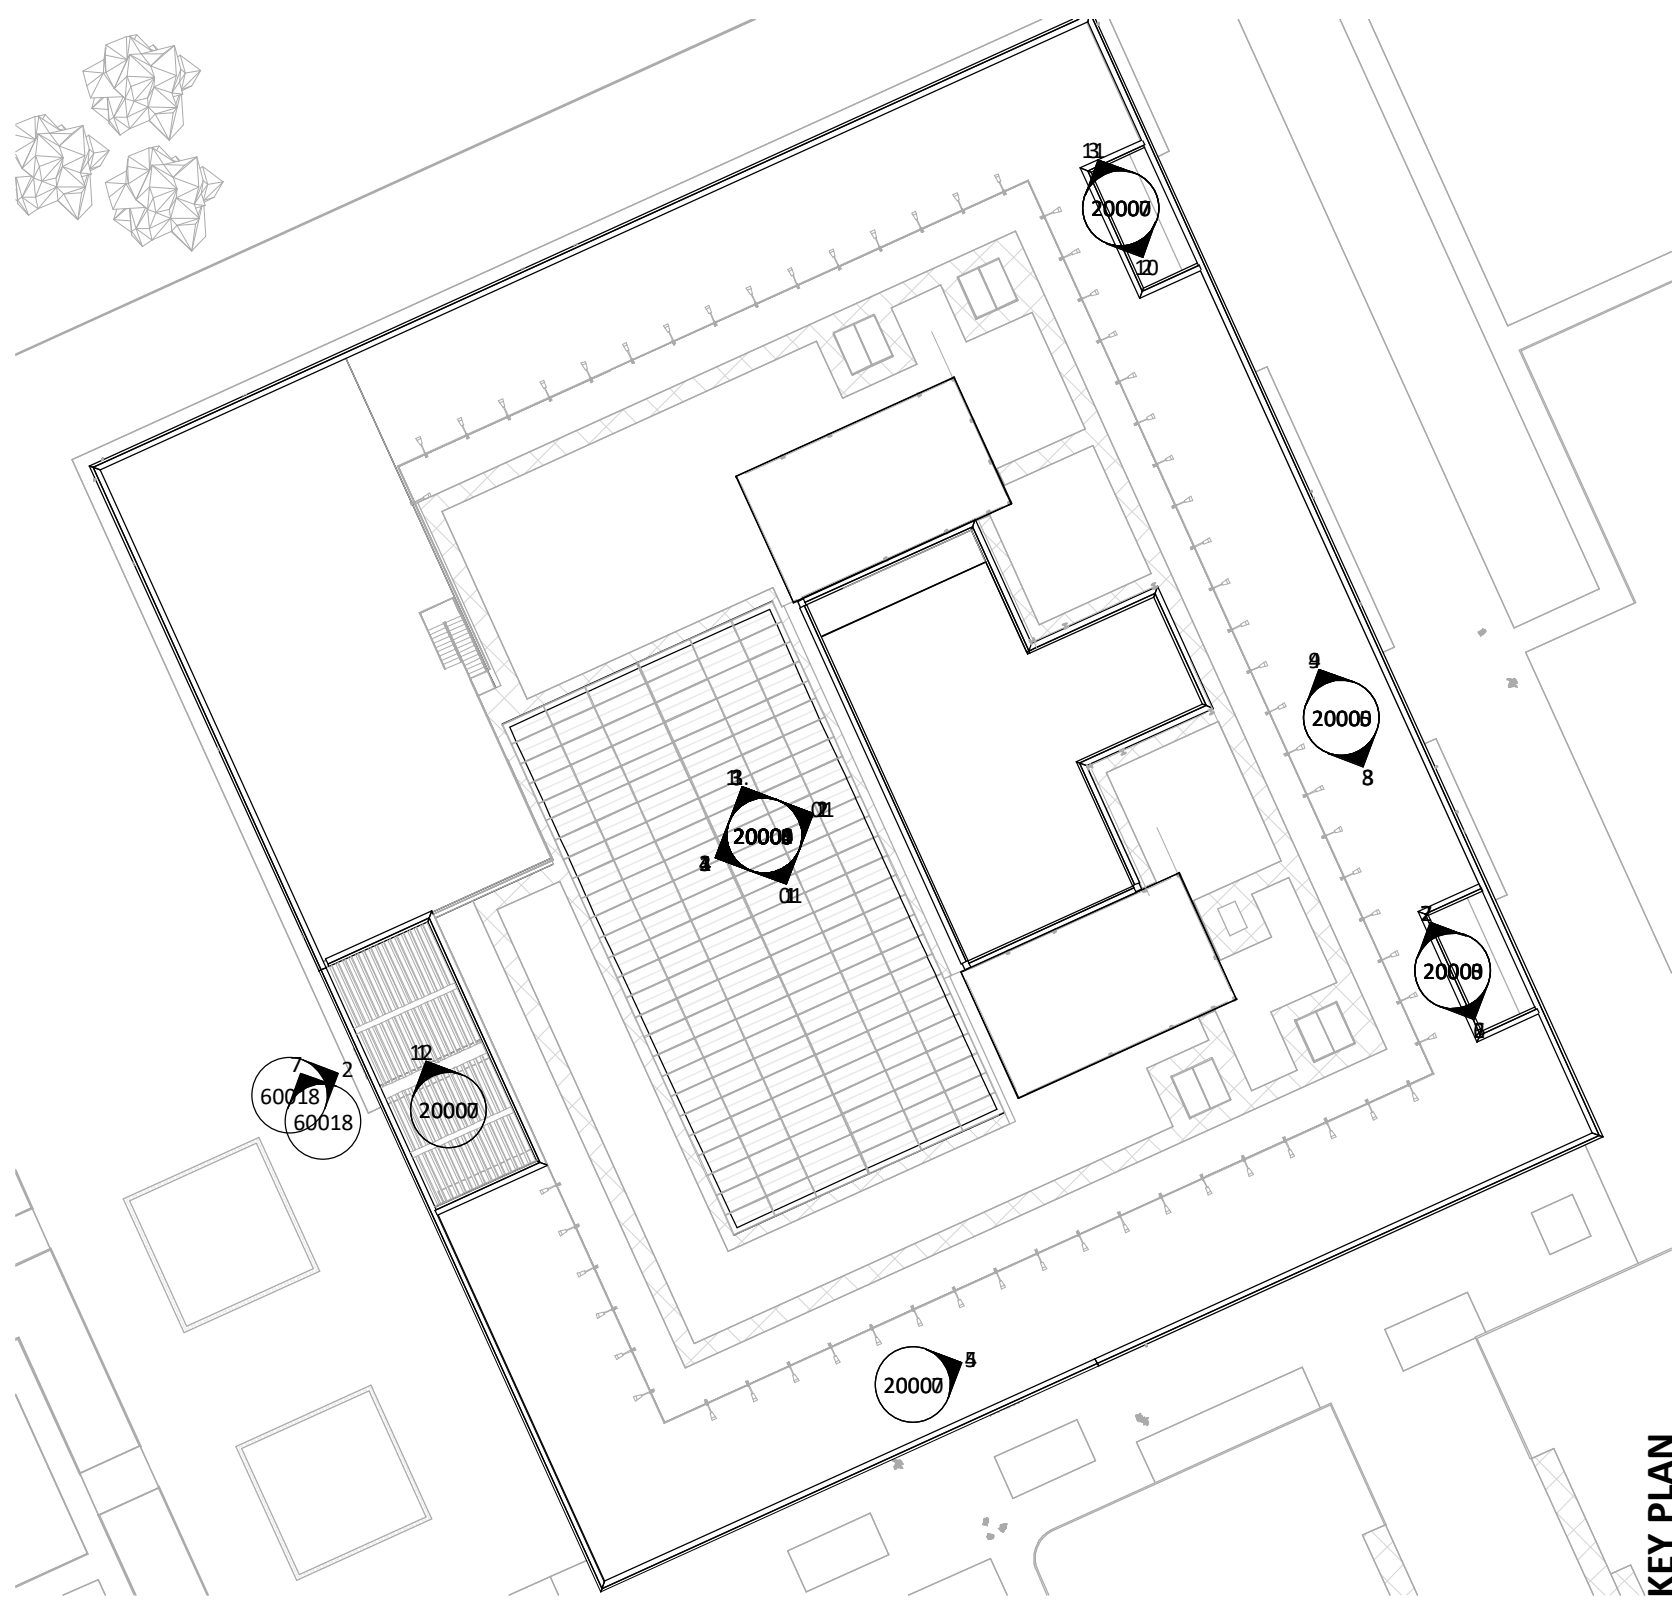

PL	PL02	24/10/2023	Scale bar corrected	REVISED BY
S2	P01	20/02/2023	Issued for proof of concept	WA
STATUS	REV	DATE	DESCRIPTION	CHECKED BY
CLIENT				SB
				ORIGINATOR NO
				155747

CONSULTANT
STRIDE TREGLOWN
www.stridetreglown.com © Stride Treglown Limited 2020
PROJECT
LC5 Lord Derby Academy Huyton
Seel Road, Liverpool L36 6DG

DRAWING TITLE
Proposed Elevations - Colour

STATUS CODE	PL : Authorized and accepted	SCALE
DRAWING USAGE: <i>Planning Application</i>		1 : 200 @A1
PROJECT - ORIGINATOR - VOLUME - LEVEL - TYPE - ROLE - CLASS - NUMBER	STATUS _ REVISION	
155747-STL-XX-ZZ-DR-A-20001	PL_PL02	