


MATERIAL KEY

- 2 - Existing GRC Cladding - CEP Petrarch, Riven Faced
Maximum module size 1500 x 600 - White Colour
- 3 - Curtain Walling - Satin Anodised Aluminium
Where regular, Mullions @ 1500mm Centres
- 4 - Timber Cladding - European Larch Vertically Bonded
- 5 - Brick Wall - Dark Grey Colour
- 6 - Rooftop Plant Screening
- Insulated cladding panel
- 7 - Kalwall Translucent Composite Roof Panels
- 8 - Glazed Infill Panels - Signal Yellow
RAL Colour : tbc
- 9 - Steel Security Doorset
RAL Colour : tbc
- 10 - Glass Balustrades
Stainless Steel Handrails

These elevations have been produced for illustration purpose only and are subject to further detailed coordination with specialist suppliers to establish the support system including structure, fixing details, interfaces, reveals etc

 


PL	PL02	24/10/2023	Scale bar corrected
S2	PL01	20/02/2023	Issued for proof of concept
STATUS	REV	DATE	DESCRIPTION
CLIENT			REVISED BY WA
Balfour Beatty			CHECKED BY SB
			ORIGINATOR NO 155747


CONSULTANT
STRIDE TREGLOWN
www.stridetreglown.com © Stride Treglown Limited 2020
PROJECT
LCS Lord Derby Academy Huyton
Seel Road, Liverpool L36 6DG

DRAWING TITLE
Existing Elevations


STATUS CODE PL : Authorized and accepted	SCALE 1 : 200 @A1
DRAWING USAGE: <i>Planning Application</i>	
PROJECT - ORIGINATOR - VOLUME - LEVEL - TYPE - ROLE - CLASS - NUMBER 155747-STL-XX-ZZ-DR-A-20002	STATUS_REVISION PL_PL02

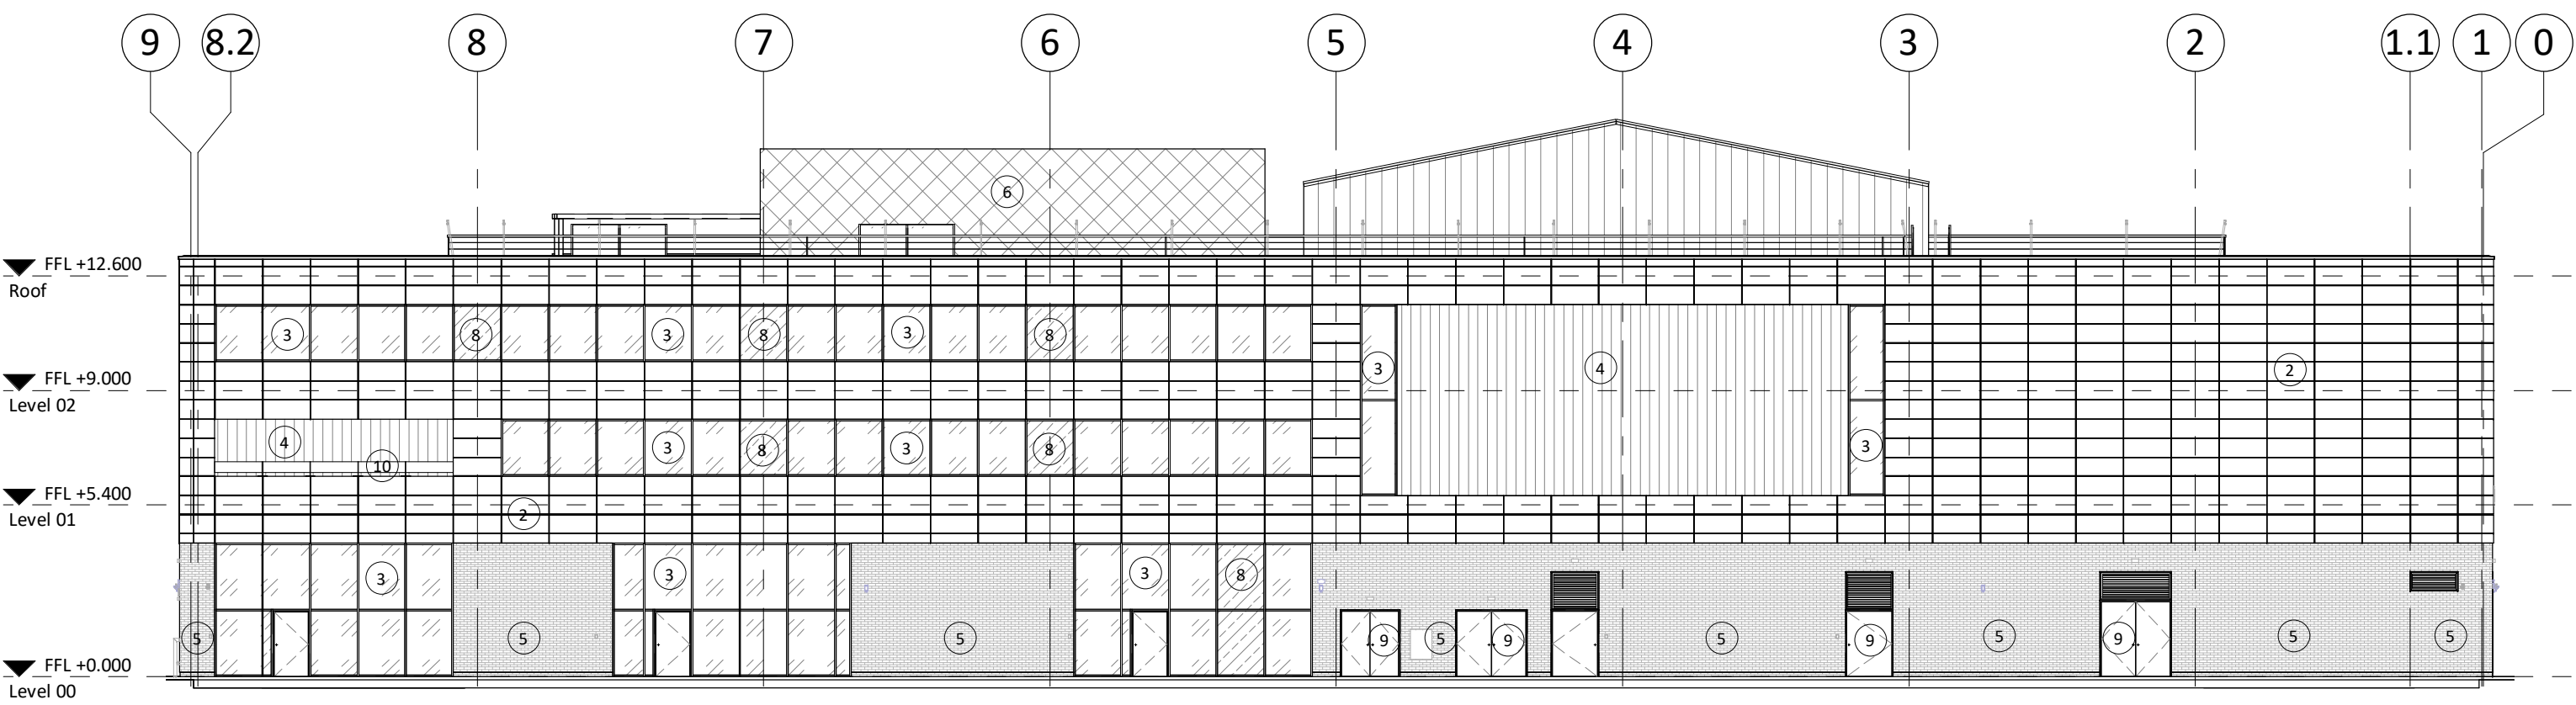


1 North East Elevation
1 : 200

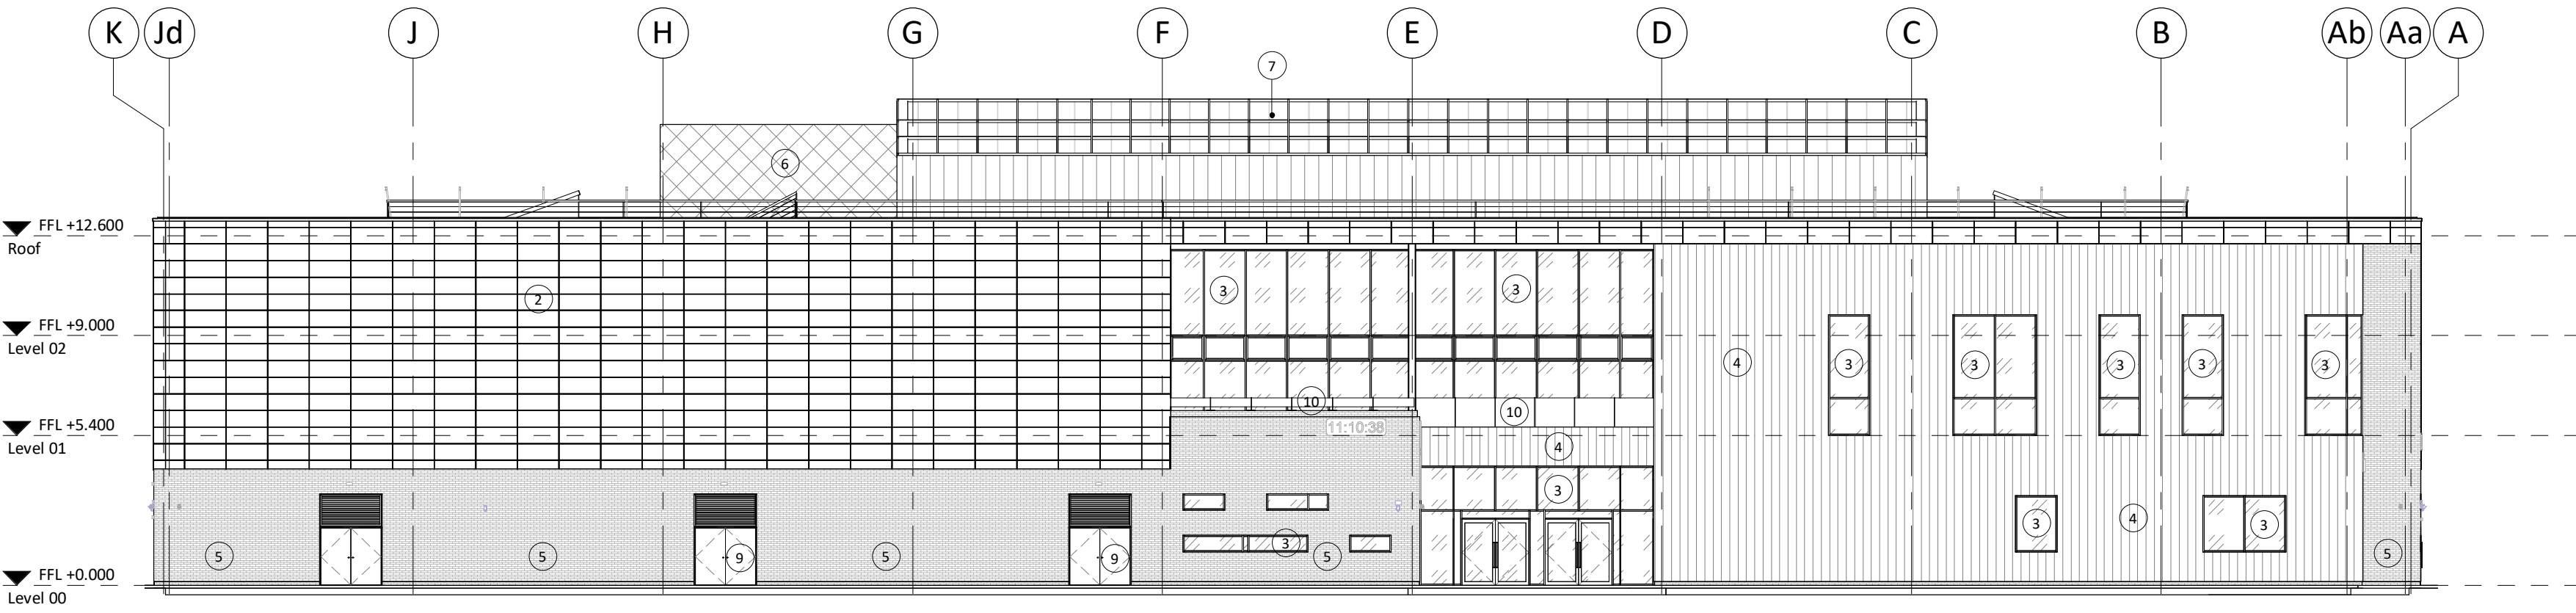


2 North West Elevation
1 : 200

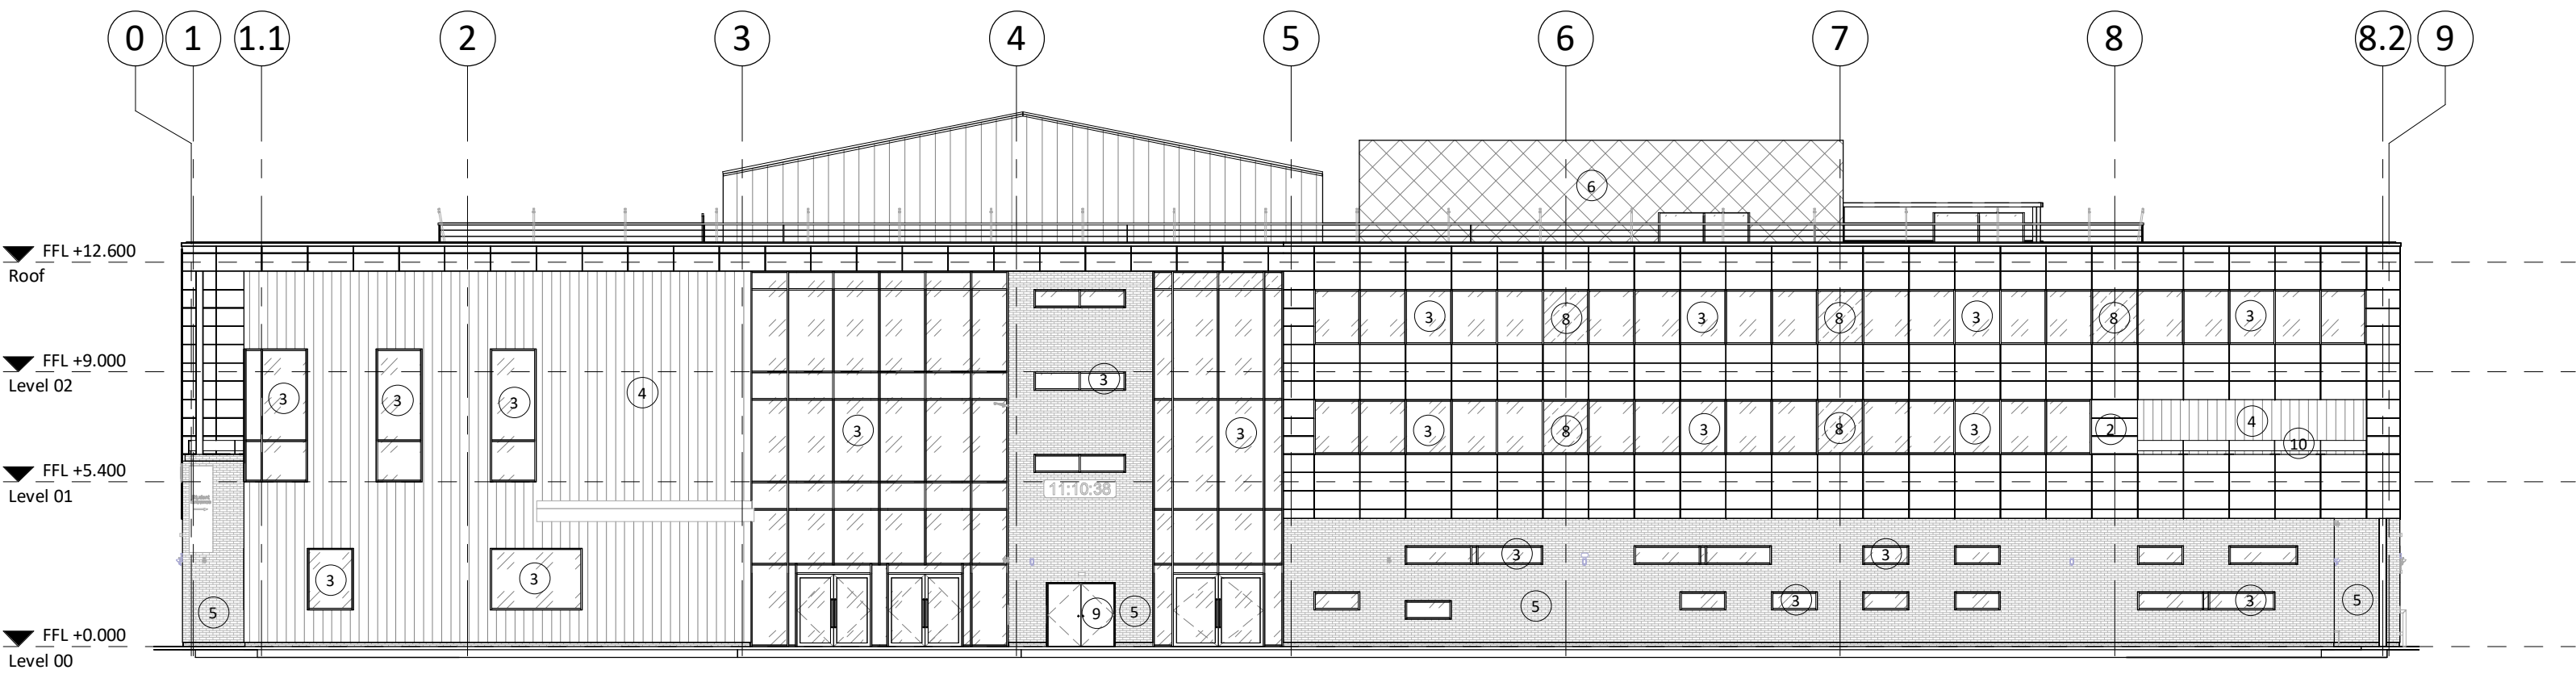


3 South West Elevation
1 : 200

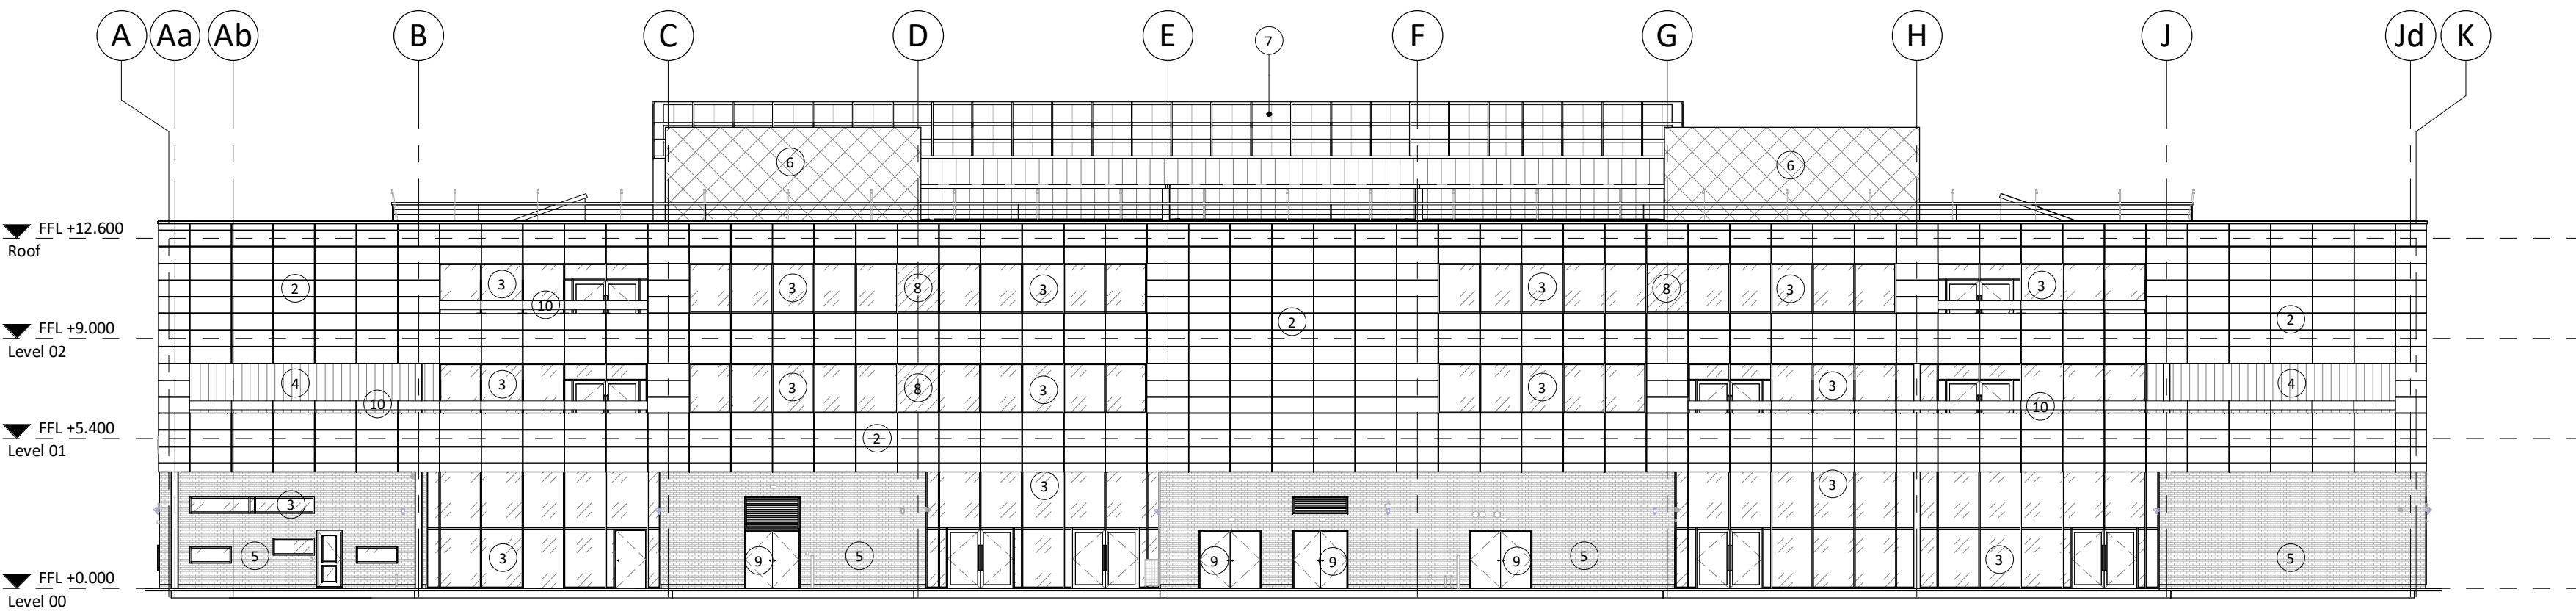


4 South East Elevation
1 : 200

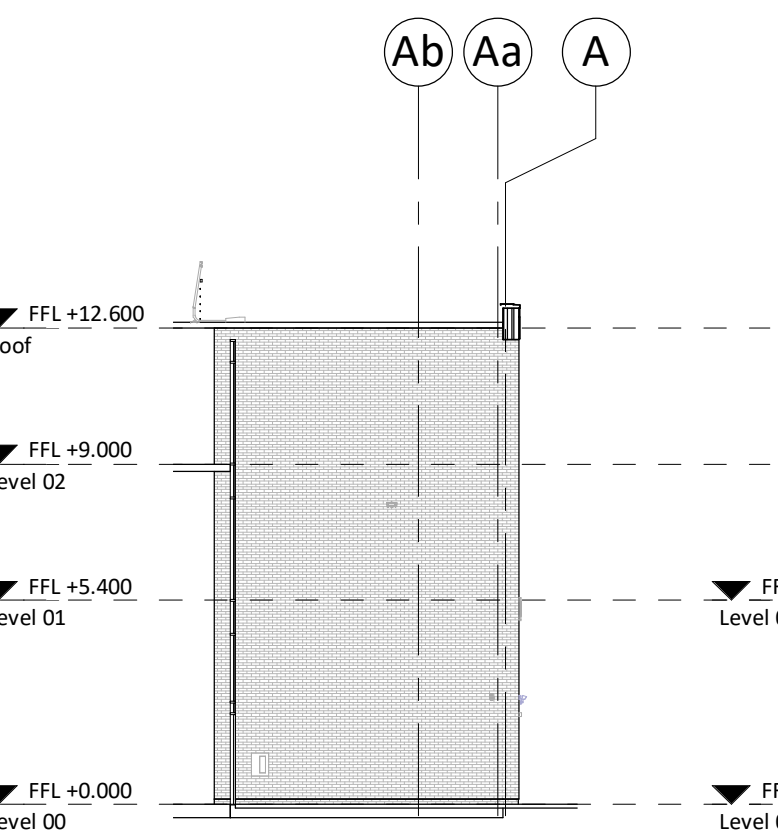


RETURN ELEVATION ON G.L 4
1 : 200

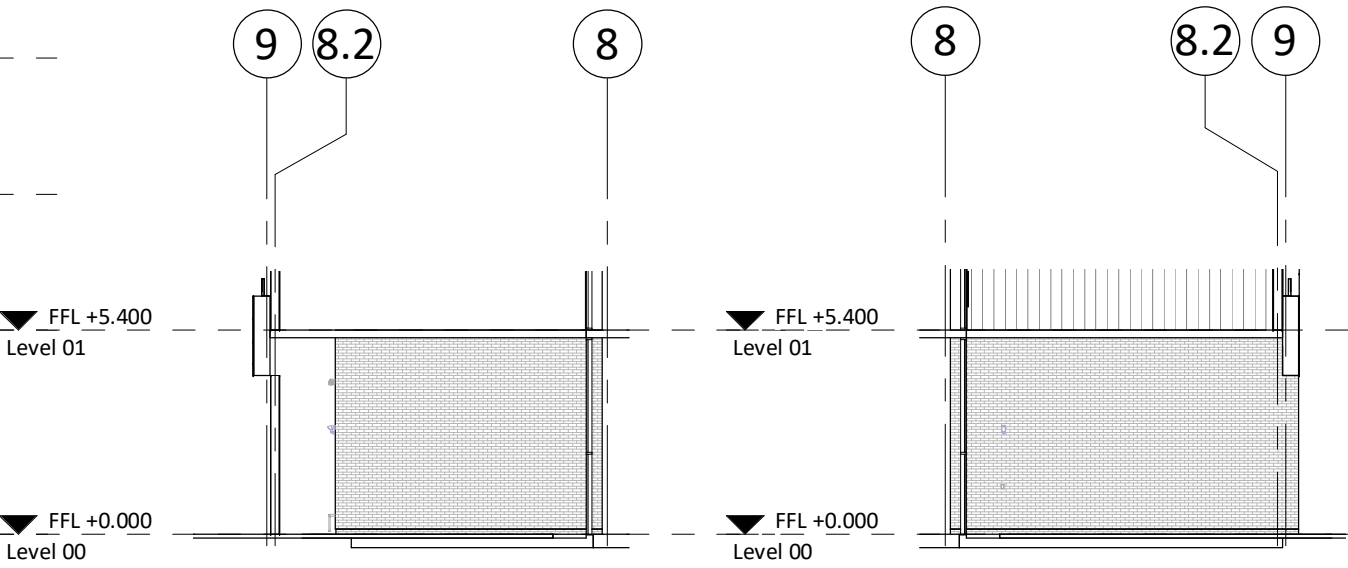


RETURN ELEVATION ON G.L B
1 : 200

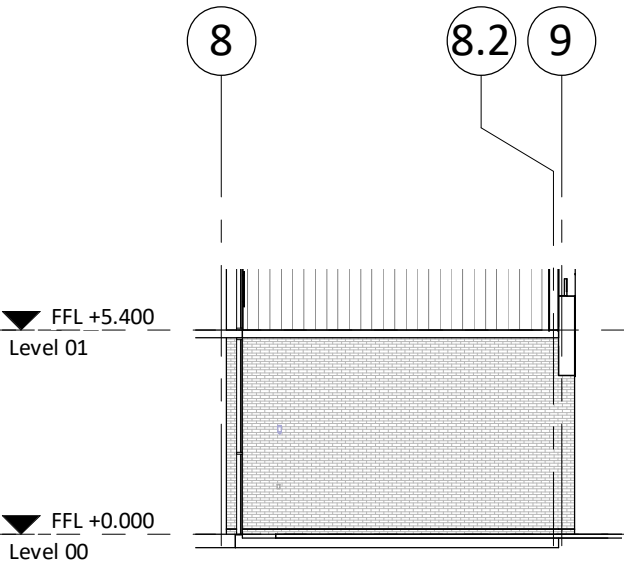


RETURN ELEVATION ON G.L C
1 : 200

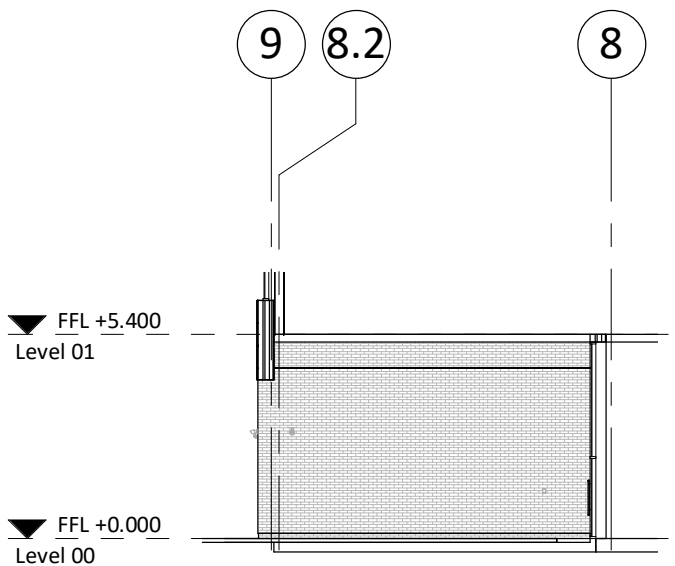


RETURN ELEVATION ON G.L D
1 : 200

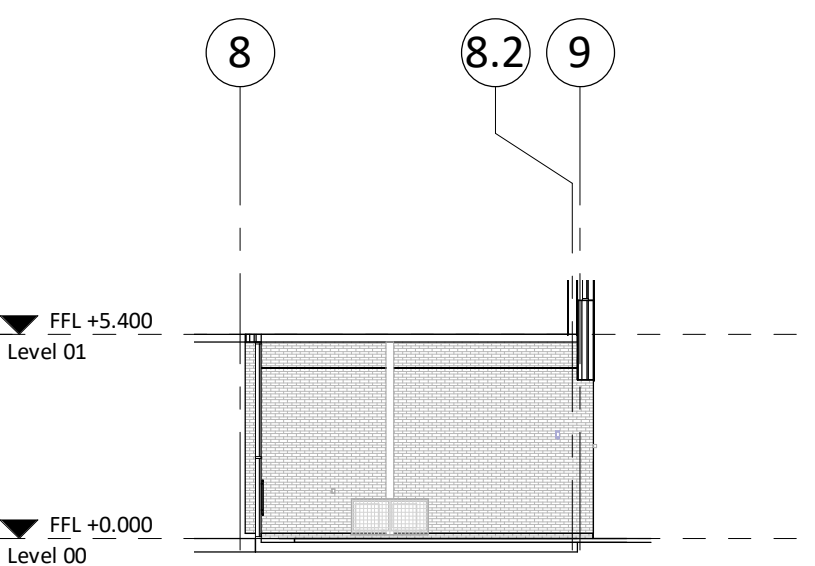


RETURN ELEVATION ON G.L E
1 : 200

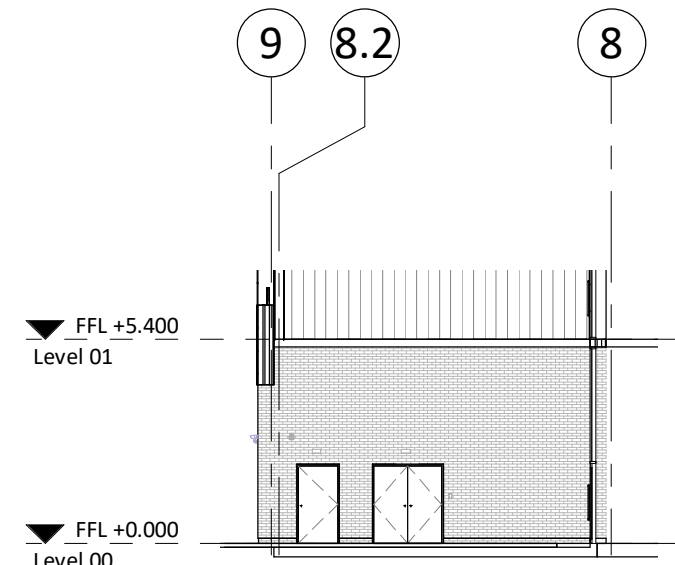


RETURN ELEVATION ON G.L G
1 : 200

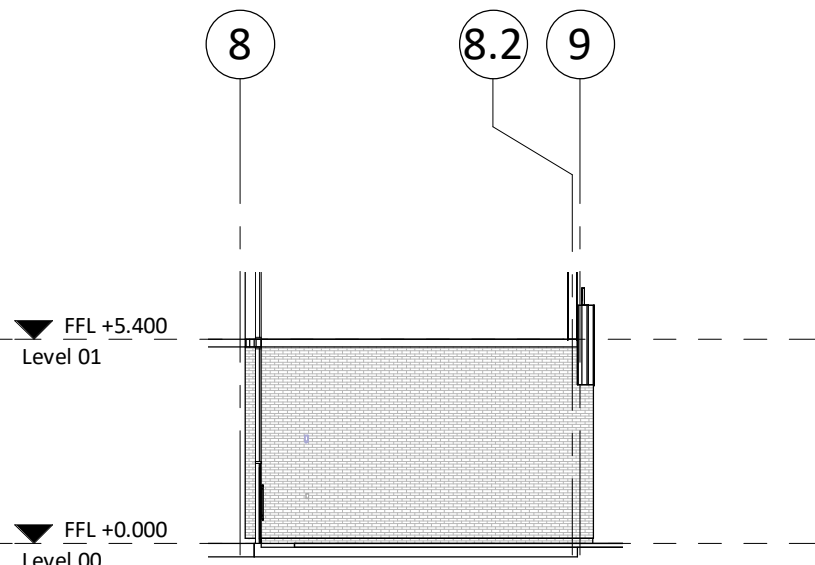

RETURN ELEVATION ON G.L J
1 : 200

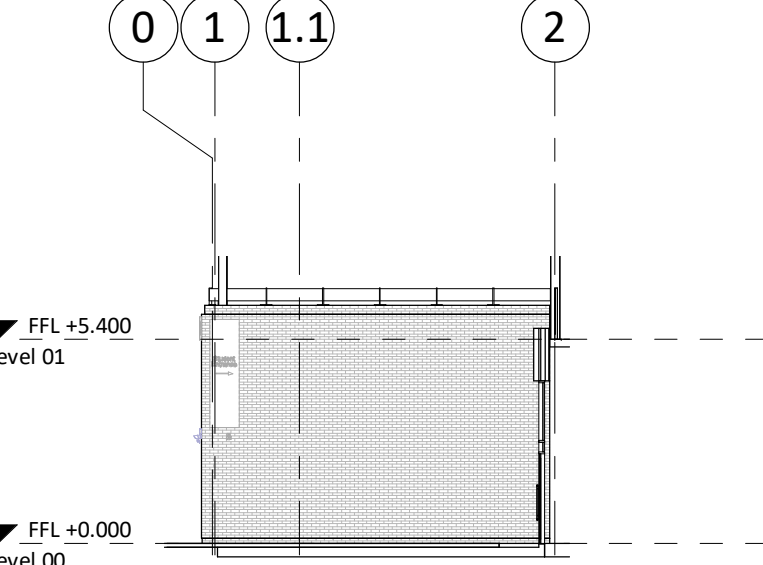

RETURN ELEVATION ON G.L E
1 : 200

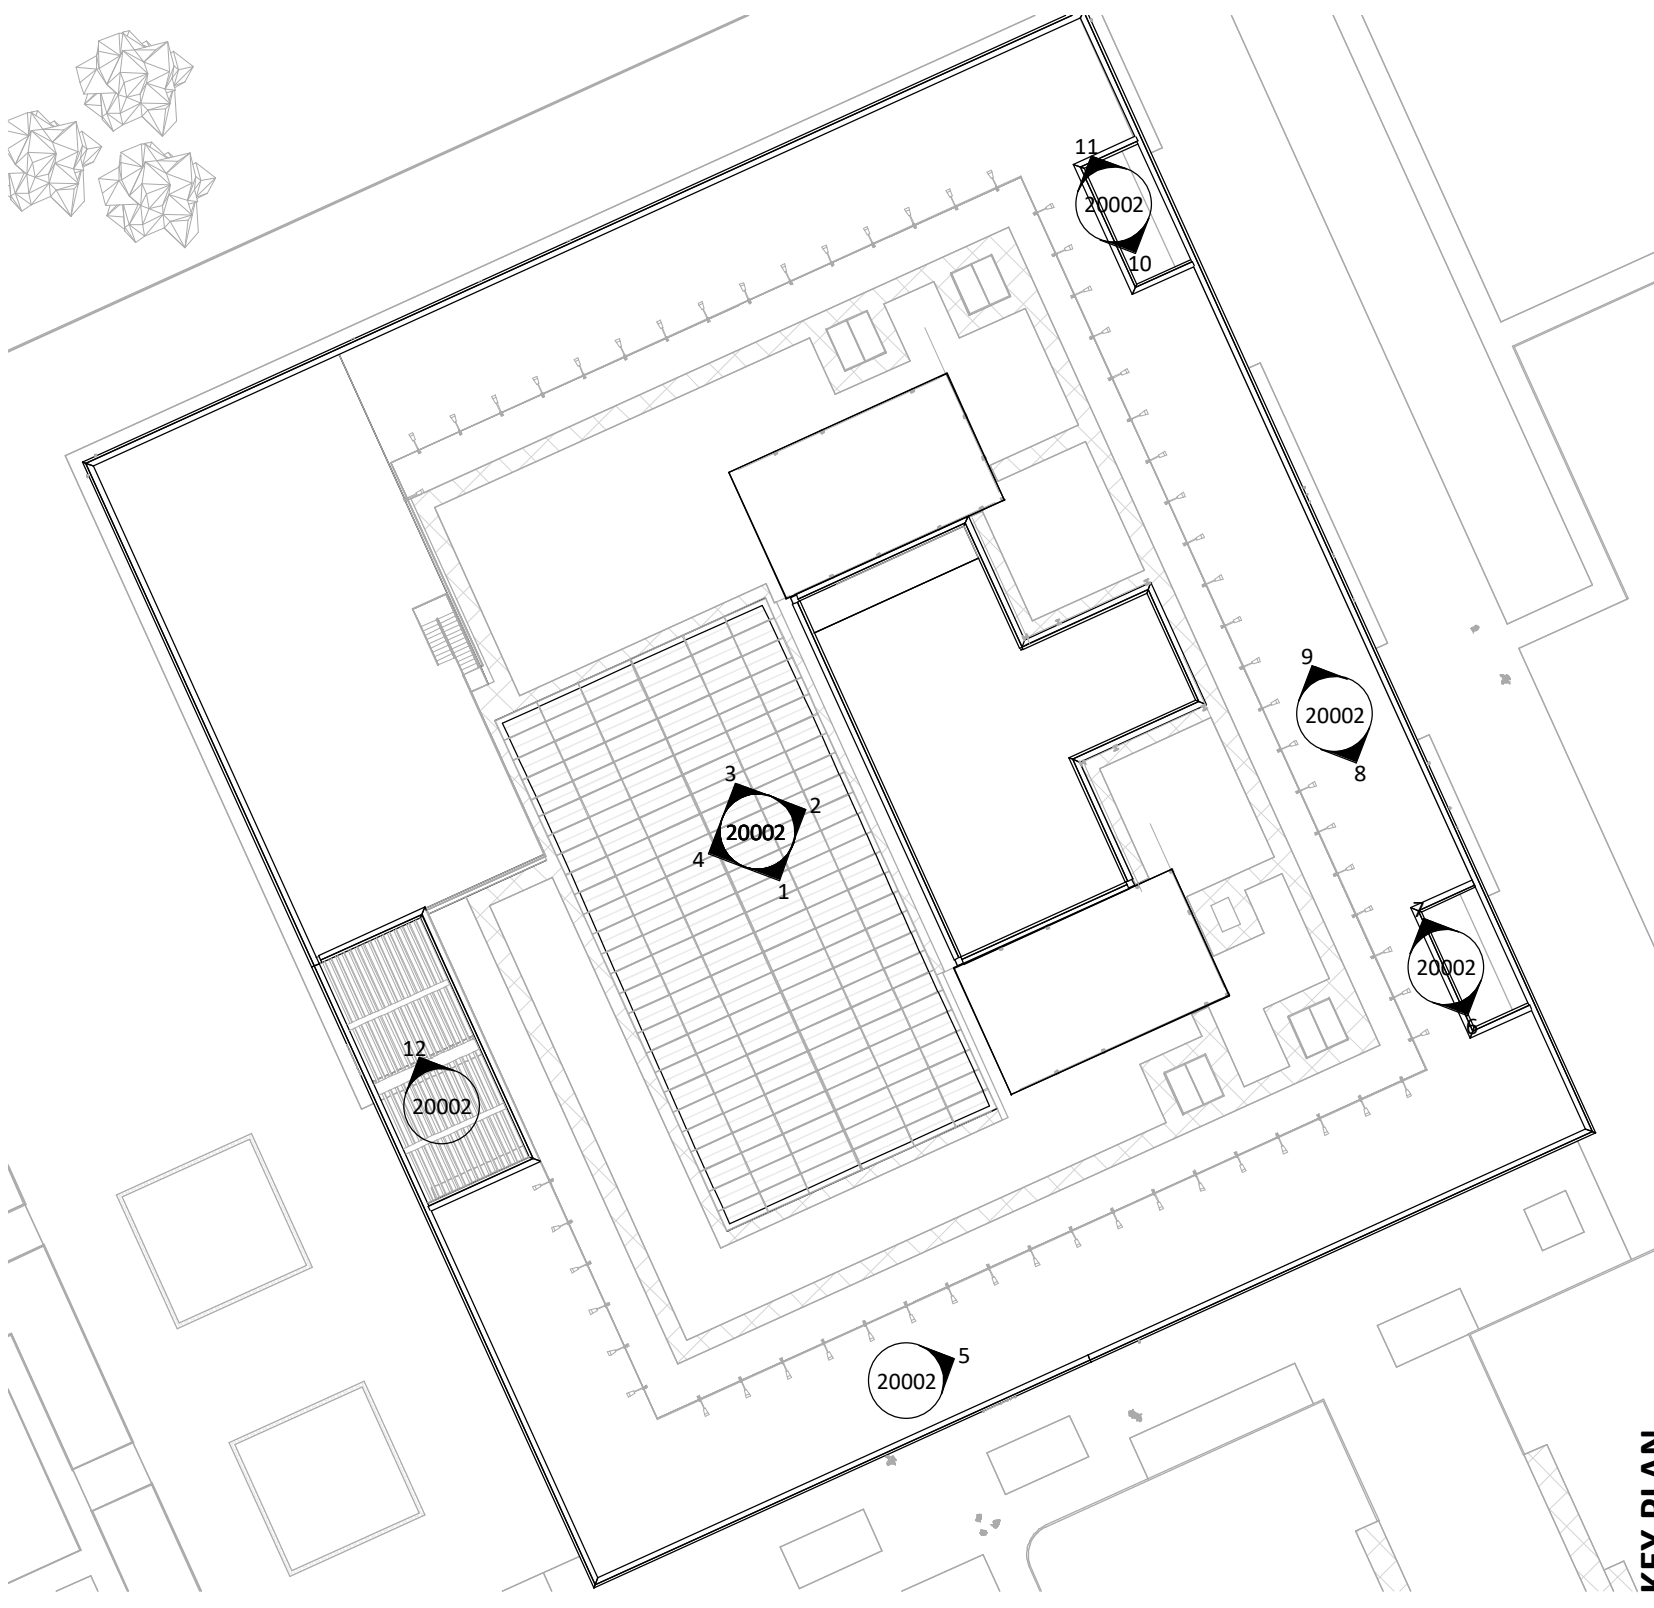

KEY PLAN