




BRIGHTHOUSE UNIT, HUYTON No. 471

ARCHITECTURAL EMPORIUM Ltd
EMAIL: mail@architectural-emporium.co.uk
WEB: www.architectural-emporium.co.uk
ADDRESS: 13 Hope St, Liverpool, L1 9BQ
PHONE: +44 (0)151 363 0000

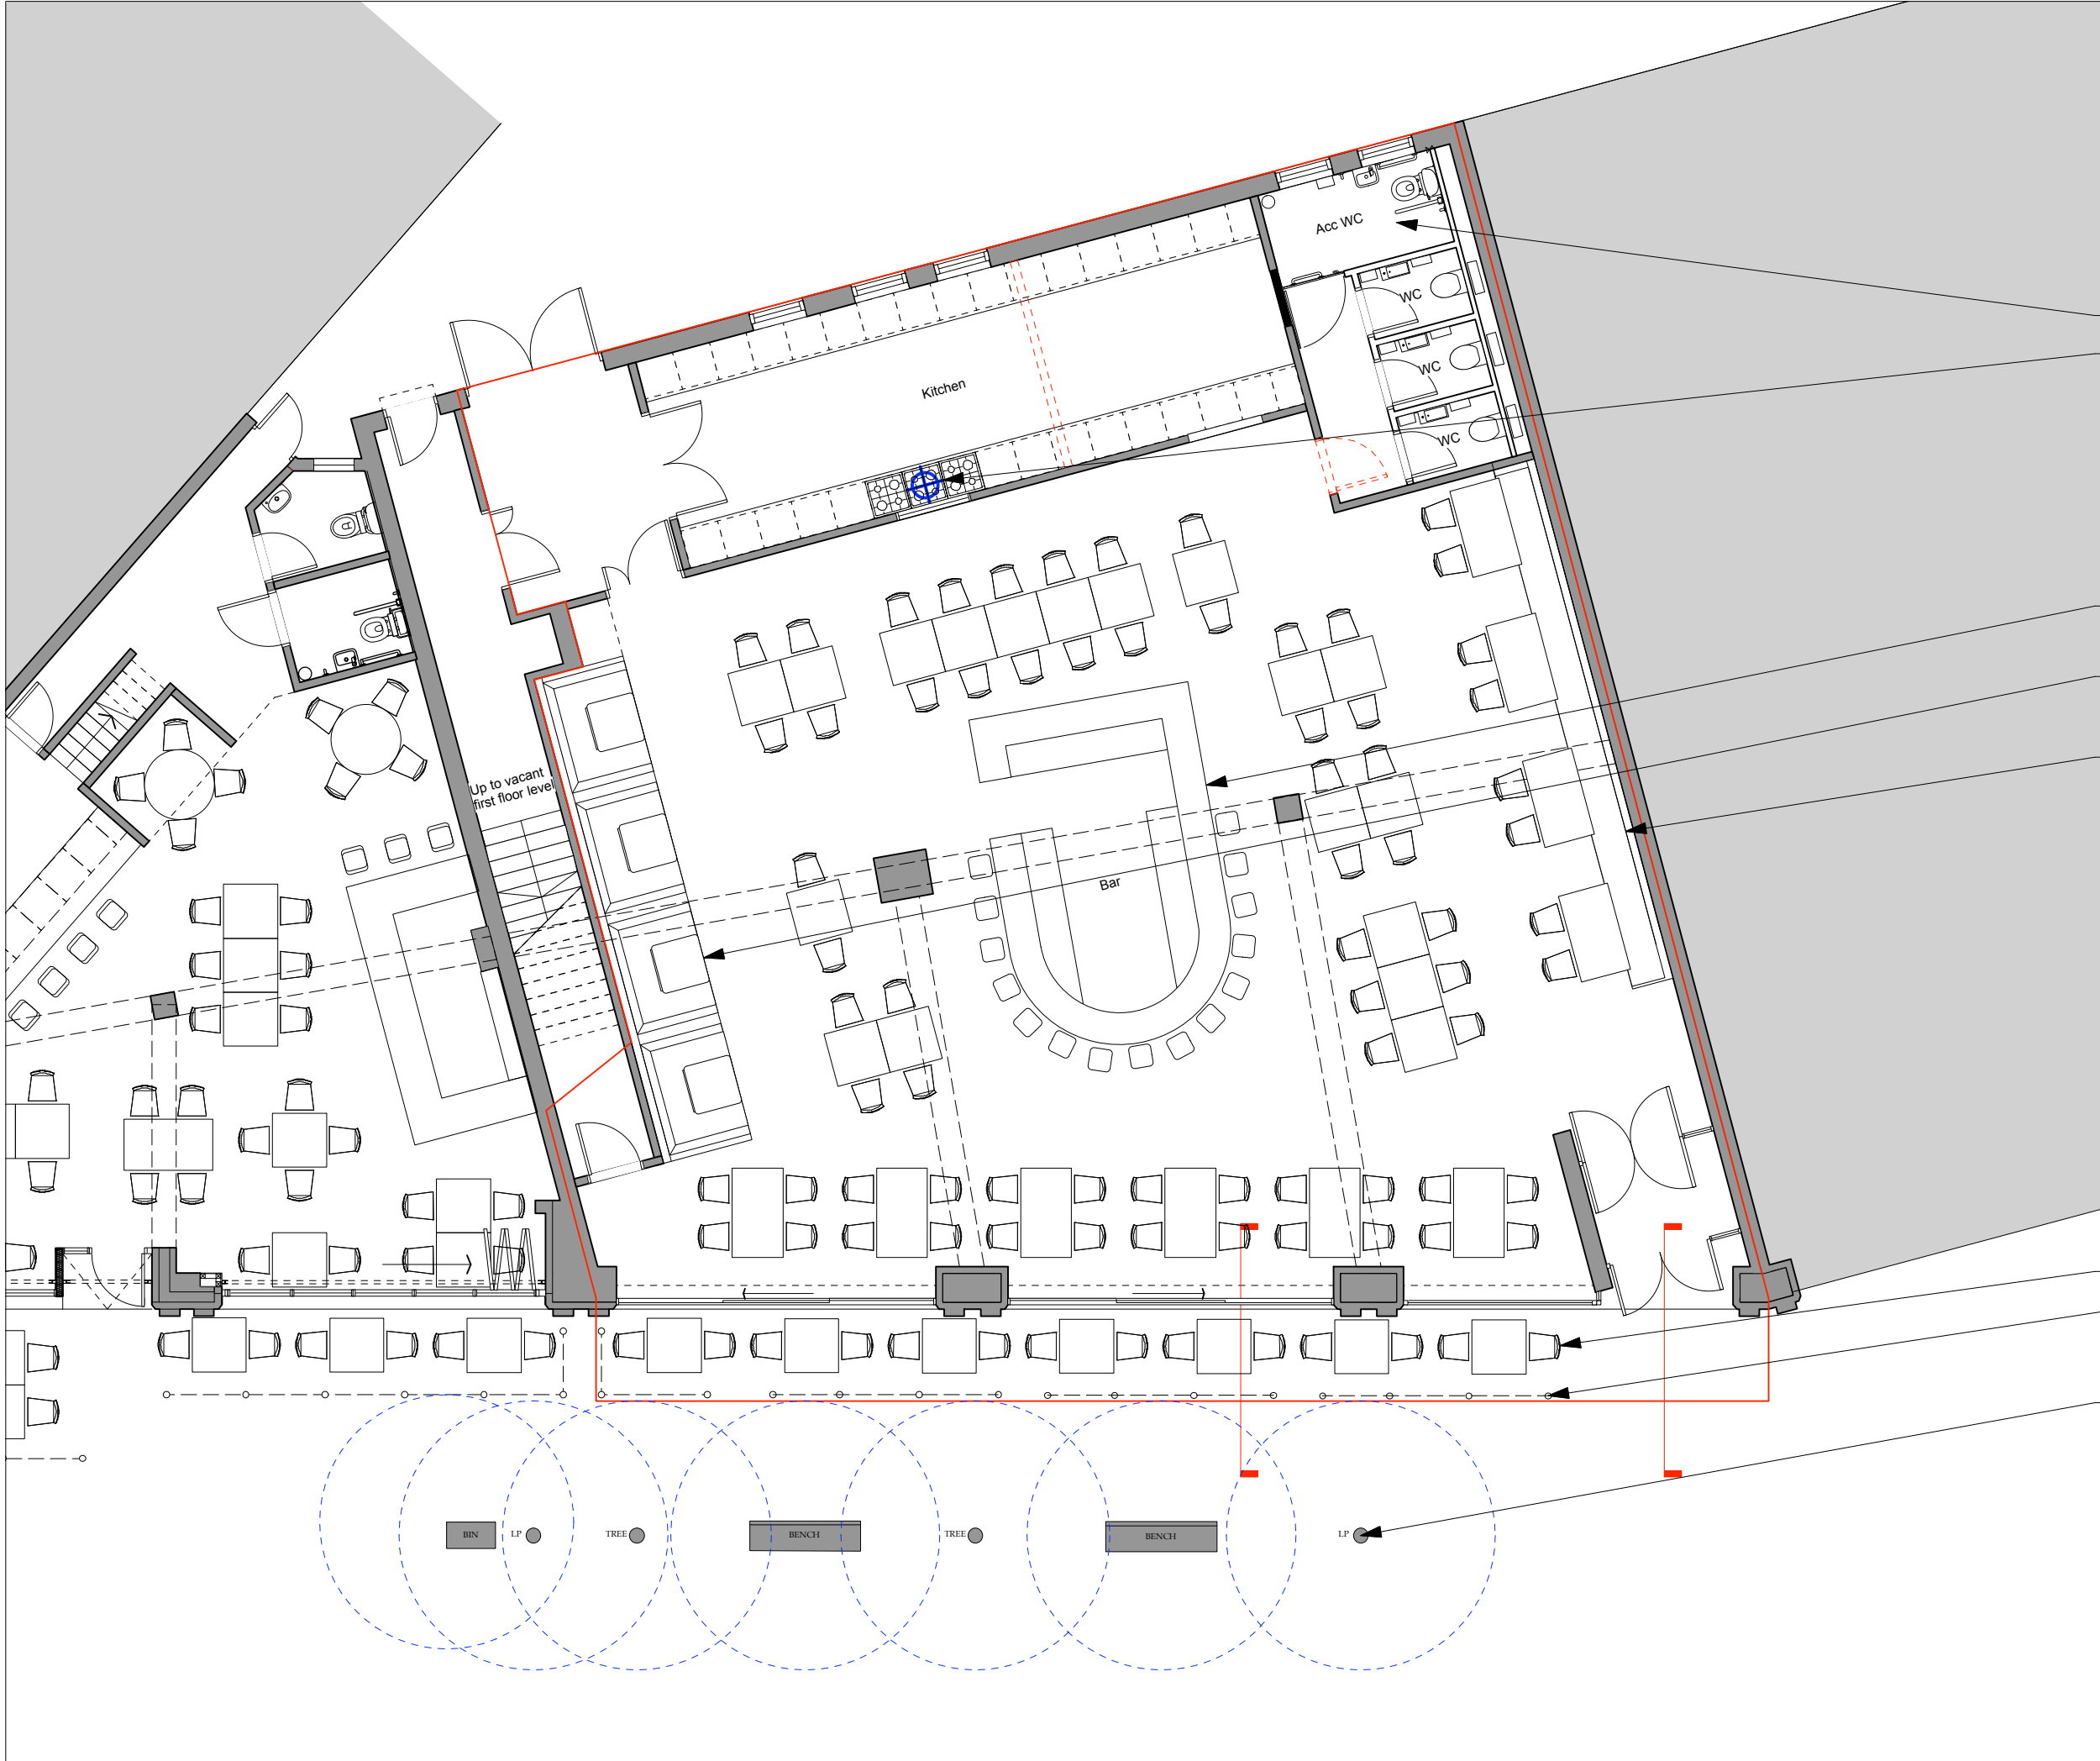

- Application Site Boundary

Accessible WC.

Kitchen extract system. Extract to be taken out through the flat roof above. Details of extract to be reserved under a condition and to be discharged by the tenant prior to first use of the proposed.

Fixed bar

Fixed booth seating

Fixed bench seating

Loose outdoor seating by client

Free standing cafe barrier system with canvas infills to be branded with restaurant colours & logo.

Existing street furniture

Rev A: 23.07.21

Planning Revisions

FOR: PLANNING

CHECKED BY: LC | DRAWN BY: MS

SCALE: 1:100/200

PAPER SIZE: A3

JOB: BRIGHTHOUSE UNIT, HUYTON - No.471

3.101_Rev_A

FIRST ISSUE: 23.06.21

PROPOSED GROUND FLOOR PLAN