



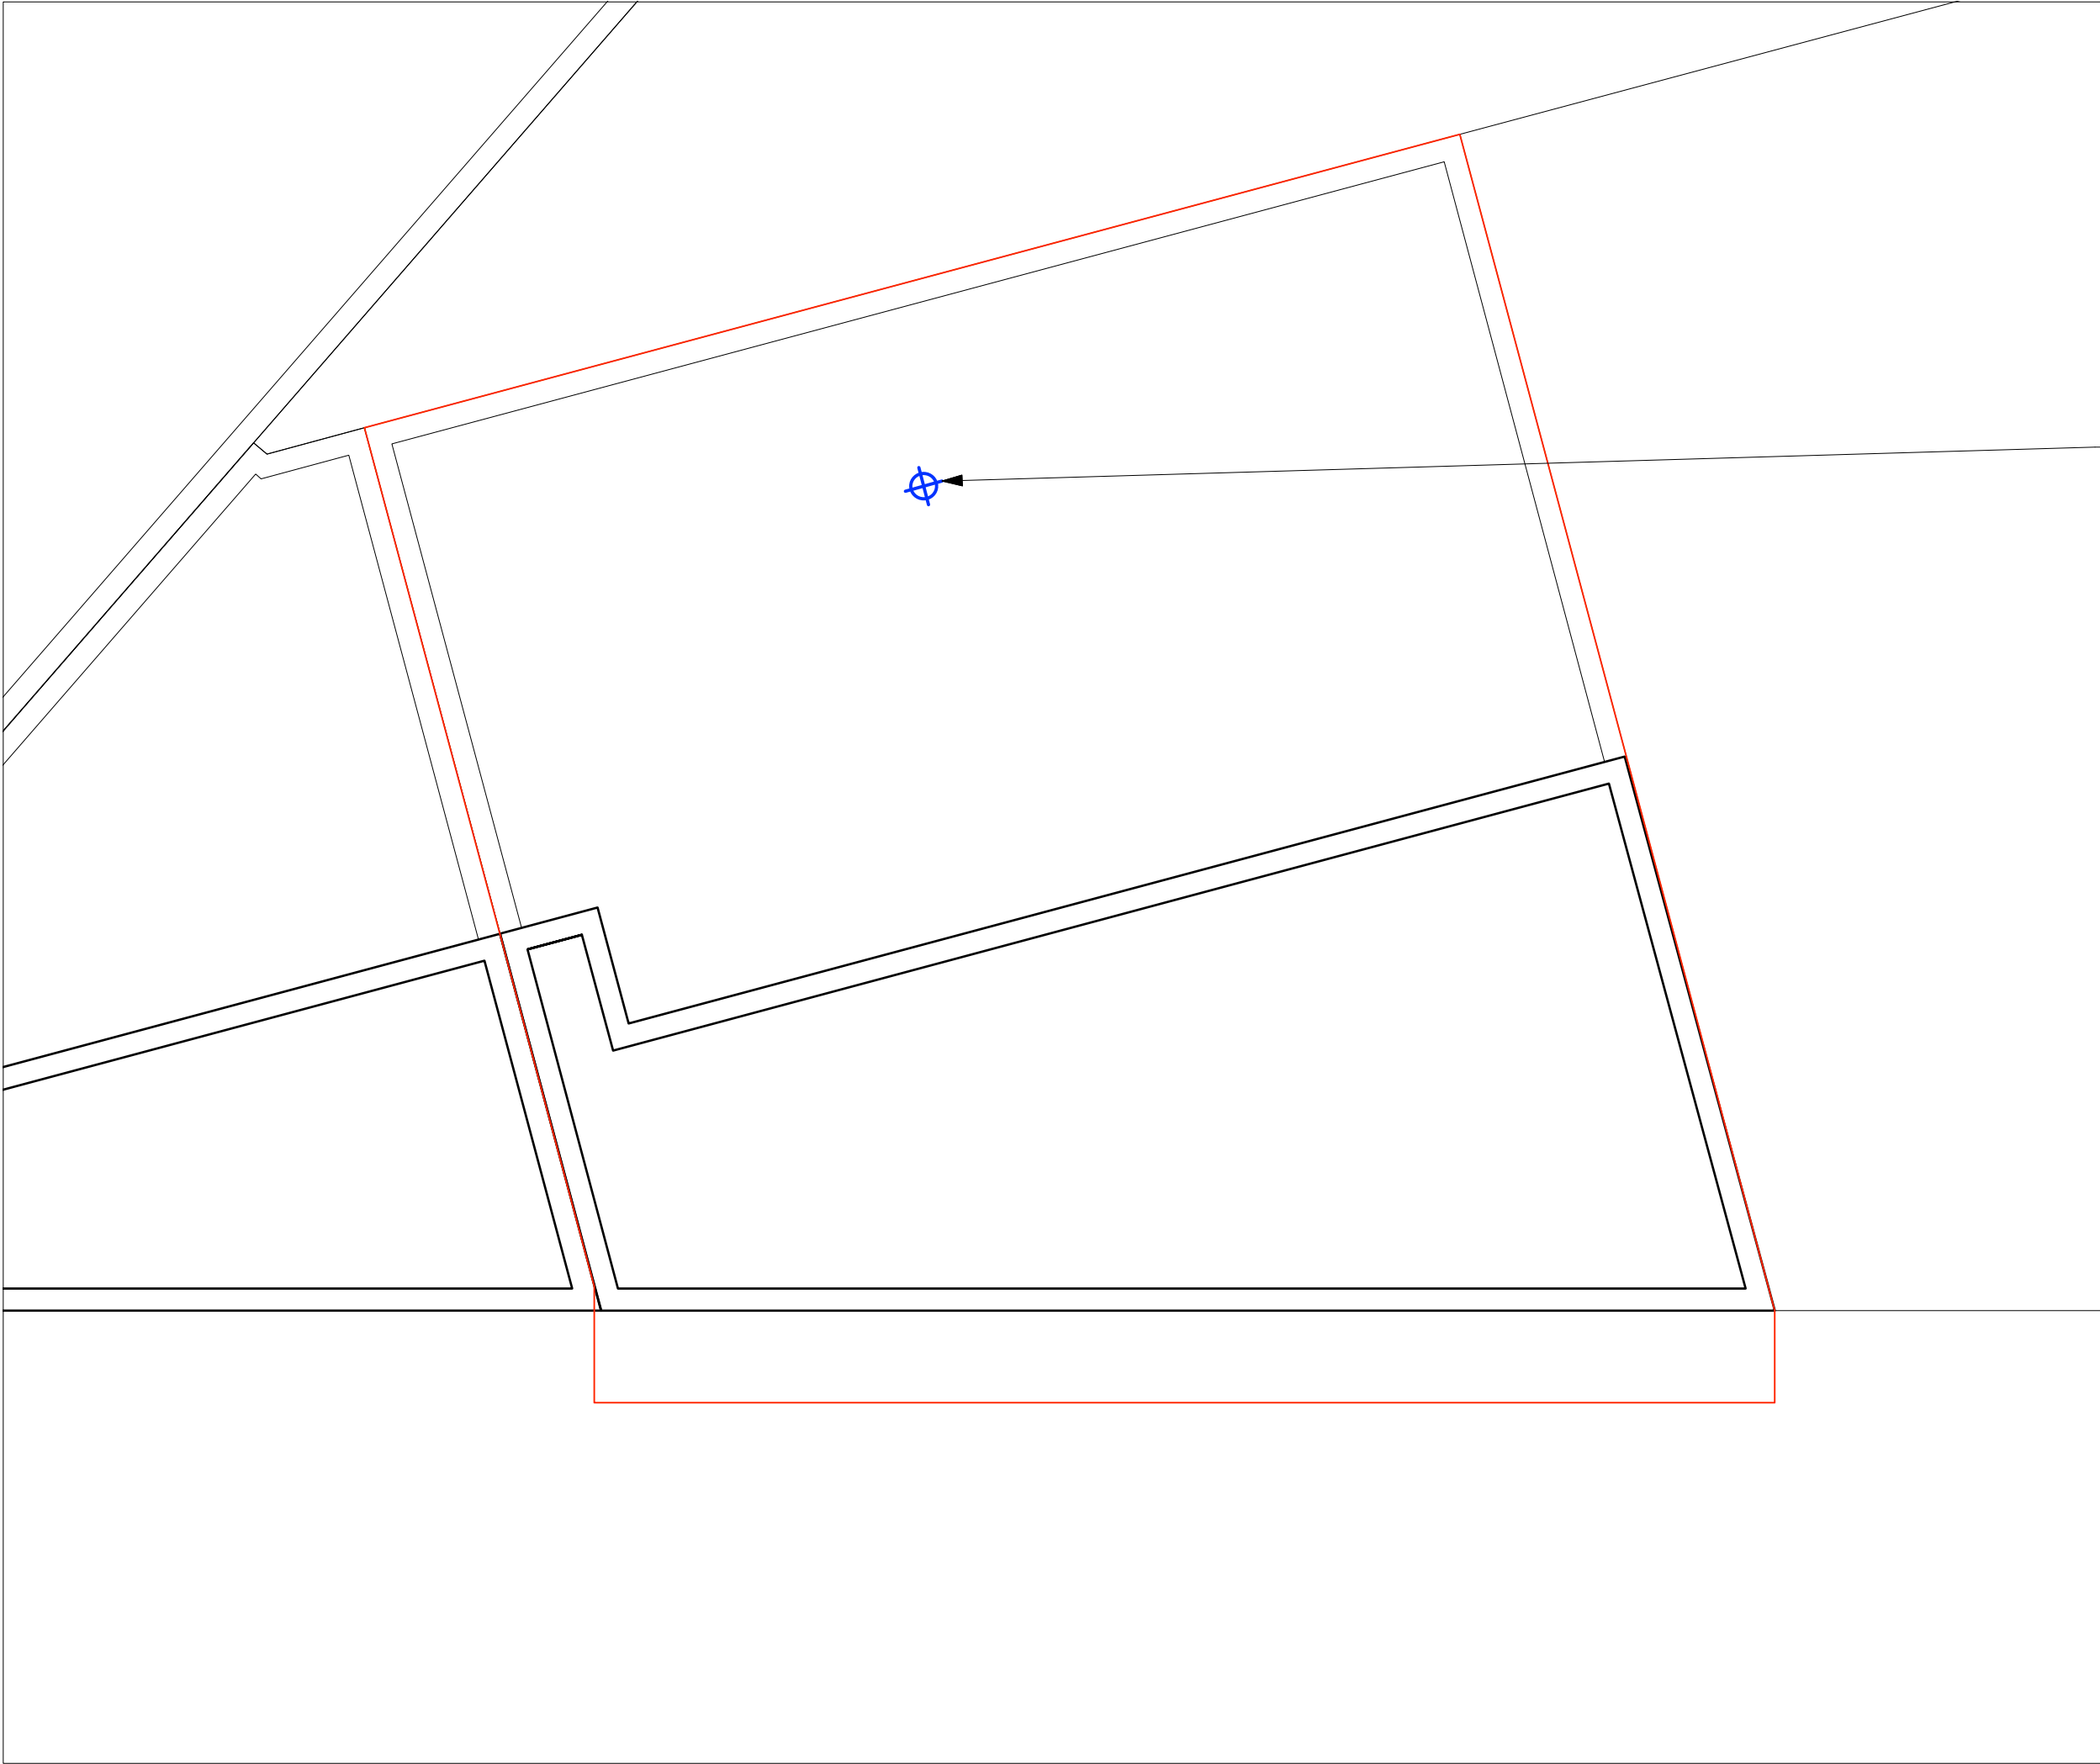

BRIGHTHOUSE UNIT, HUYTON No. 471

ARCHITECTURAL EMPORIUM Ltd  
EMAIL: mail@architectural-emporium.co.uk  
WEB: www.architectural-emporium.co.uk  
ADDRESS: 13 Hope St, Liverpool, L1 9BQ  
PHONE: +44 (0)151 363 0000

 

**—** - Application Site Boundary

Kitchen extract system. Extract to be taken out through the flat roof above. Details of extract to be reserved under a condition and to be discharged by the tennant prior to first use of the proposed.

Rev A: 23.07.21  
Planning Revisions

FOR: PLANNING

CHECKED BY: LC | DRAWN BY: MS

SCALE: 1:100/200

PAPER SIZE: A3

JOB: BRIGHTHOUSE UNIT, HUYTON - No.471

**3.102\_Rev\_A**  
*FIRST ISSUE: 23.06.21*  
**PROPOSED ROOF PLAN**