


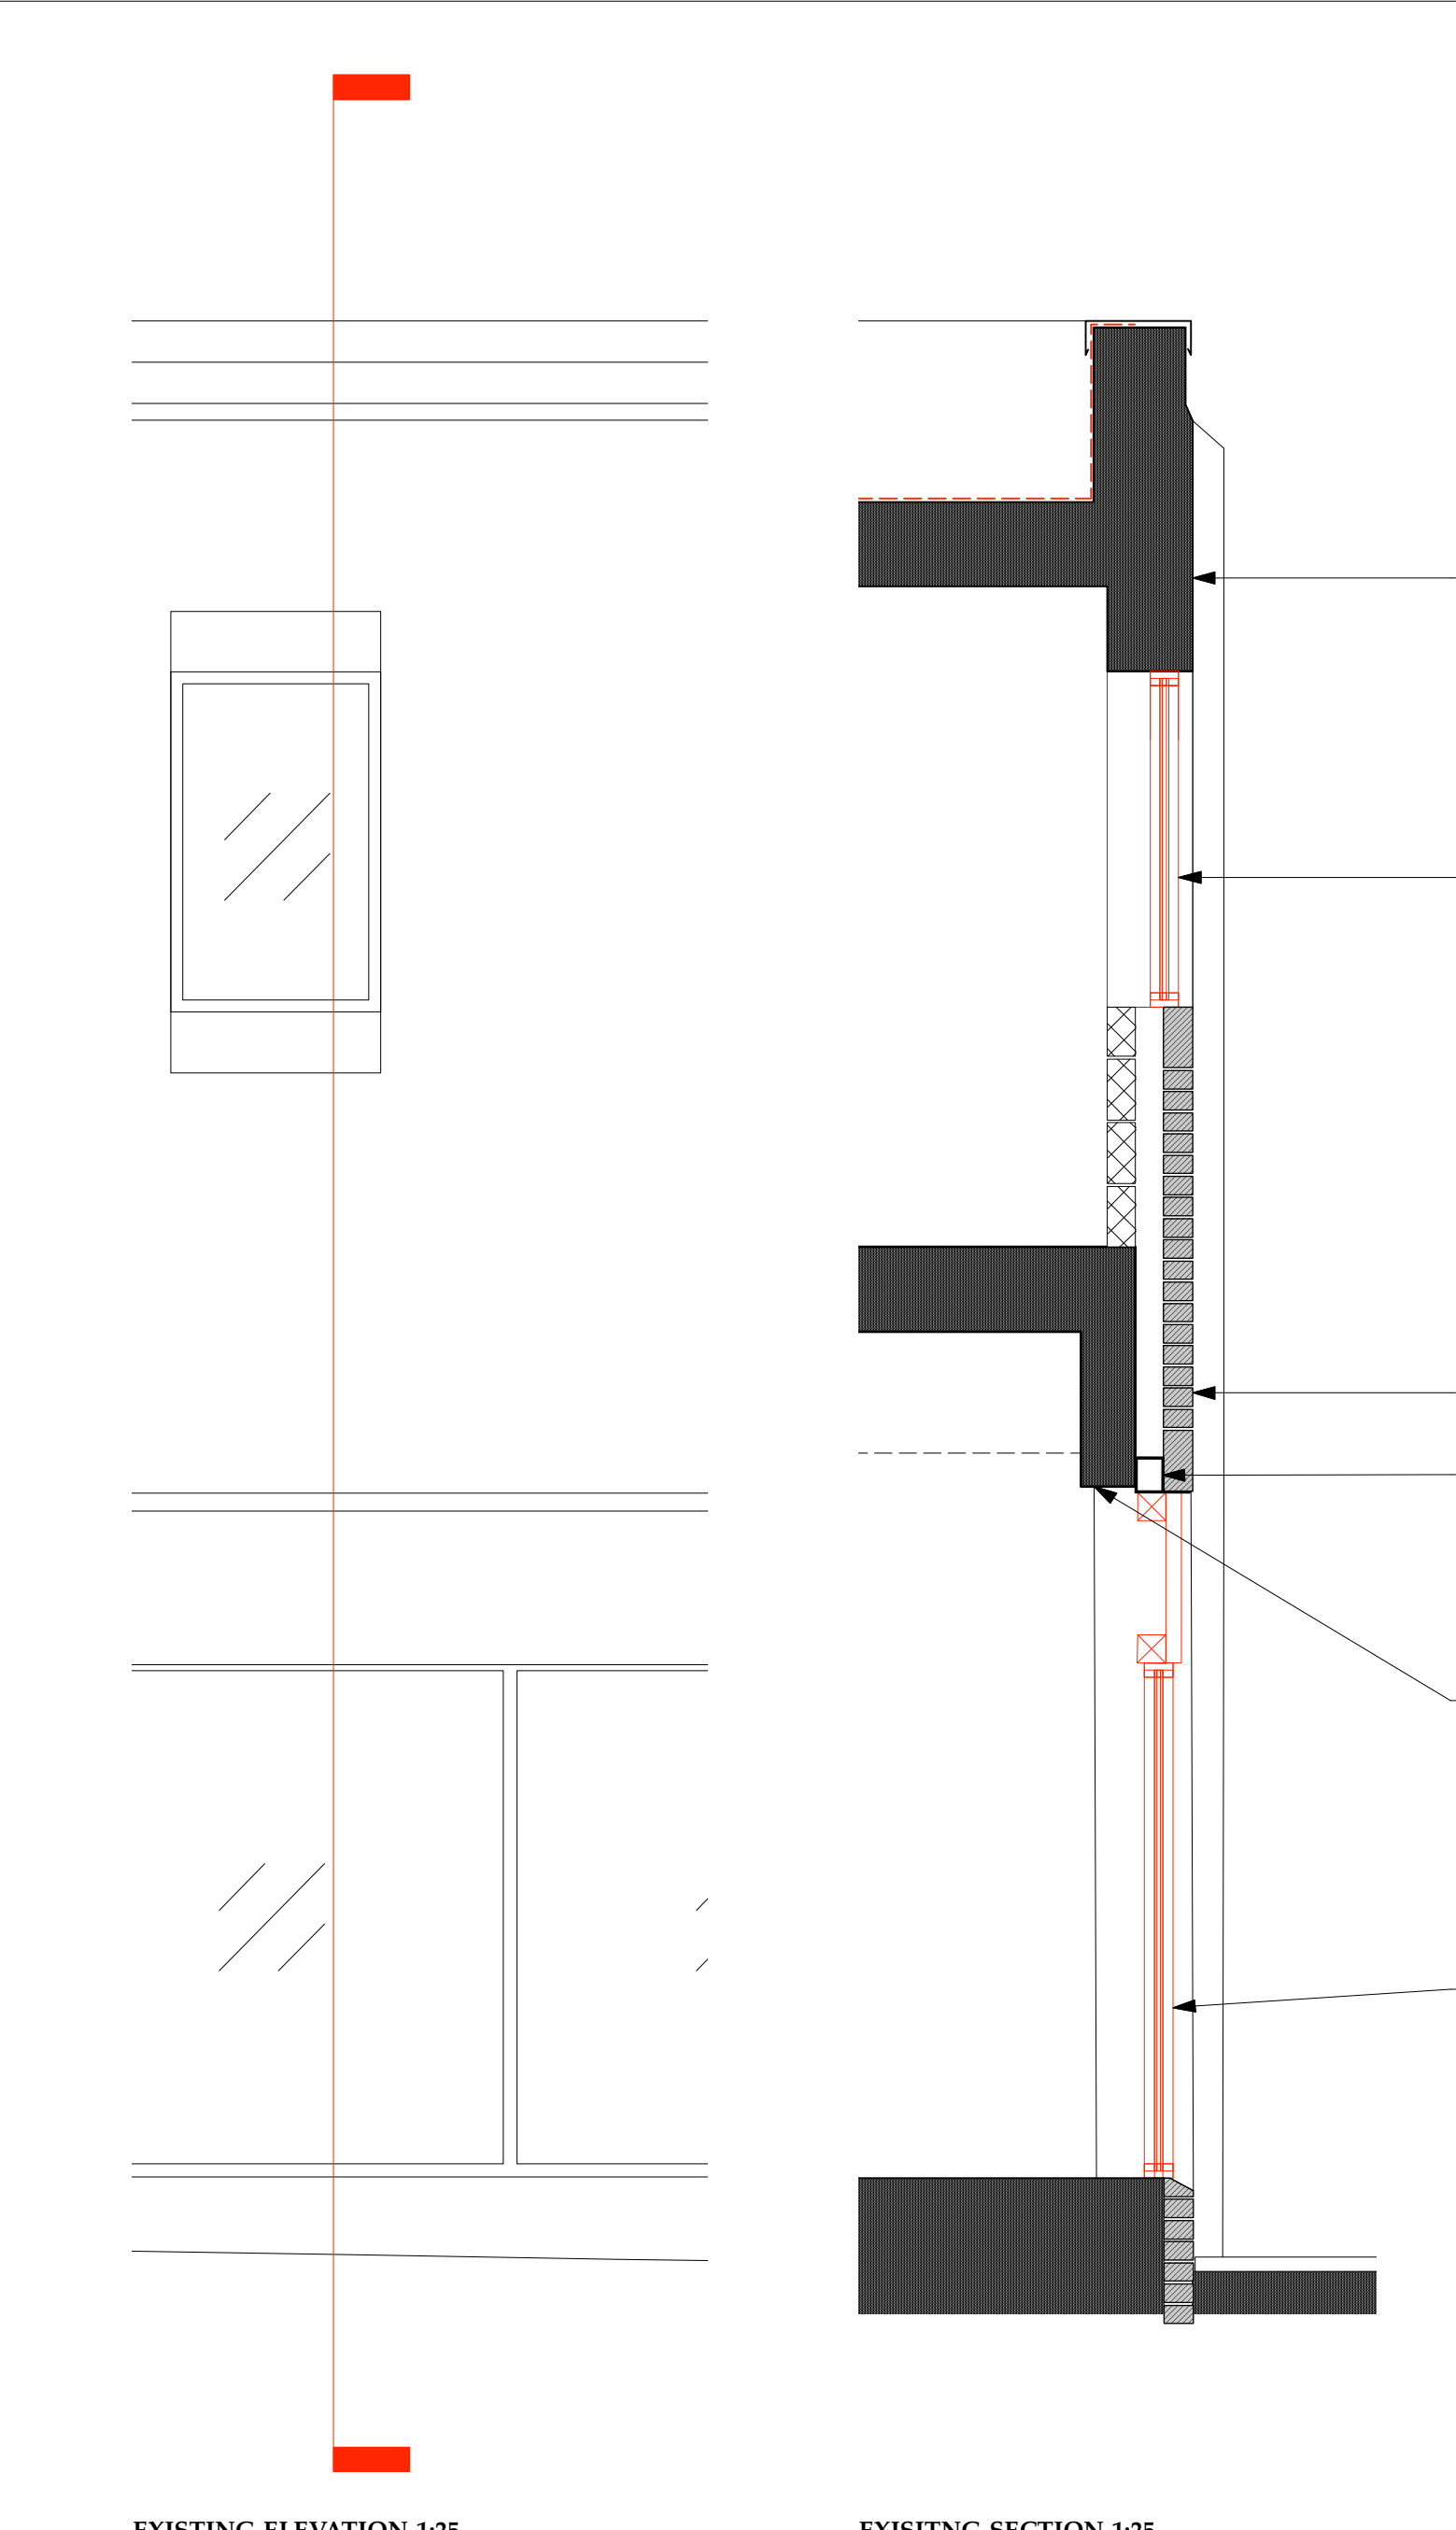

EXISTING ELEVATION 1:25

EXISTING SECTION 1:25



BRIGHTHOUSE UNIT, HUYTON No. 471
ARCHITECTURAL EMPORIUM Ltd
EMAIL: mail@architectural-emporium.co.uk
WEB: www.architectural-emporium.co.uk
ADDRESS: 13 Hope St, Liverpool, L1 9BQ
PHONE: +44 (0)151 363 0000

0 0.5 1 1.5 1:25

Existing brickwork to be made good. Any vegetation to be fully removed from mortar beds. Brickwork to be cleaned using DOFF cleaning treatment, contractor to submit cleaning proposals for approval ensuring that all mortar beds remain in a good state of repair.

Existing 9 No. timber windows at first floor level to be removed and disposed of off site.

All redundant mechanical & electrical fittings on front elevation to be removed.

Existing (assumed) steel box lintel to be retained

Existing shopfront to be stripped back to existing concrete structural openings.

All existing: signage; roller shutters and glazing at ground floor level to be removed.

Rev A: 23.07.21
Planning Revisions

FOR: PLANNING
CHECKED BY: LC | DRAWN BY: MS
SCALE: 1:25
PAPER SIZE: A3
JOB: BRIGHTHOUSE UNIT, HUYTON - No.471

1.301_Rev_A
FIRST ISSUE: 24.06.21

EXISTING DETAIL SECTION & ELEVATION