



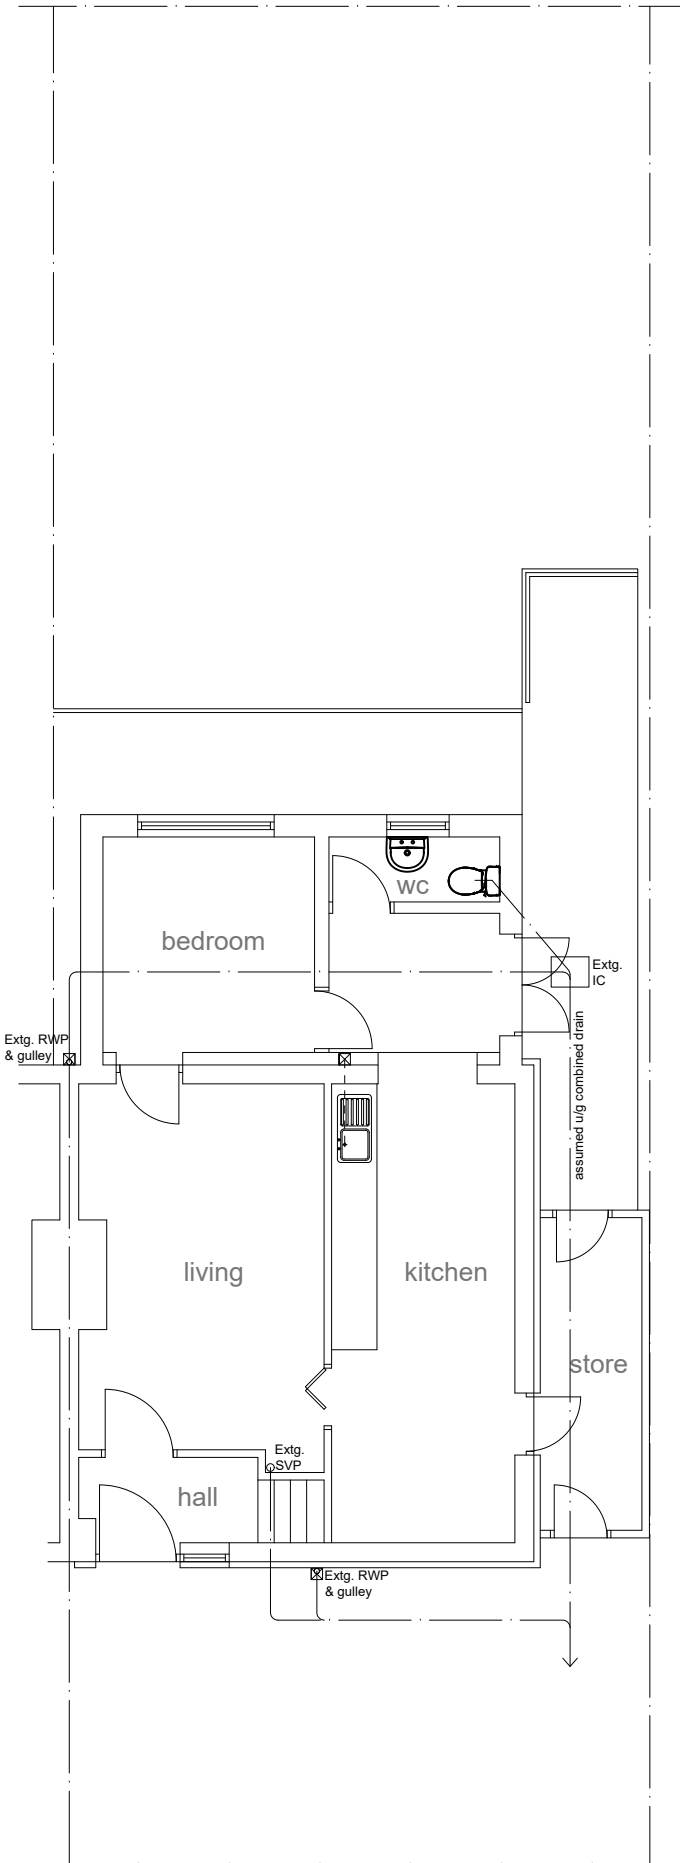

Existing ground floor plan and site plan @ 1:100 scale

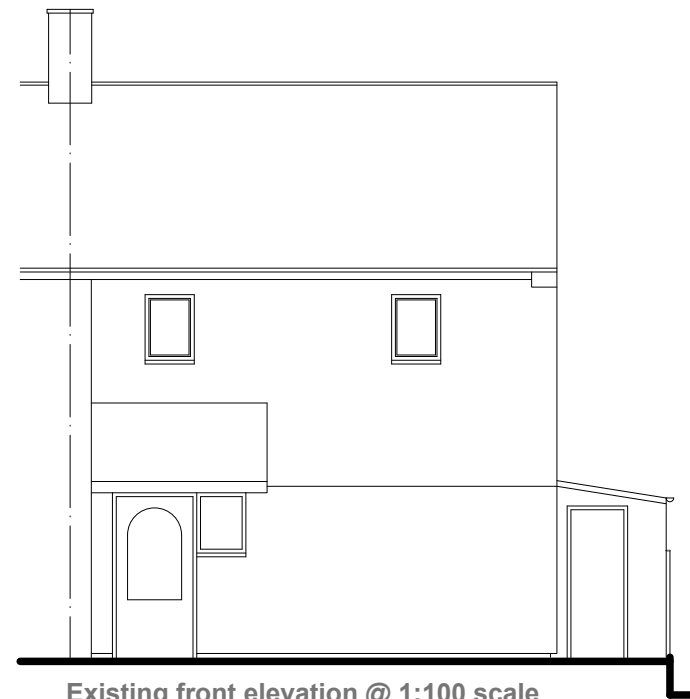

Existing front elevation @ 1:100 scale




Existing rear elevation @ 1:100 scale



Existing side (west) elevation @ 1:100 scale



Scale bar @ 1:100 scale

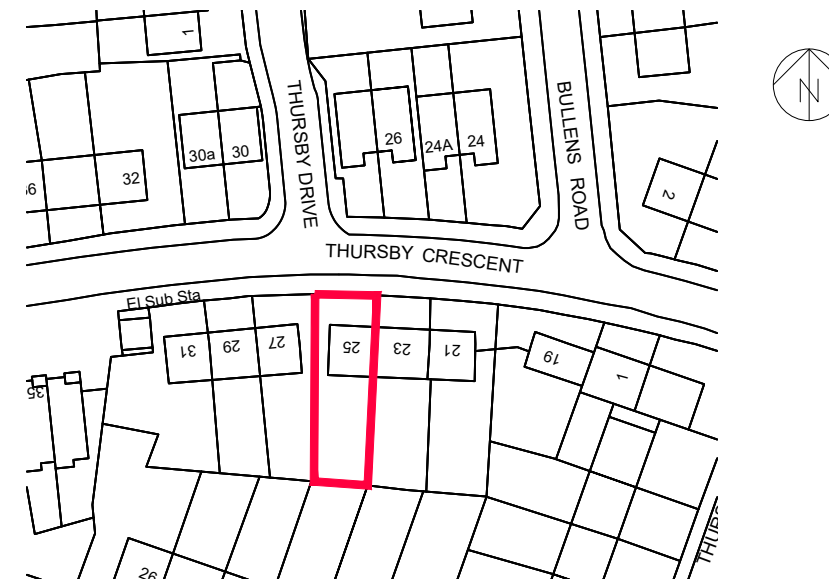

Location Plan @ 1:1250 scale

Project:	
PROPOSED SINGLE STOREY REAR BEDROOM AND SHOWER ROOM EXTENSION	
at:	
25 THURSBY CRESCENT KIRKBY, L32 8TT	
for:	
MR KEITH GREEN	
EXISTING LAYOUT & LOCATION PLAN	
Scale:	1:100 & 1:1250
Date:	September 2023
Drawing Number:	2004350-01
Revision:	