



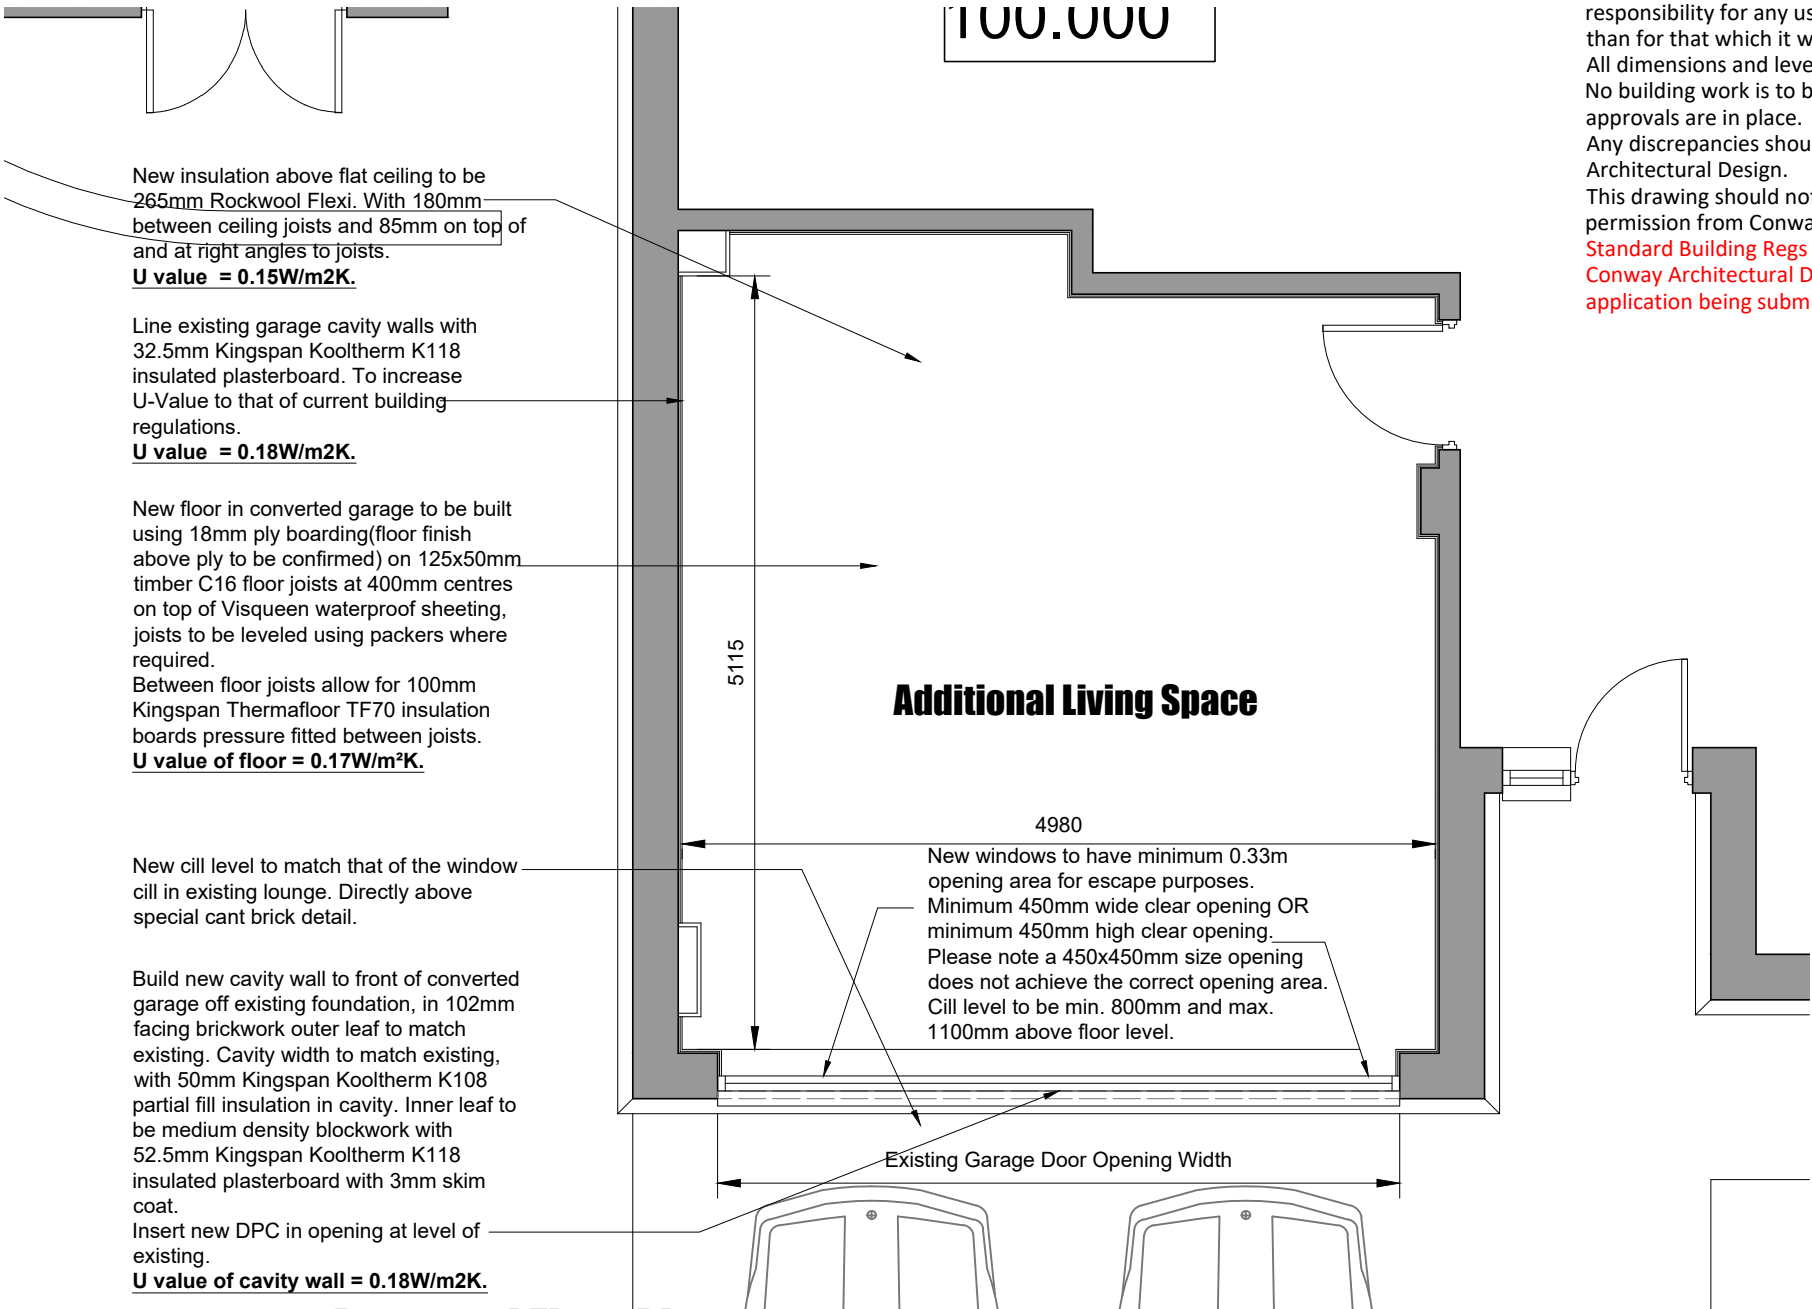


Proposed Floor Plan

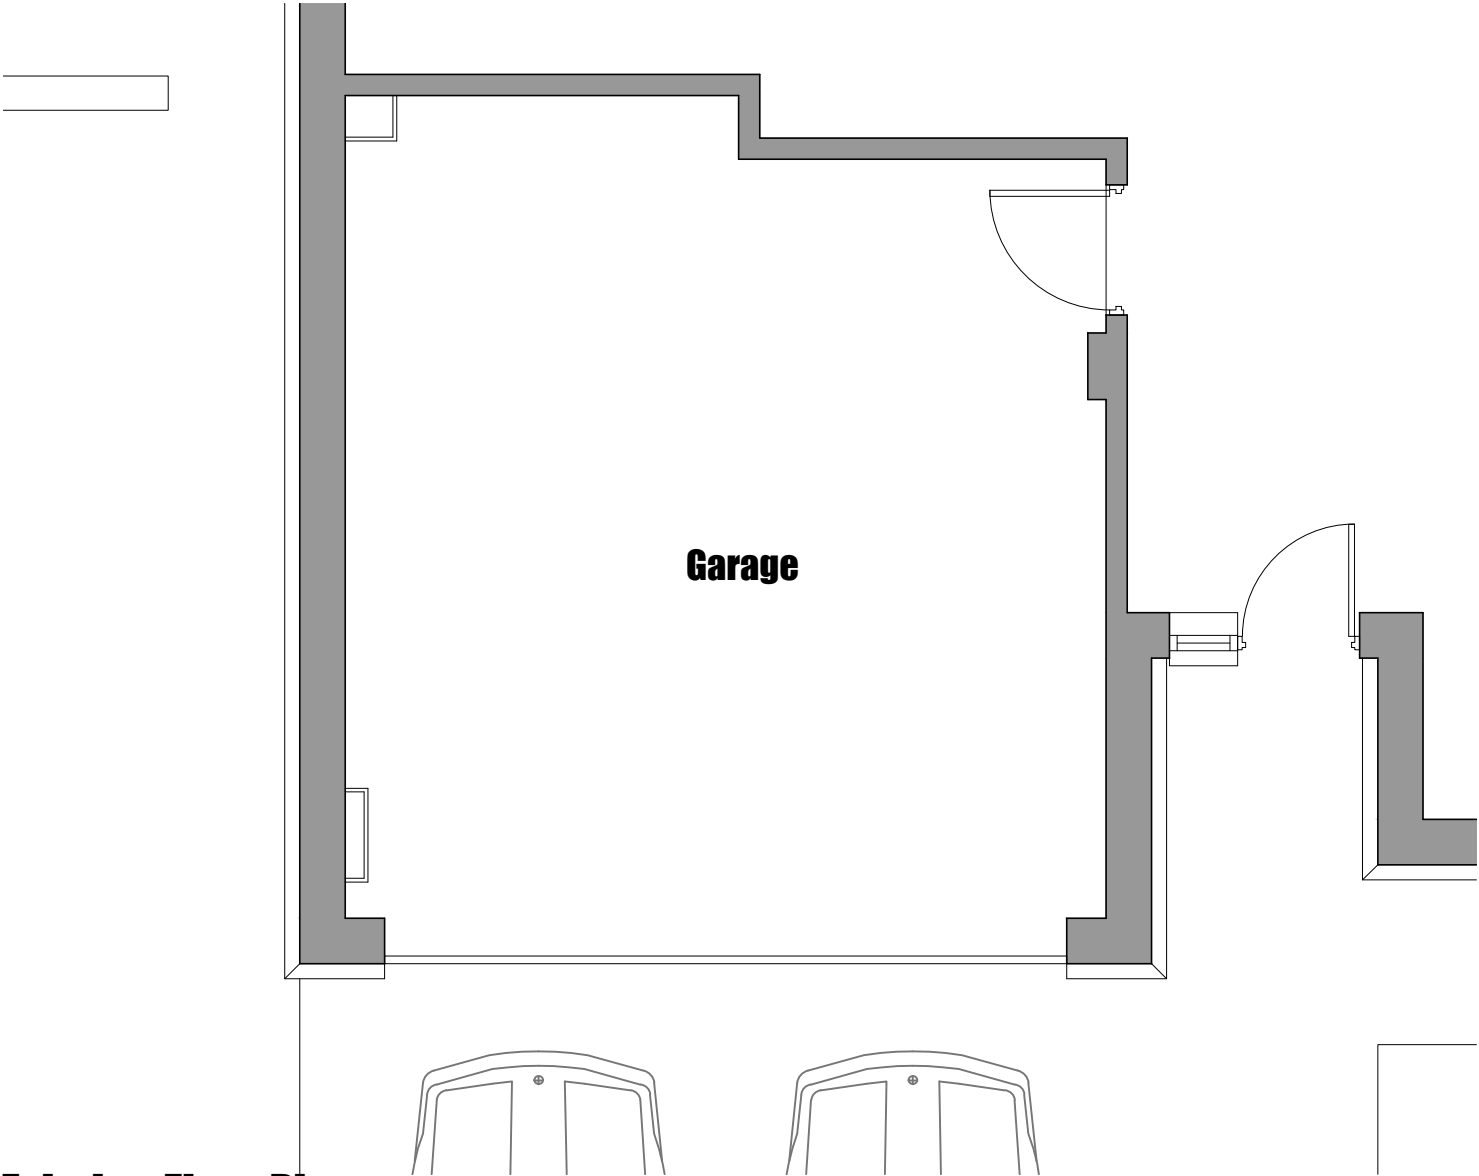

Existing Floor Plan

Conway Architectural Design shall have no responsibility for any use made of this document other than for that which it was prepared and issued. All dimensions and levels to be checked on site. No building work is to be started until all relevant approvals are in place. Any discrepancies should be reported to Conway Architectural Design. This drawing should not be reproduced without written permission from Conway Architectural Design. **Standard Building Regs Notes are to be provided by Conway Architectural Design prior to a building regs application being submitted.**

 

SCALE 1 : 50

Conway Architectural Design

6 Conway Close
Alkrington
Middleton
Manchester, M24 1EW
E: conway-design@outlook.com

JOB TITLE :
ADDRESS :
DRAWING TITLE :
SCALE :
DRAWN : xxx

Garage Conversion And Detached Garage
5 Bradfield Road, Knotty Ash
Garage Conversion Plans
1:50 @ A3
DATE : 18.11.22

JOB NO./
DWG NO.

373-106A