
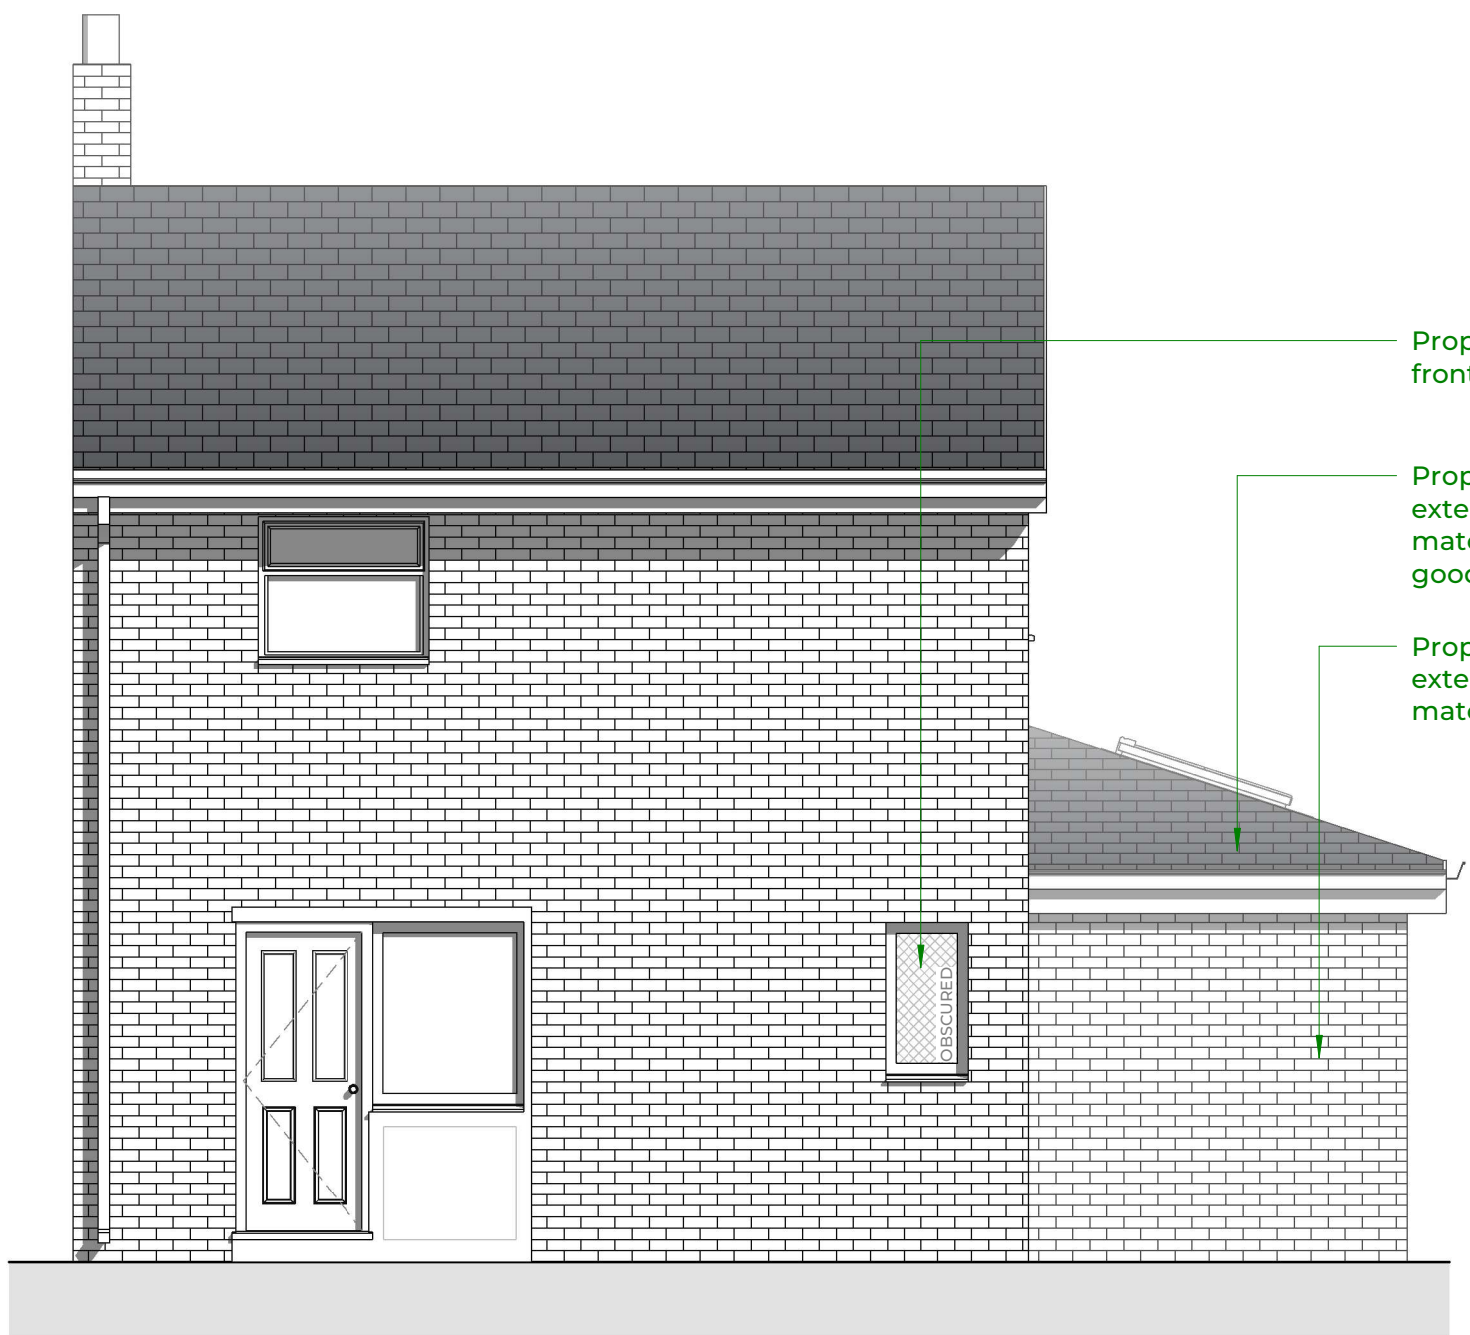
 


PLEASE NOTE:
Drawings subject to relevant statutory approvals.
All dimensions to be checked on site. Do not scale from this drawing. Work to figured dimensions only.
© This drawing is copyright of ABF DESIGN & CONSULTANCY LTD and may not be reproduced in any way without their specific permission.

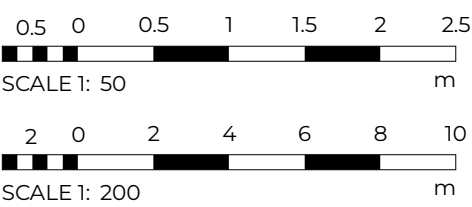


Proposed obscured window to front elevation

Proposed hipped roof to extension with roof tiles to match existing. New rainwater good to match existing

Proposed wrap around extension with brickwork to match primary dwelling

Proposed Front Elevation
1:50

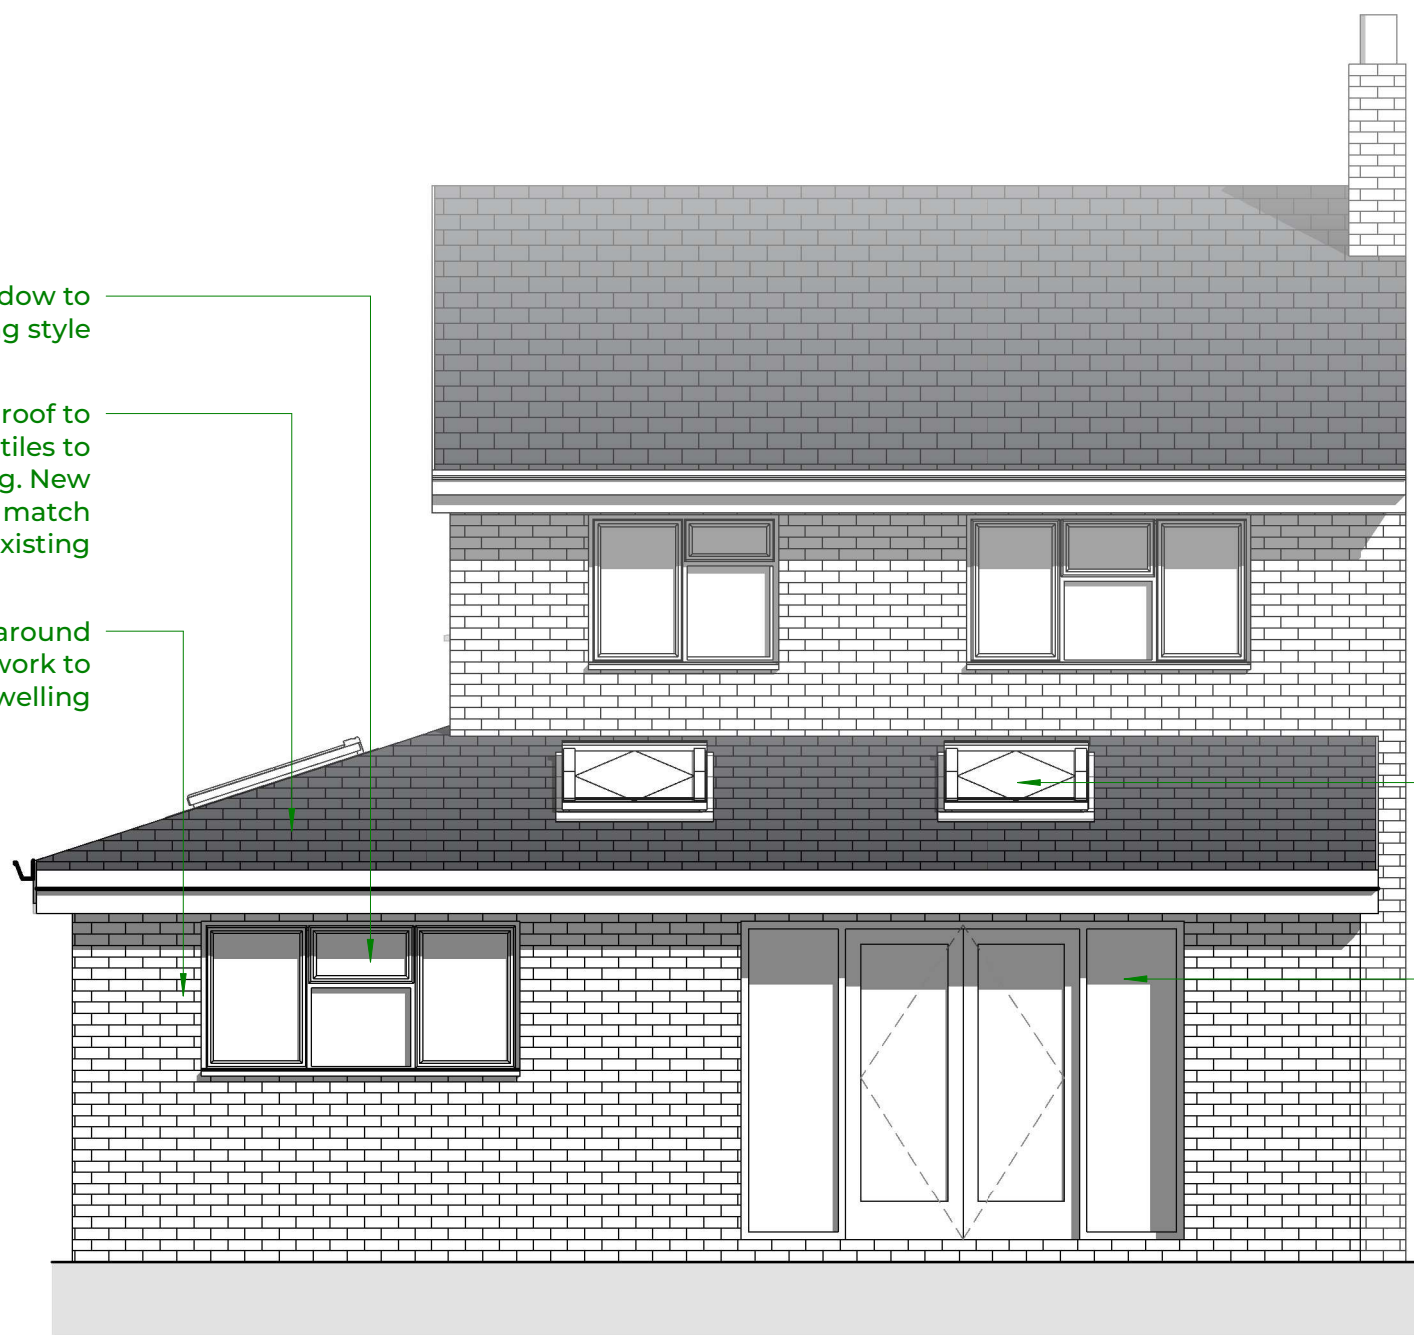

Proposed uPVC window to match existing style


Proposed hipped roof to extension with roof tiles to match existing. New rainwater good to match existing

Proposed wrap around extension with brickwork to match primary dwelling

Proposed velux roof lights to new roof

Proposed uPVC patio doors with side light windows

Proposed Rear Elevation
1:50

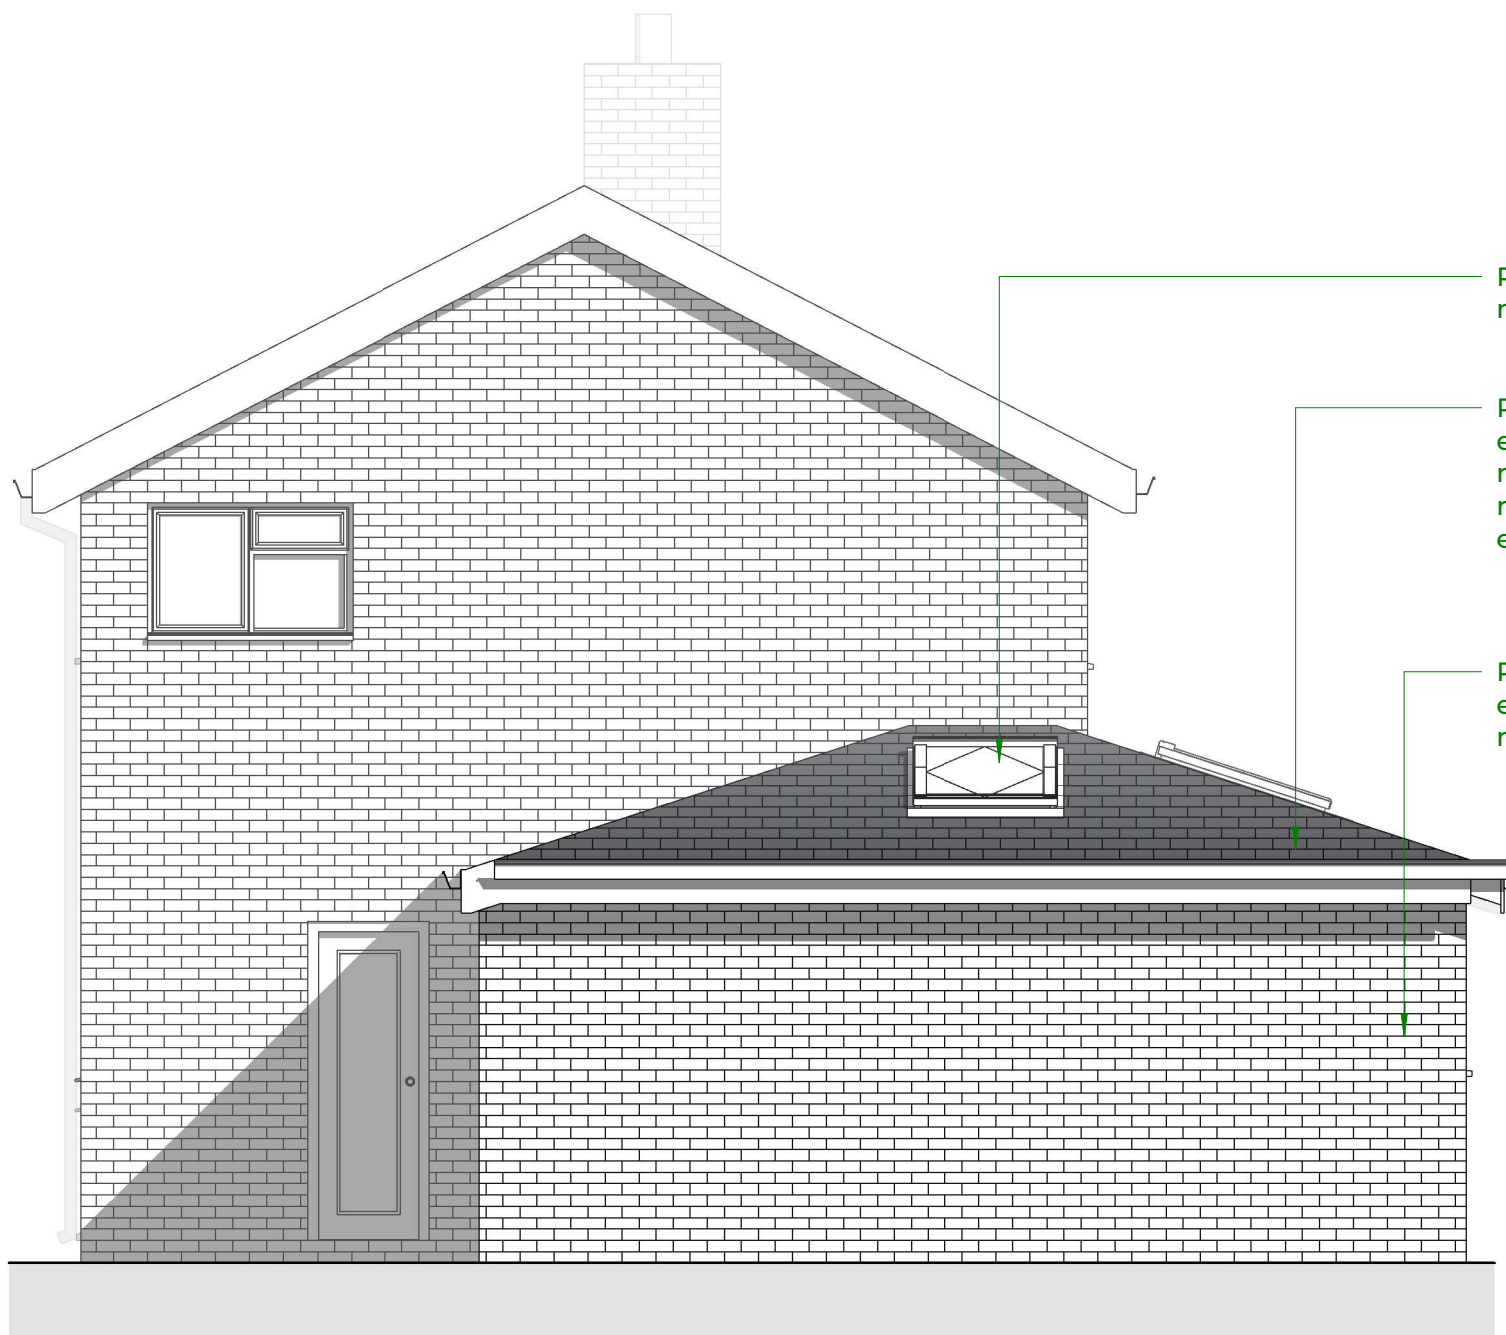


Proposed velux roof lights to new roof

Proposed hipped roof to extension with roof tiles to match existing. New rainwater good to match existing

Proposed wrap around extension with brickwork to match primary dwelling

Proposed Side Elevation
1:50

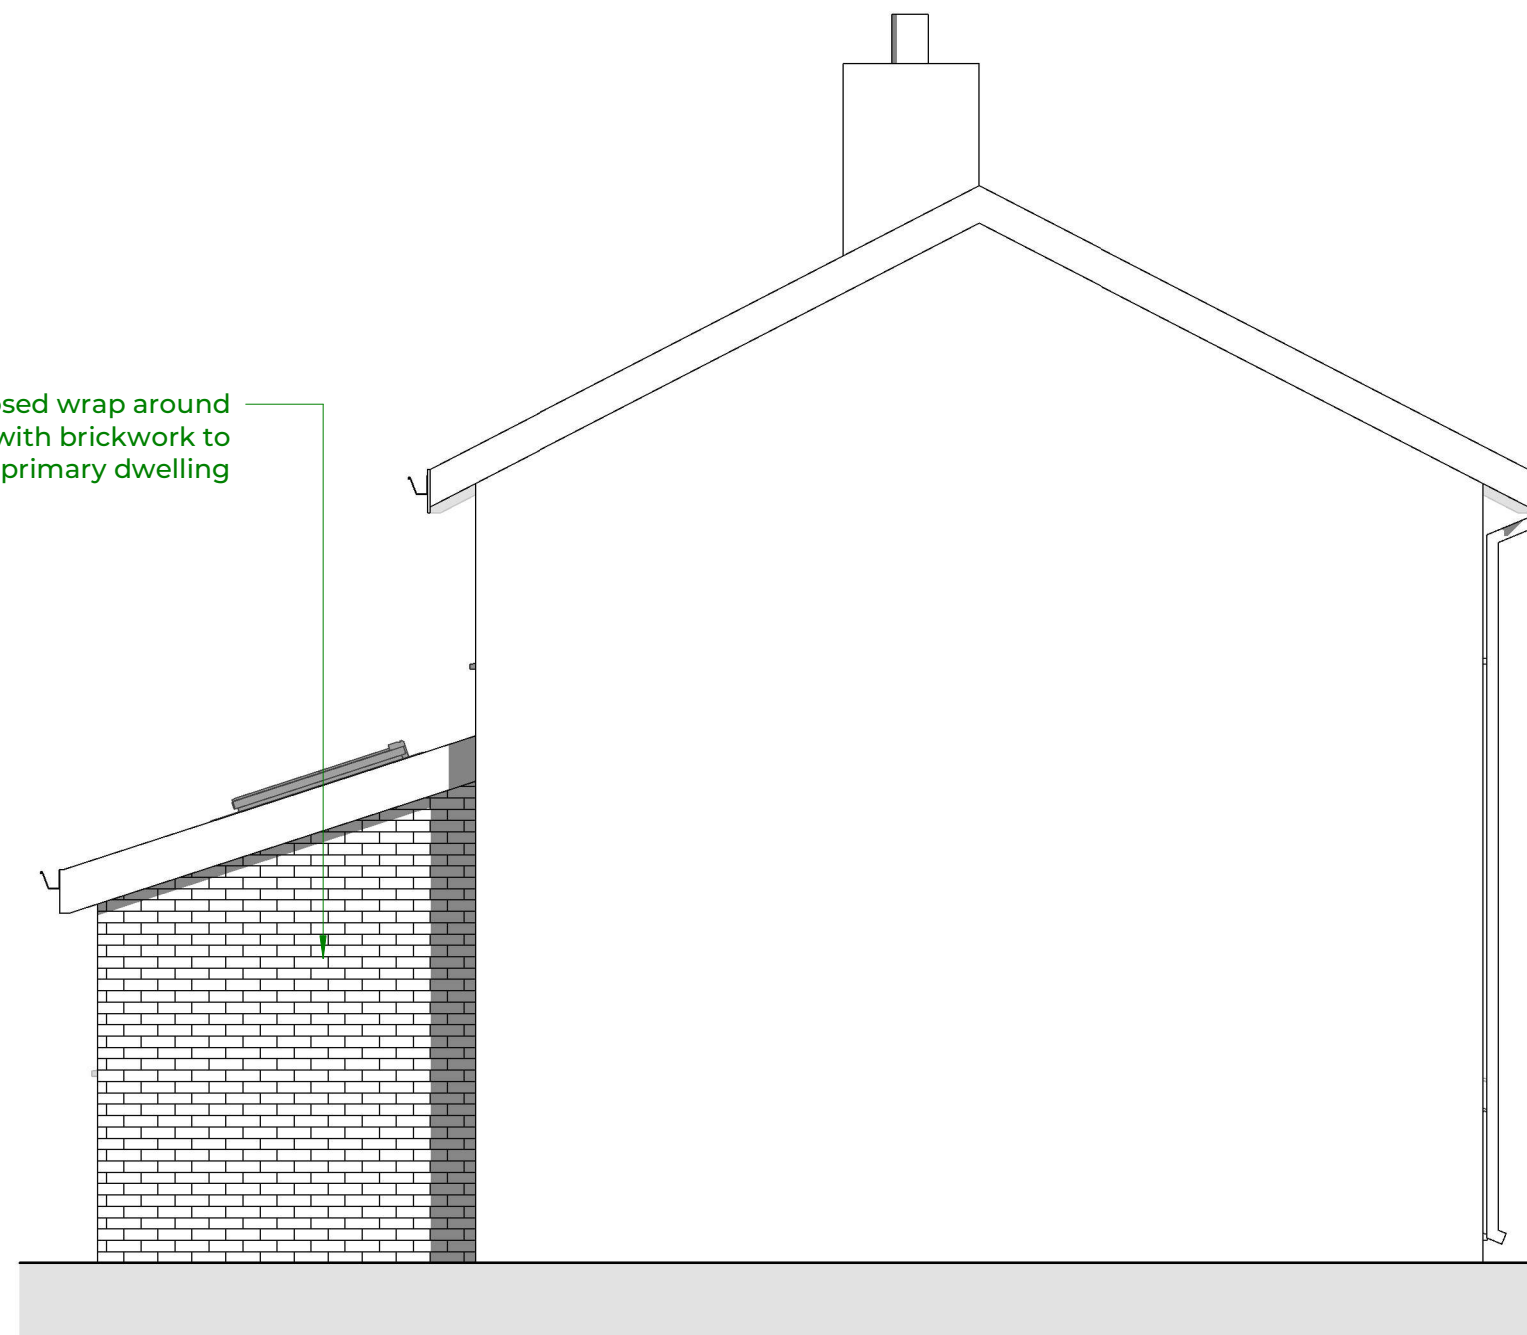

Proposed wrap around extension with brickwork to match primary dwelling

Proposed Side Elevation (no. 7)
1:50

ABF DESIGN CONSULTANCY http://abfdesign.co.uk	
☐ Preliminary	☐ Tender
☒ Planning	☐ Construction
Client > Franny & Kathy Omar	
Project > 18 Kingham Close L25 5ND	
Drawing Title > Proposed Elevations	
Scale > 1:50 @ A2	Date > April 2026
Drawing No. > 1220-ABF-XX-ZZ-DR-A-004	Rev > B