



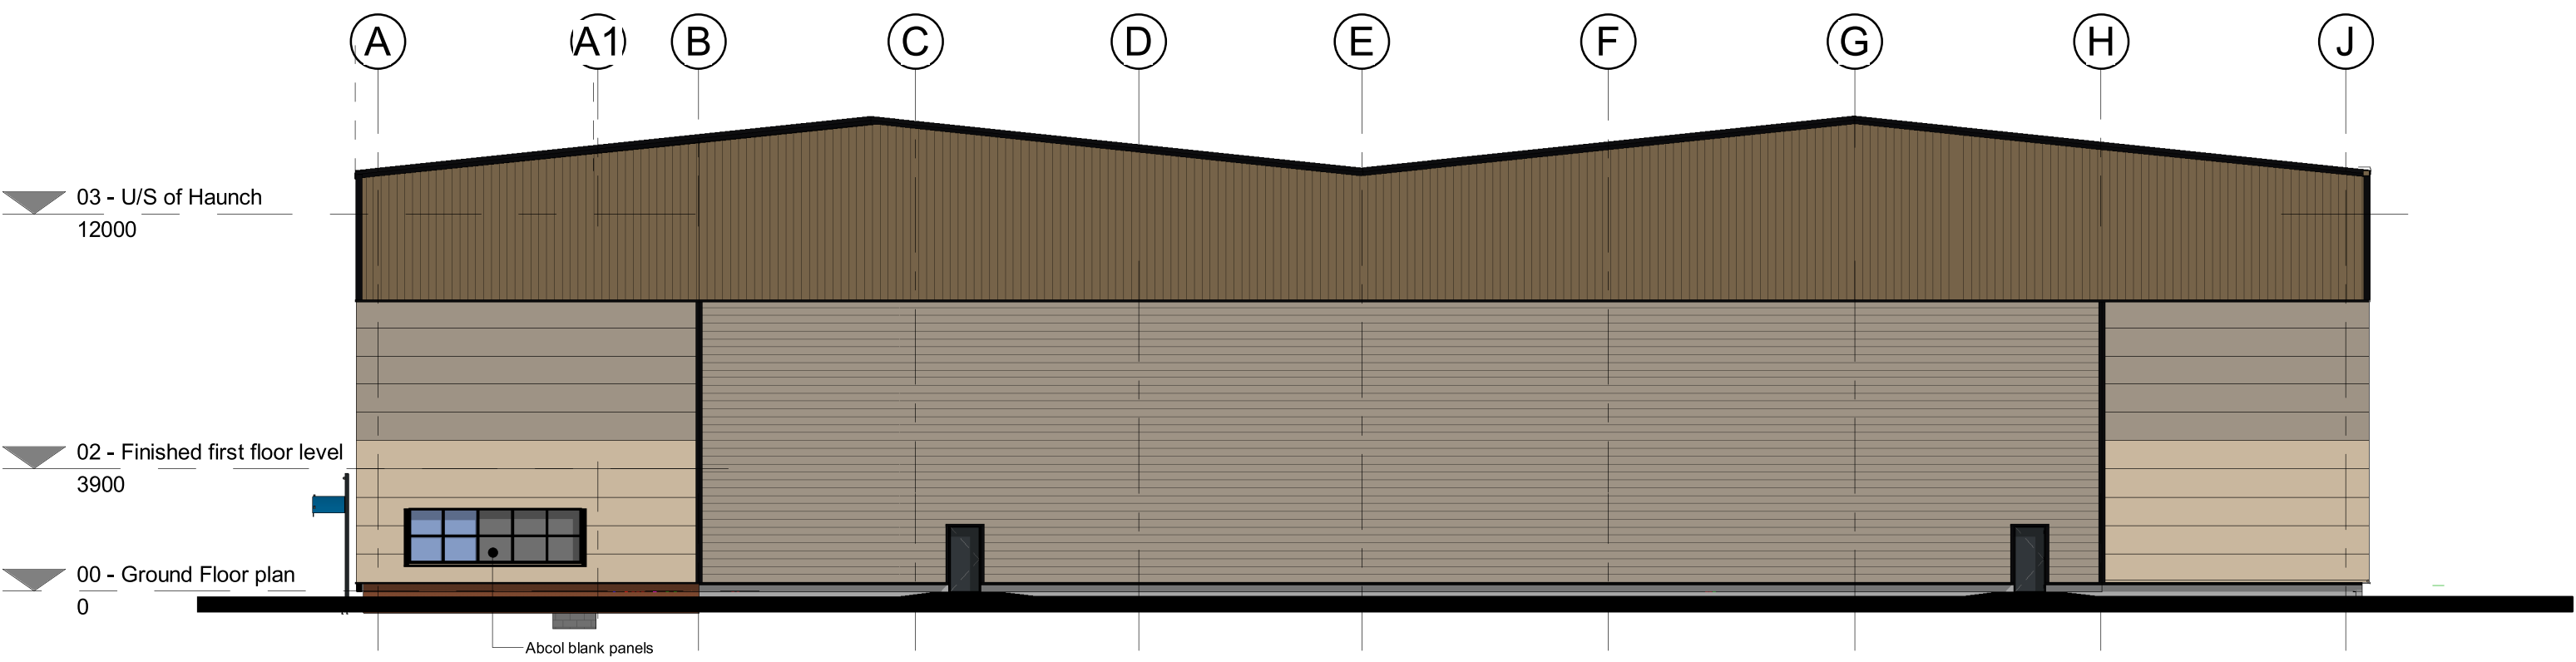

1 North Elevation
1 : 200




2 East Elevation
1 : 200

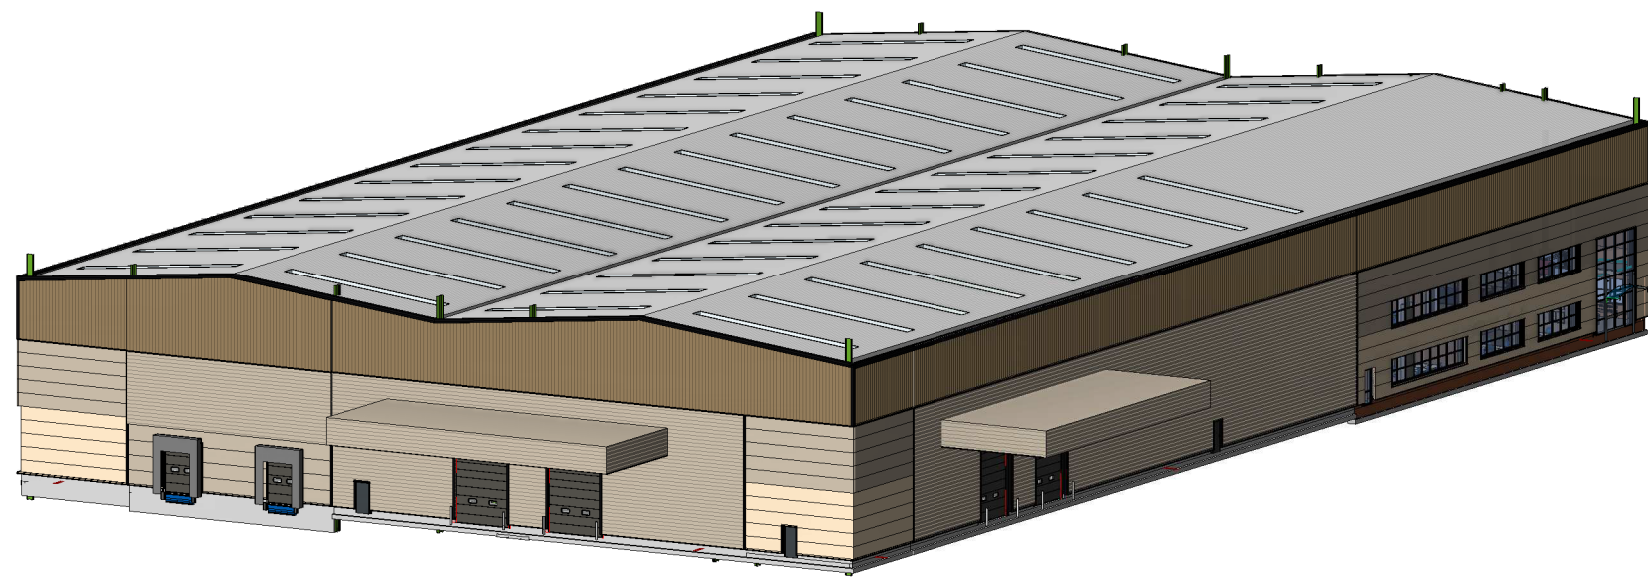

5 3D View



3 South Elevation
1 : 200

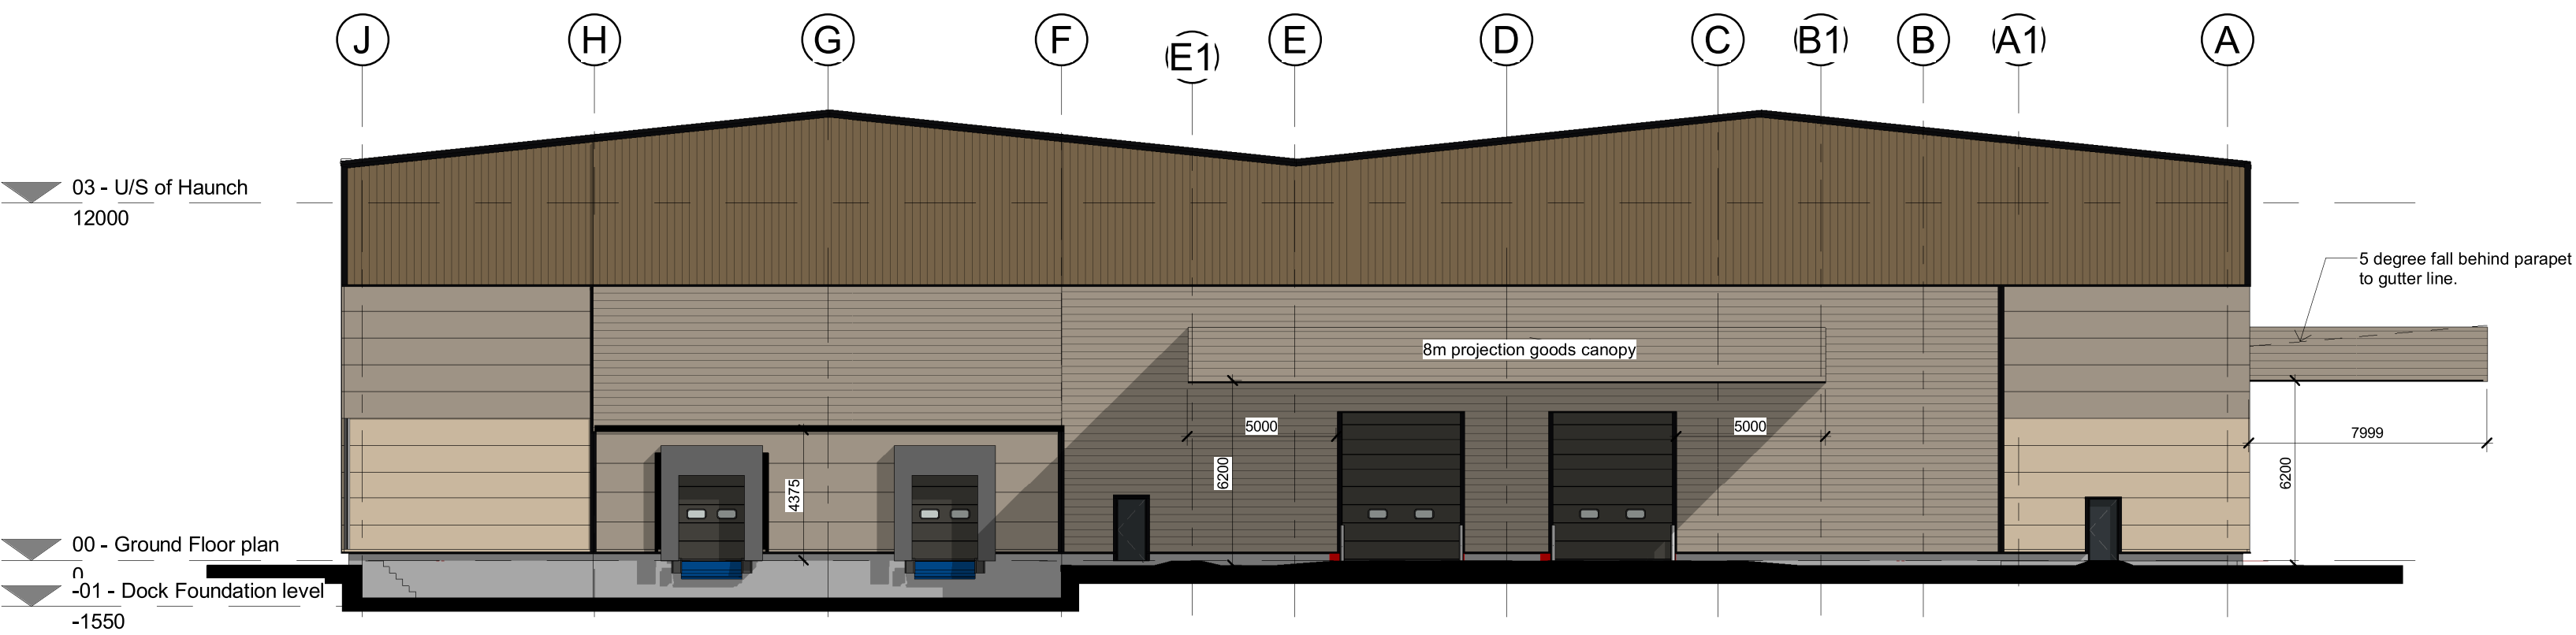

4 West Elevation
1 : 200

External Materials:
Roof:- Colour:- Goosewing Grey BS 10a05,
Rooflights:- 10% to warehouse area (Currently shown indicative).

Walls:- Vertical cladding - Profiled steel cladding,
colour:- Svelte Grey RAL 080 50 20

Walls:- Horizontal cladding Profiled steel cladding,
Colour:- Mushroom RAL 080 70 10

Composite corner feature panels:- Kingspan KS1000MR - Micro - rib composite panels laid horizontally in various
length, XL Forte finish, colour:- Cream RAL 1015, Mushroom RAL 080 70 10

Office corner panels:- Kingspan KS1000MR - Micro - rib composite panels laid horizontally, XL Forte finish,
colour:- Cream RAL 1015, Mushroom RAL 080 70 10

All flashing to be contrasting black RAL 9005

Doors / windows / Curtain walling - Polyester power coated frames, colour: - RAL 7022. Solar reflective glazing

Fire exit doors, steel door sets, colour:- RAL 7022

Level entry & dock doors, prefinished colour:- RAL 7022

Office brickwork to be lbstock red brick, Reference TBA.

Low level walls, retaining walls & walls to loading dock - Pre cast concrete.

Colours & finishes to be agreed with Local Authority

0 1:200 10m

COPYRIGHT RESERVED

Notes

Revisions

Rev	Date	Description
A	16.3.23	Elevations re-draw to suit clients requirements.
B	18.08.23	Plans revised following client meeting, first floor window omitted to East elevation
C	22.8.23	Goods door canopies revised to 6m projection from building face.
D	18.9.23	Good Canopies increased to 8m from building face
E	4.10.23	Goods canopy setting out updated.
F	13.10.23	Material colour description notes amended to suit as drawn.
G	13.11.23	Abcol blank panel to curtain walling removed.
H	09.01.24	Scale bar added following planning comments

BUILDING MANAGEMENT SERVICES LTD

Huddersfield Road
Elland, West Yorkshire
HX5 9BW
TELEPHONE : ELLAND (01422) 371616
FAX No : (01422) 376717
email : mail@brmselland.com

Building
Management
Services

Client
CDP Limited

Project
Unit 5 Industrial Development,
Earlsfield Park,
Knowsley Lane,
Knowsley

Sheet
Unit 5 - Elevations

Drawn	DRH	Date	Aug 23
Scale	1:200 @A1		
Status	Construction		
Drawing No.	-M3167-(5)-200-sk1	Revision	REV H