

DESIGN RISK: PROJECT-SPECIFIC

SIGNIFICANT RISKS

#	Hazard/Risk	Mitigation/ Residual Risk
1	-	-
2	-	-
3	-	-
4	-	-
5	-	-

KEY

- Low maintenance grass mix
- Turf
- Ornamental bed planting
- Woodland mix
- Woodland shrub mix
- Proposed hedge
- Wildflower seed mix
- Wildflower turf
- Spot planting
- Proposed tree feathered
- Proposed tree heavy standard 12-14cm girth
- Proposed tree extra heavy standard 14-16cm girth
- Proposed tree extra heavy standard 16-18cm girth
- Gravel

Unit 5

Position of sign

FOR INFORMATION

D	13.12.23	Various amendments to suit updated base plan	MSL	MS
C	13.11.23	Further amendments with new base plan	MSL	MS
B	24.10.23	Amended following comments from planning officer	MSL	MS
A	15.06.23	Various amendments to suit updated base plan	MSL	-
Rev.	Date	Comments	Drawn	Chkd

SMEEDEN FOREMAN
Landscape Architecture • Ecology • Arboriculture
Smeeden House, Low Moor Lane, Sutton, Rotherham, North Yorkshire, S65 9JH
www.smeedenforeman.co.uk tel: 01423 863 369


Project
Earlsfield Park

Title
Landscaping Proposals - Unit 5

Project No.	Drawing No.	Date
SF 3422	LL04	07.06.2023

Scale	Drawn by	Checked by
1:200 @ A0	MSL	MS

The details shown on this drawing are confidential and the drawing is the exclusive property of Smeeden Foreman Limited. Copyright reserved. No use, copy or disclosure of the drawing may be made without our permission and is to be returned to Smeeden Foreman Limited when required. Smeeden Foreman Limited takes no responsibility for the use of this drawing for any purpose other than that for which it was intended. This drawing must be used in conjunction with all other related drawings and documentation. All dimensions are in millimeters unless stated otherwise. All dimensions should be verified on site prior to commencement of works. Do not scale from this drawing. All plants indicate materials must be in accordance with British Standards, EC Standards, Health & Safety at work act & all other relevant regulations & Byelaws. All products to be used in accordance with the manufacturer's recommendations. Smeeden Foreman Limited has not checked or verified, and shall therefore not be liable for any inaccuracies which may be attributable to any information provided by third parties that may have been utilized within this drawing. Any discrepancies should be brought to the attention of Smeeden Foreman Limited. The locations of above and below ground utilities equipment, if shown, have been reproduced from plans supplied to Smeeden Foreman Limited by third parties. Although our files have been checked when duplicating this information, these locations are approximate only. It is the client's or its appointed agent's responsibility to accurately locate any utilities equipment on site. No appropriate means prior to carrying out any mechanical excavation or other relevant operations.

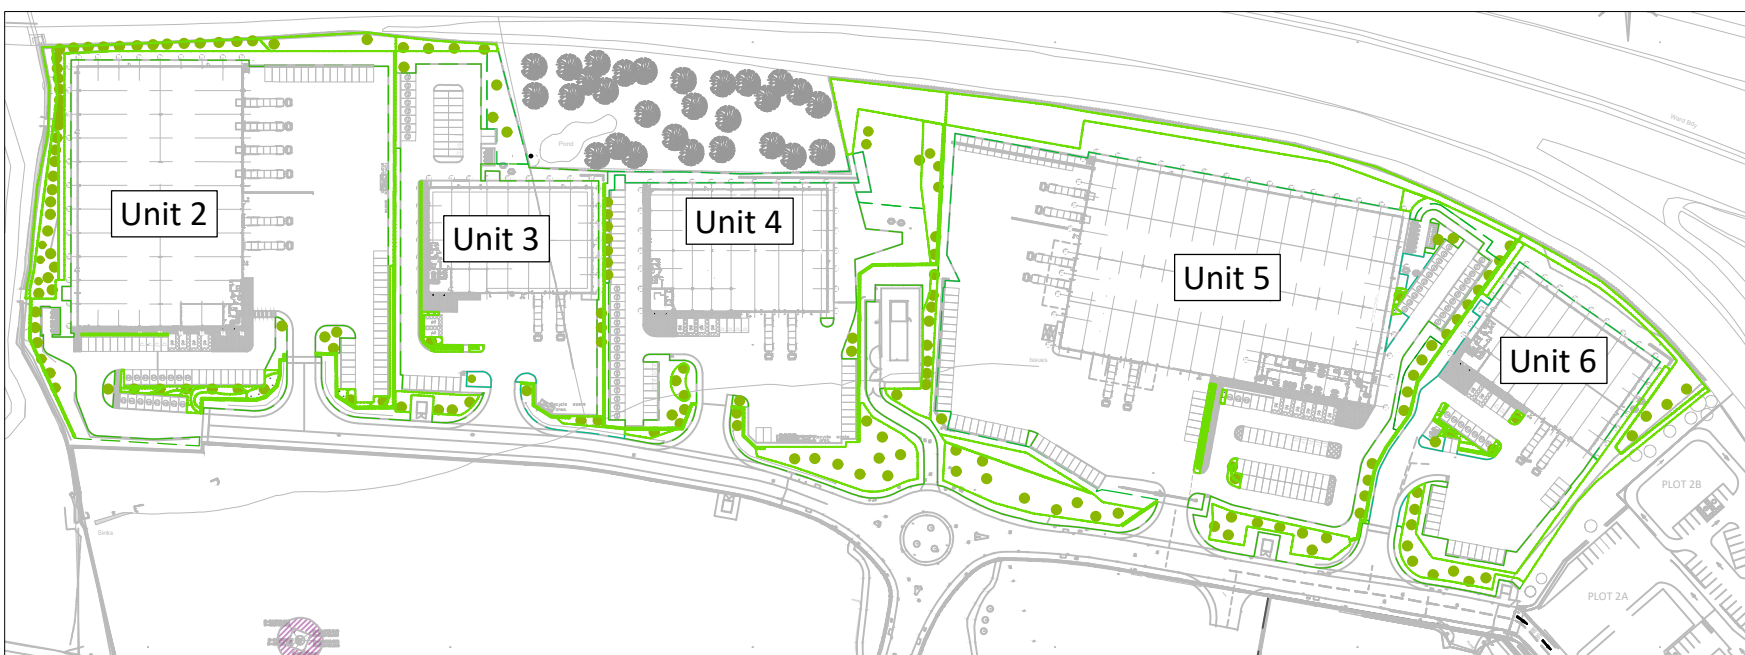

Site Plan