

Scale 1:100
Issue 4.5




376 LYTTTELTON
SIDE ELEVATION



376 LYTTTELTON
FRONT ELEVATION

372-1 BYRON

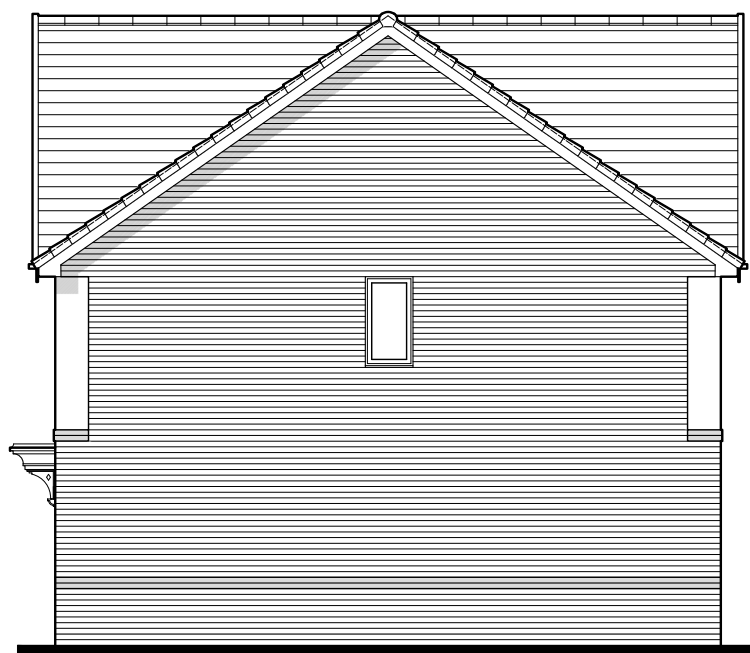

372-1 BYRON
SIDE ELEVATION



372-1 BYRON
REAR ELEVATION

376 LYTTTELTON

Lyttelton Byron

RENDER
807.PL-02

DATE: JULY 2019

SCALE: 1:100 @ A3

DRAWN: JE

CHECKED: GPM

REV:

78.72 m²

847 ft²

BLOOR HOMES