



Scale 1:100
Issue 4.5

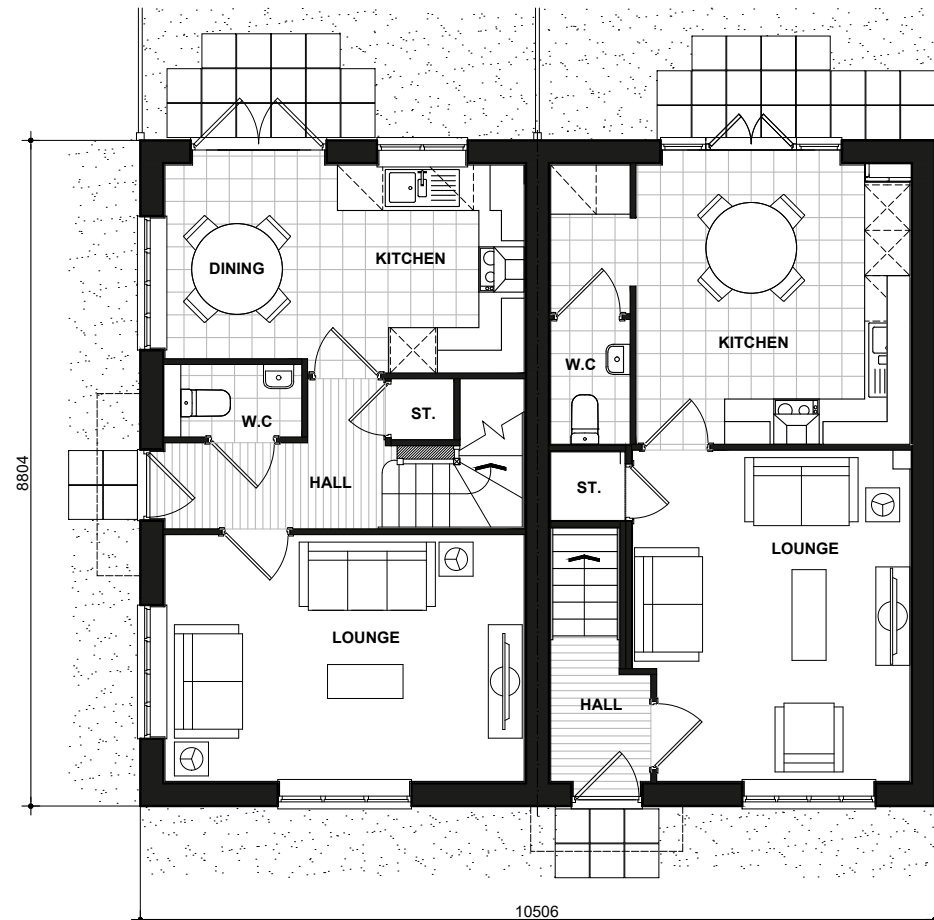

376 LYTTELTON
GROUND FLOOR PLAN

372-1 BYRON

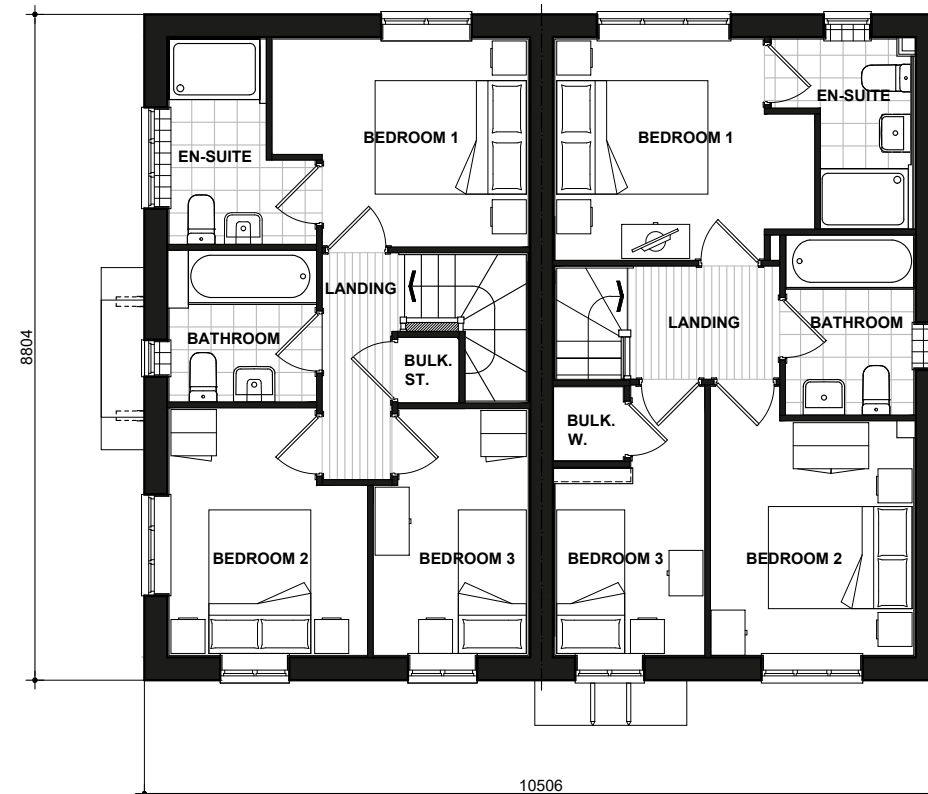

376 LYTTELTON
FIRST FLOOR PLAN

372-1 BYRON

Lyttelton Byron

807.PL-05

DATE: JULY 2019

REV:

SCALE: 1:100 @ A3

DRAWN: JE

78.72 m²

CHECKED: GPM

847 ft²

BLOOR HOMES