


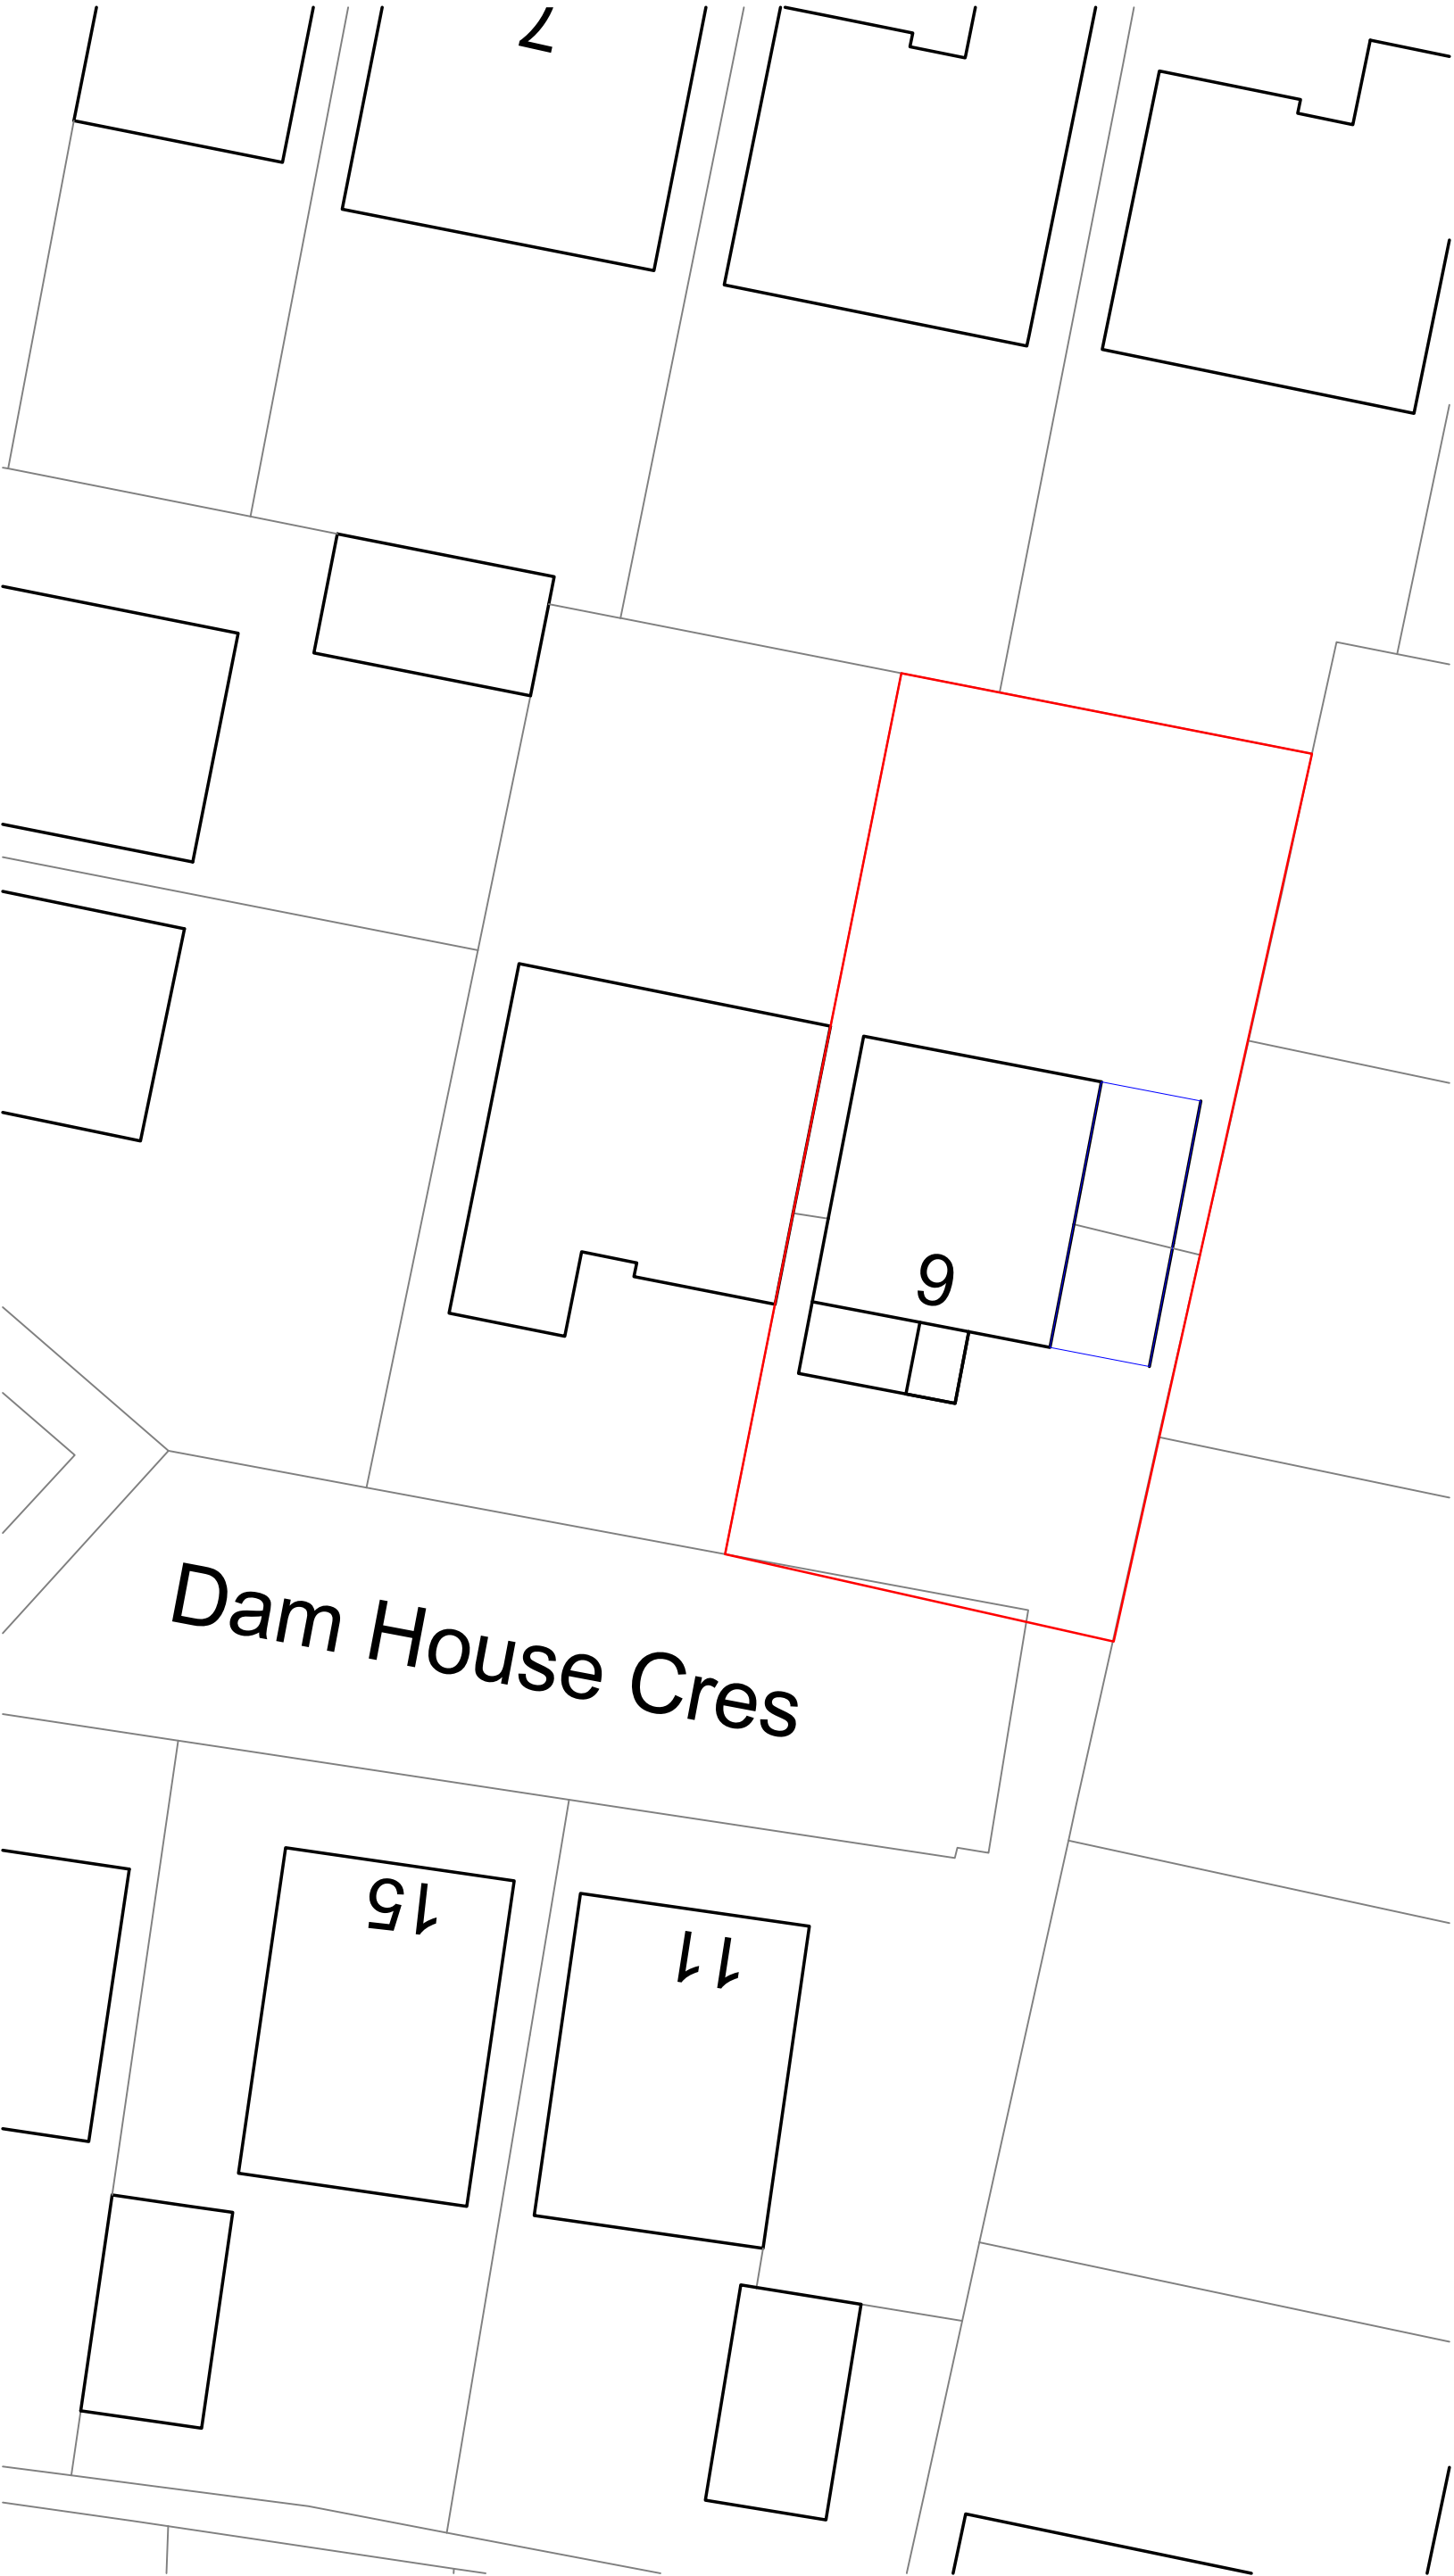

Rev	Amendments		
ESTD 2010 EAB Surveying Building and Planning		Client Mr D Cullen 9 Dam House Close Huyton L36 9WD	
EAB Surveying eabsurveying@outlook.com 07510 561 866		Project Title To erect a side elevation to 9 Dam House Close	
		Drawing Title Block and Site Plan	
		Drawn	Date
		RB	Nov 2024
		SCALE	1:200@A3
		DWG No.	P10112/04
		Checked	