

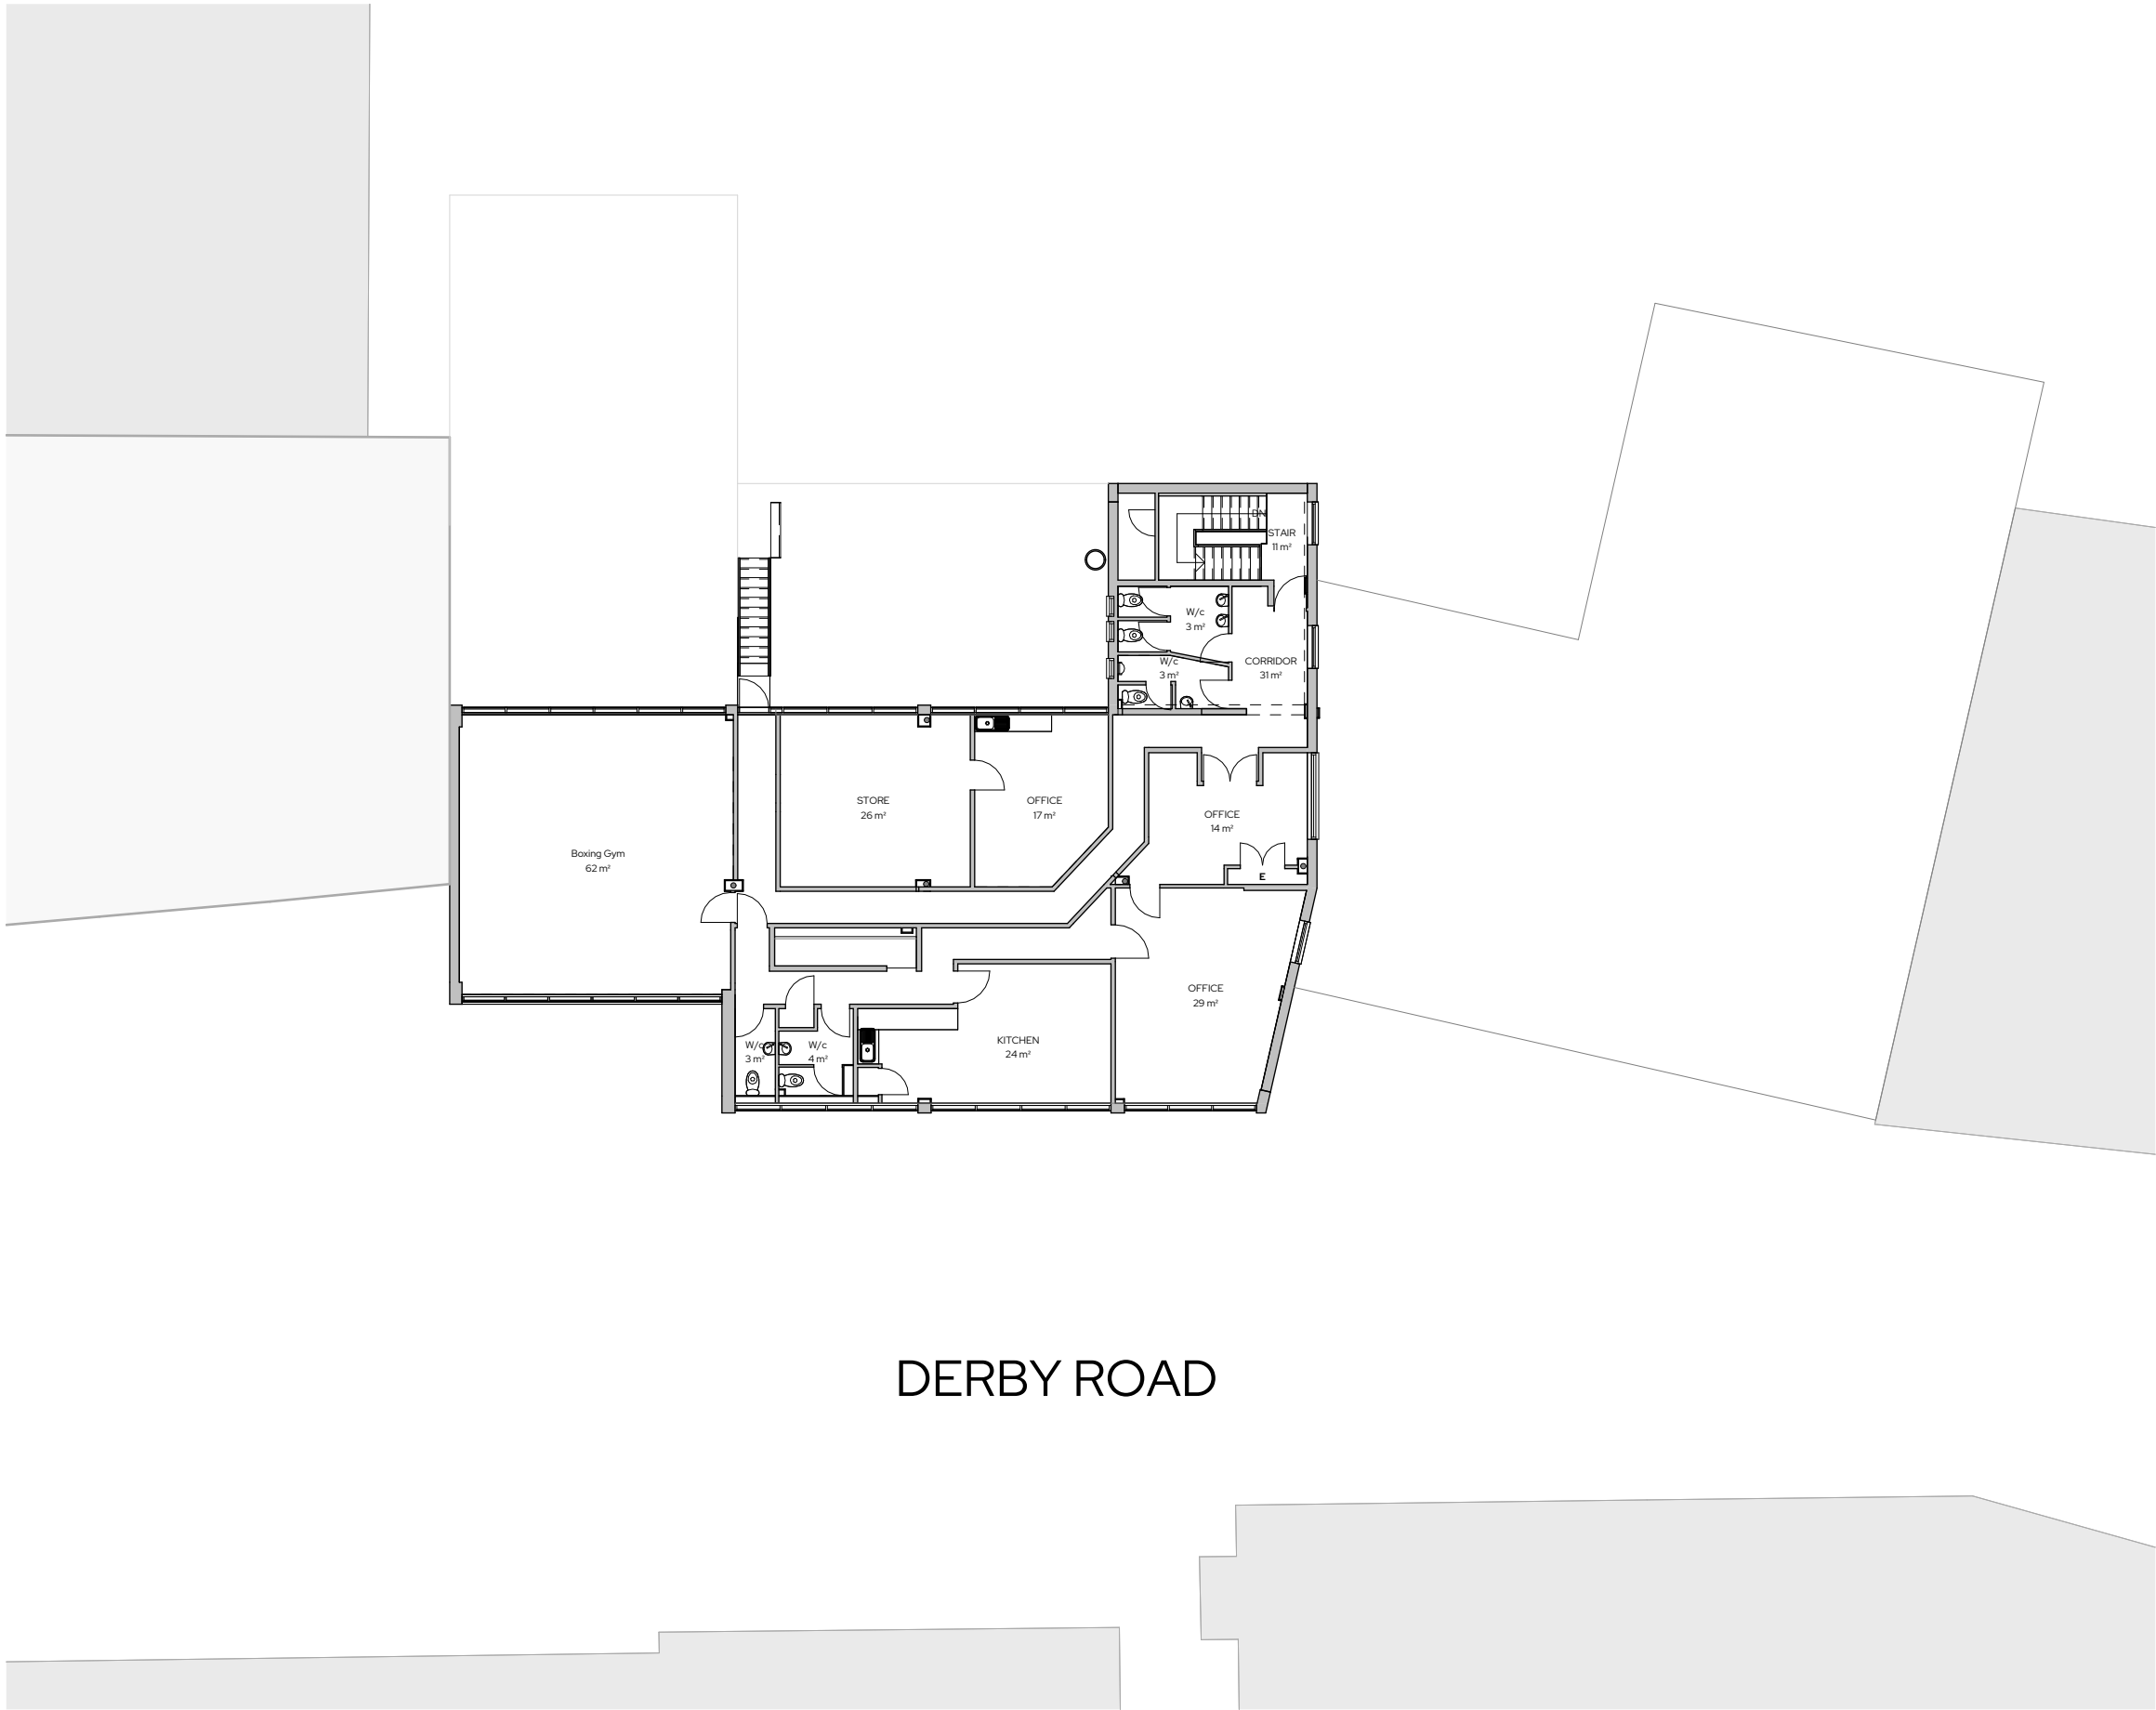


 

Second Floor Plan - Existing

 

ARCHIPHONIC

Positive Change through Architectural Design

Unit 256, Slater Studios, 9 Slater Street, Liverpool, L1 4BW
info@ArchiPhonic.co.uk / +44 (0)151 345 7600

Project 1242 - Huyton Town Centre

Client Name Onyx Property

Project Address Huyton Town Centre

Additional Notes

REV	Date	Description	Issued

Title Second Floor Plan - Existing

Drawing No. 1242-02-03-003

Scale	Date	Sheet Size	Drawn by	Checked by
1:200	02/03/23	A3	HPH	DB

© Copyright ArchiPhonic - Do not scale from this drawing. All dimensions to be checked and verified on site. This drawing is to be read in conjunction with all other relevant drawings and specifications. Any discrepancies in the drawings are to be reported immediately to ArchiPhonic. This drawing is not to be used for construction or sales purposes unless marked 'issued for construction'.
Dimensions and area schedules are subject to change.