


Schedule of Accommodation

- Lobby
- Retail Unit
- Staff room
- Utility
- WC

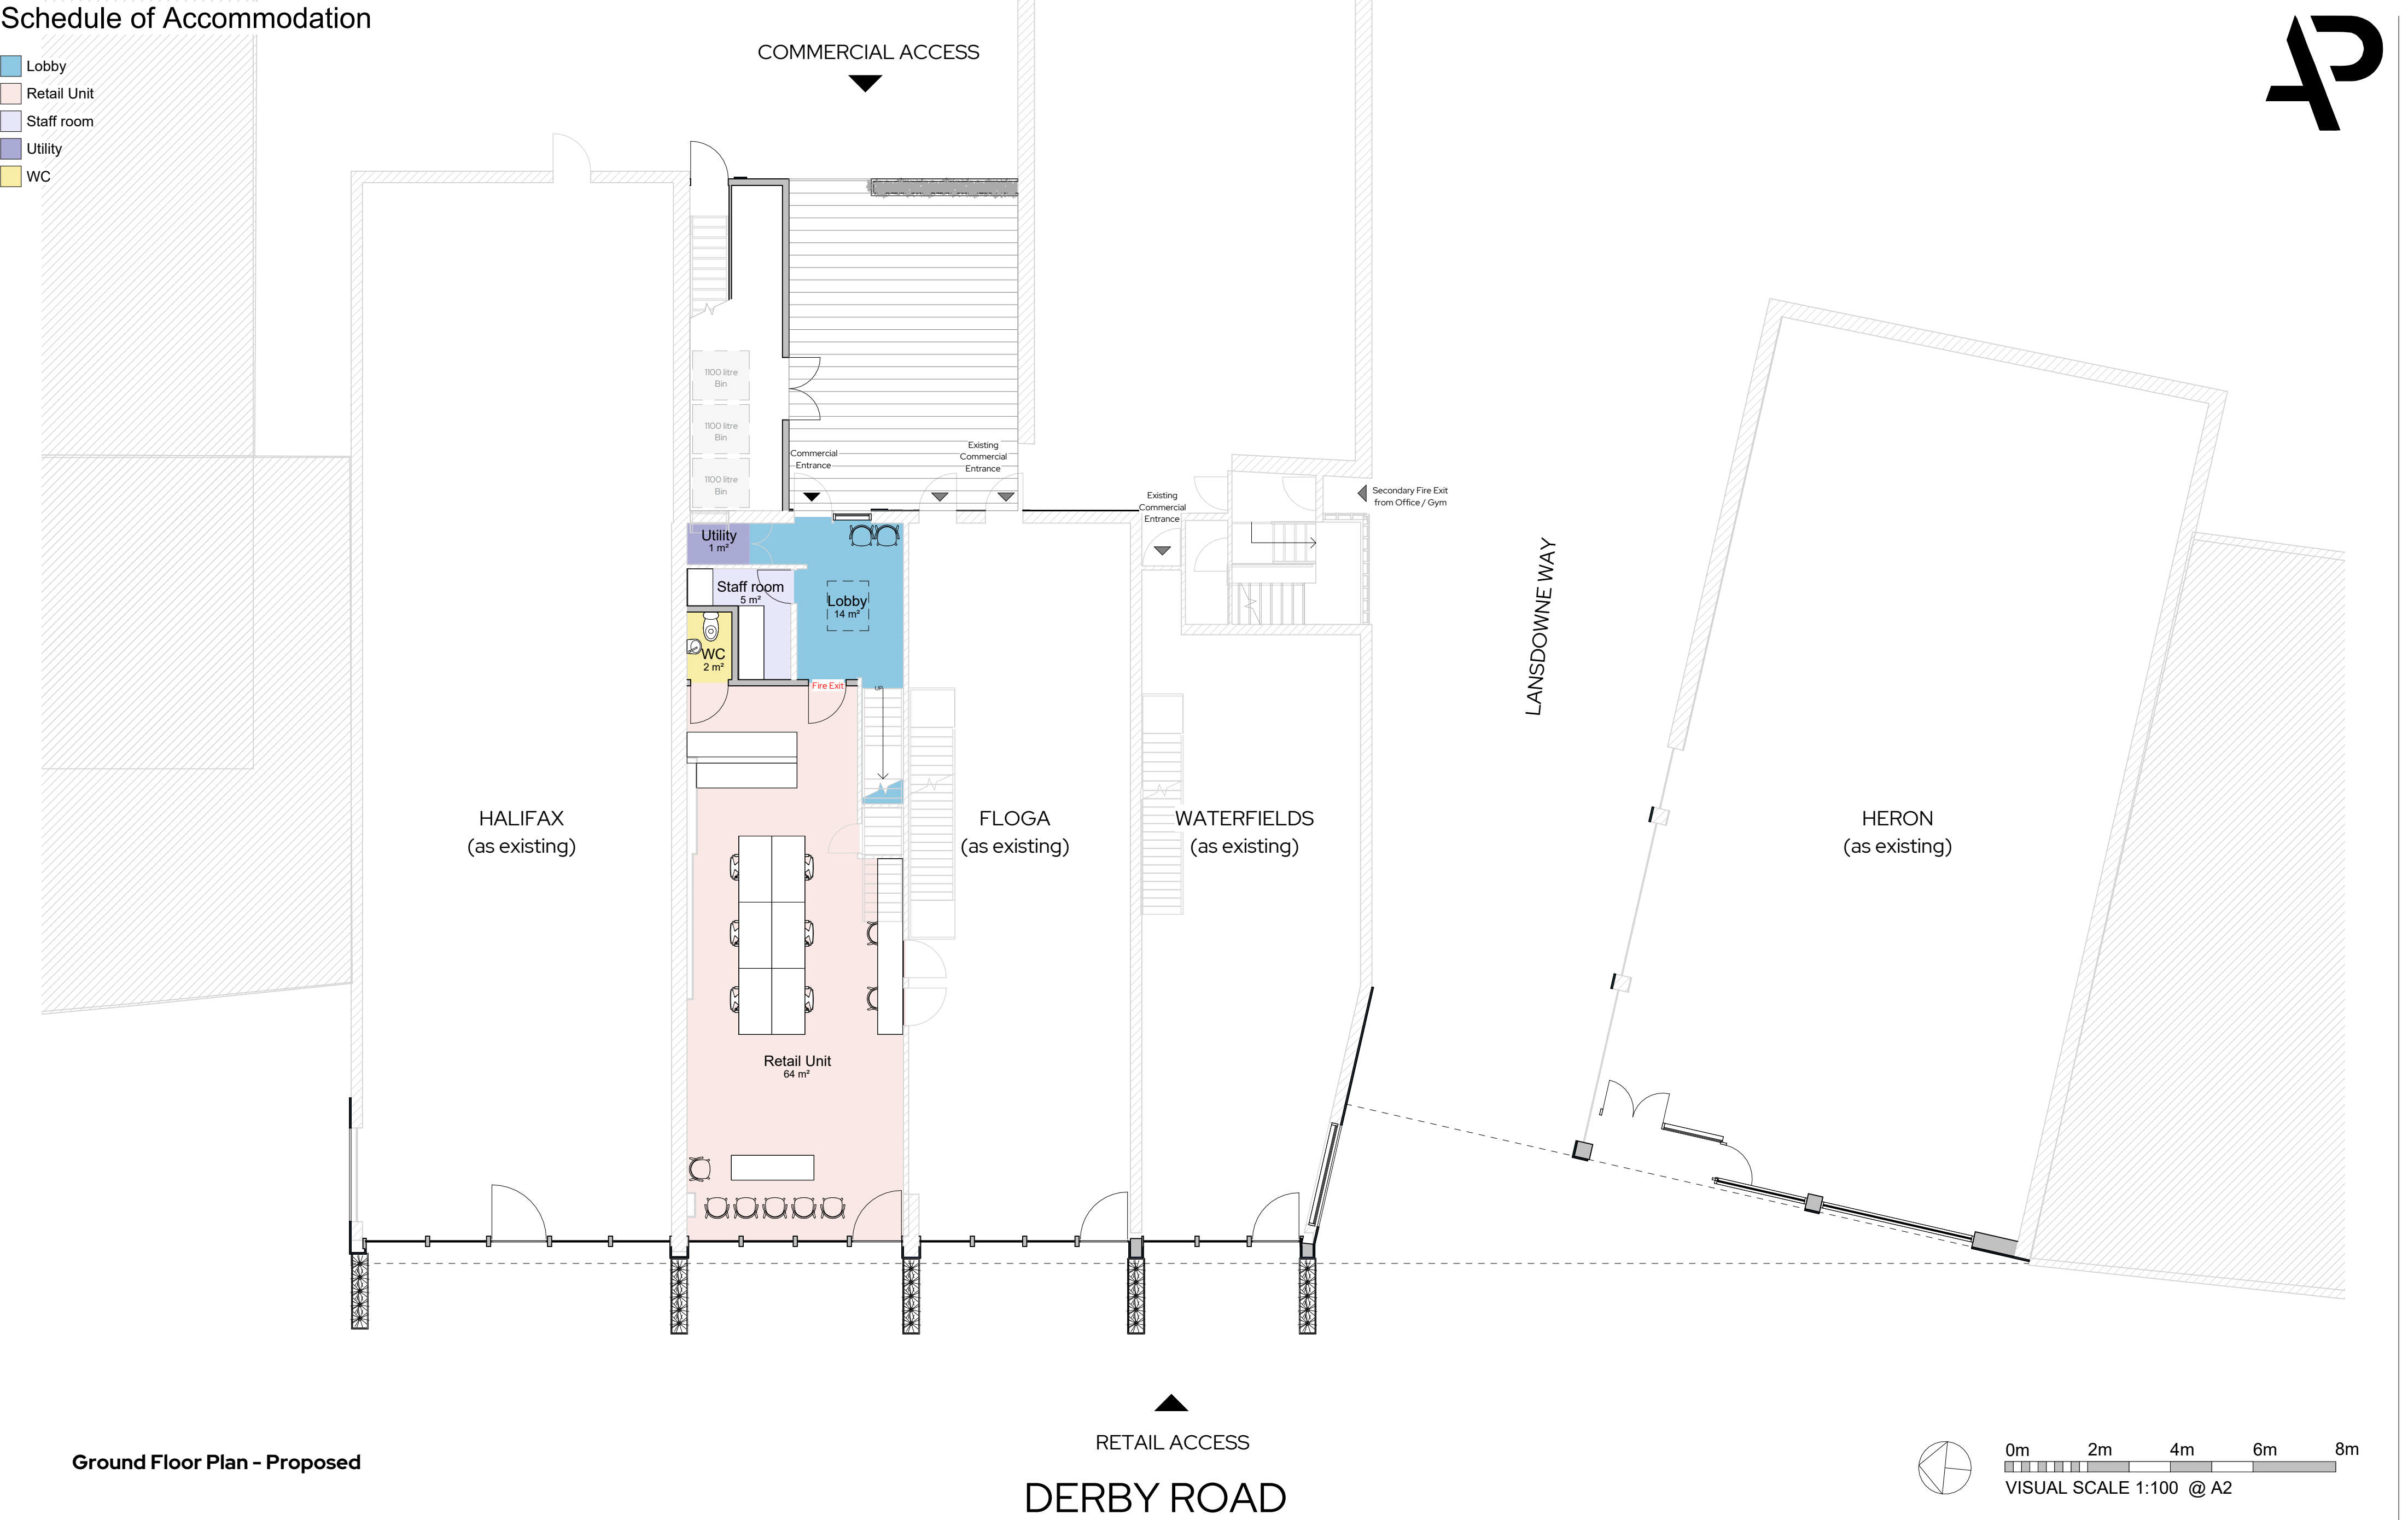

Ground Floor Plan - Proposed

REV	Date	Description	Issued	Additional Notes	Project Title	Title	Client Name	Project Address	Date	Scale	Sheet Size	Drawn by	Checked by
					1242 - Huyton Town Centre	Ground Floor - Proposed	Onyx Property	Huyton Town Centre	02/03/23	1:100	A2	HPH	DB

ARCHIPHONIC

Positive Change through Architectural Design

Unit 256, Slater Studios, 9 Slater Street, Liverpool, L1 4BW
info@Archiphonic.co.uk / +44 (0)151 345 7600