



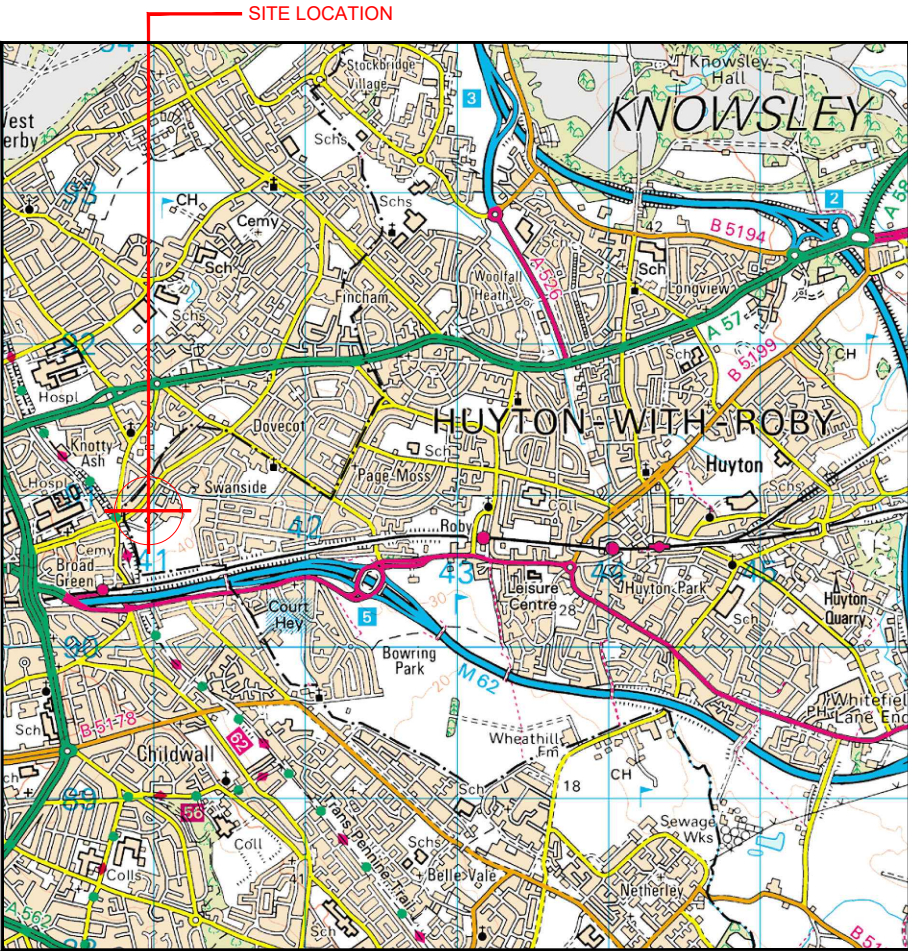


Reproduced by permission of Ordnance Survey on behalf of the Controller of His Majesty's Stationery Office. All rights reserved. © Crown Copyright licence no. 100022432

SITE AREA PLAN

 


SITE PHOTOGRAPH

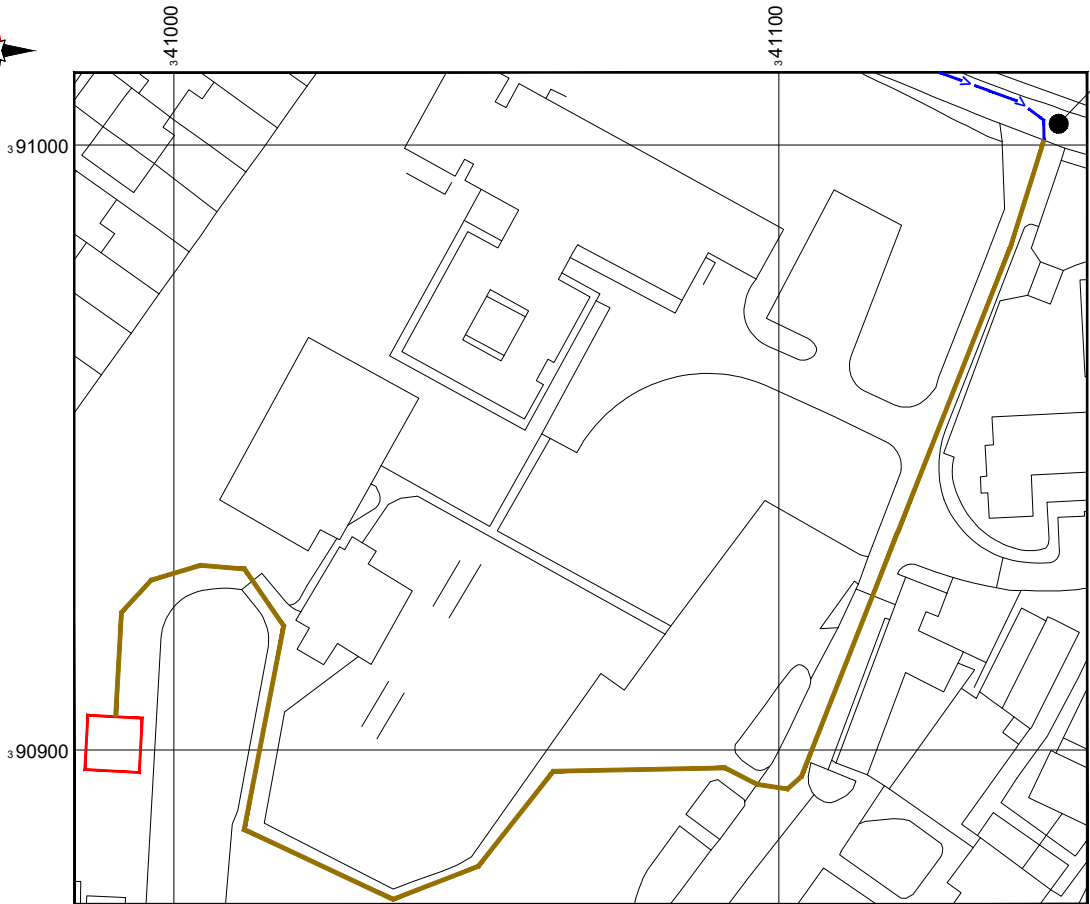

Reproduced by permission of Ordnance Survey on behalf of the Controller of His Majesty's Stationery Office. All rights reserved. © Crown Copyright licence no. 100022432

NGR E: 340990 N: 390901
W3W: racks.copper.reap

SITE LOCATION PLAN

 

- NOTES:
1. ALL DIMENSIONS IN MM UNLESS OTHERWISE NOTED.
- Demise:
- Access Route To Site:
- Access Route:

Master:	Project:	Purpose of Issue:	Issue:
M001	NTQ	Planning	A
Date:	02.04.2026	Revision / Upgrade Description:	
Drawn:	J.Rossi	First Issue	
Checked:	G.Jennings		
Approved:	G.Jennings		



Hutchison 3G UK Limited
Green Park, 450 Longwater Avenue
Reading, RG30 3UR
Tel: 01628 765 000
Fax: 01628 765 001
H3G Base Station Information line:
0845 6043000
Available 8am-8pm Monday to Friday



Everything Everywhere
One Braham Street
London
E1 6EE
Tel: 020 7356 5000



Mobile Broadband Network Limited
Sixth Floor, Thames Tower, Station Road, Reading, RG1 1LX

Design Consultant:



WHP Telecoms
Castleview House,
Calder Island Way, Wakefield
WF2 7AW

Tel: 01925 424 100
e-mail: info@whptelecoms.com

Site Name: **THINGWALL HALL**

Site ID: **30003731**

Address: **THOMAS LANE
BROADGREEN
LIVERPOOL
L14 7NY**

Title: **002 SITE LOCATION PLAN**

Project: **NTQ (R)**

Purpose of Issue: **GENERAL ARRANGEMENT**


EE Cell ID:	MBNL Cell ID:	H3G Cell ID:
10101218	LPL541	L2198

File name: **LPL541_10101218_L2198_MBNL_NTQ_GAD_A (1)**



Asset Reference	Asset Description:	Asset Status:	Access Description:	Asset Reference	Asset Description:	Asset Status:	Access Description:
A1-2	Antenna	Proposed	Rigger Access Only	MCAB1	Mk5B Link/AC	Proposed	Unrestricted Access
B1-2	Antenna	Proposed	Rigger Access Only	CAB1-3	Cabinet	Proposed	Unrestricted Access
C1-2	Antenna	Proposed	Rigger Access Only	RRU1-24	RRU	Proposed	Rigger Access Only
GPS 1	GPS Node	Proposed	Rigger Access Only	TD1	Dish	Proposed	Rigger Access Only
GPS 2	GPS Node	Proposed	Rigger Access Only	TD2	Dish	Proposed	Rigger Access Only
LAD1	Ladder	Proposed	Rigger Access Only	TD3	Dish	Proposed	Rigger Access Only
				TD4	Dish	Proposed	Rigger Access Only

NOTES:
1. ALL DIMENSIONS IN MM UNLESS OTHERWISE NOTED.

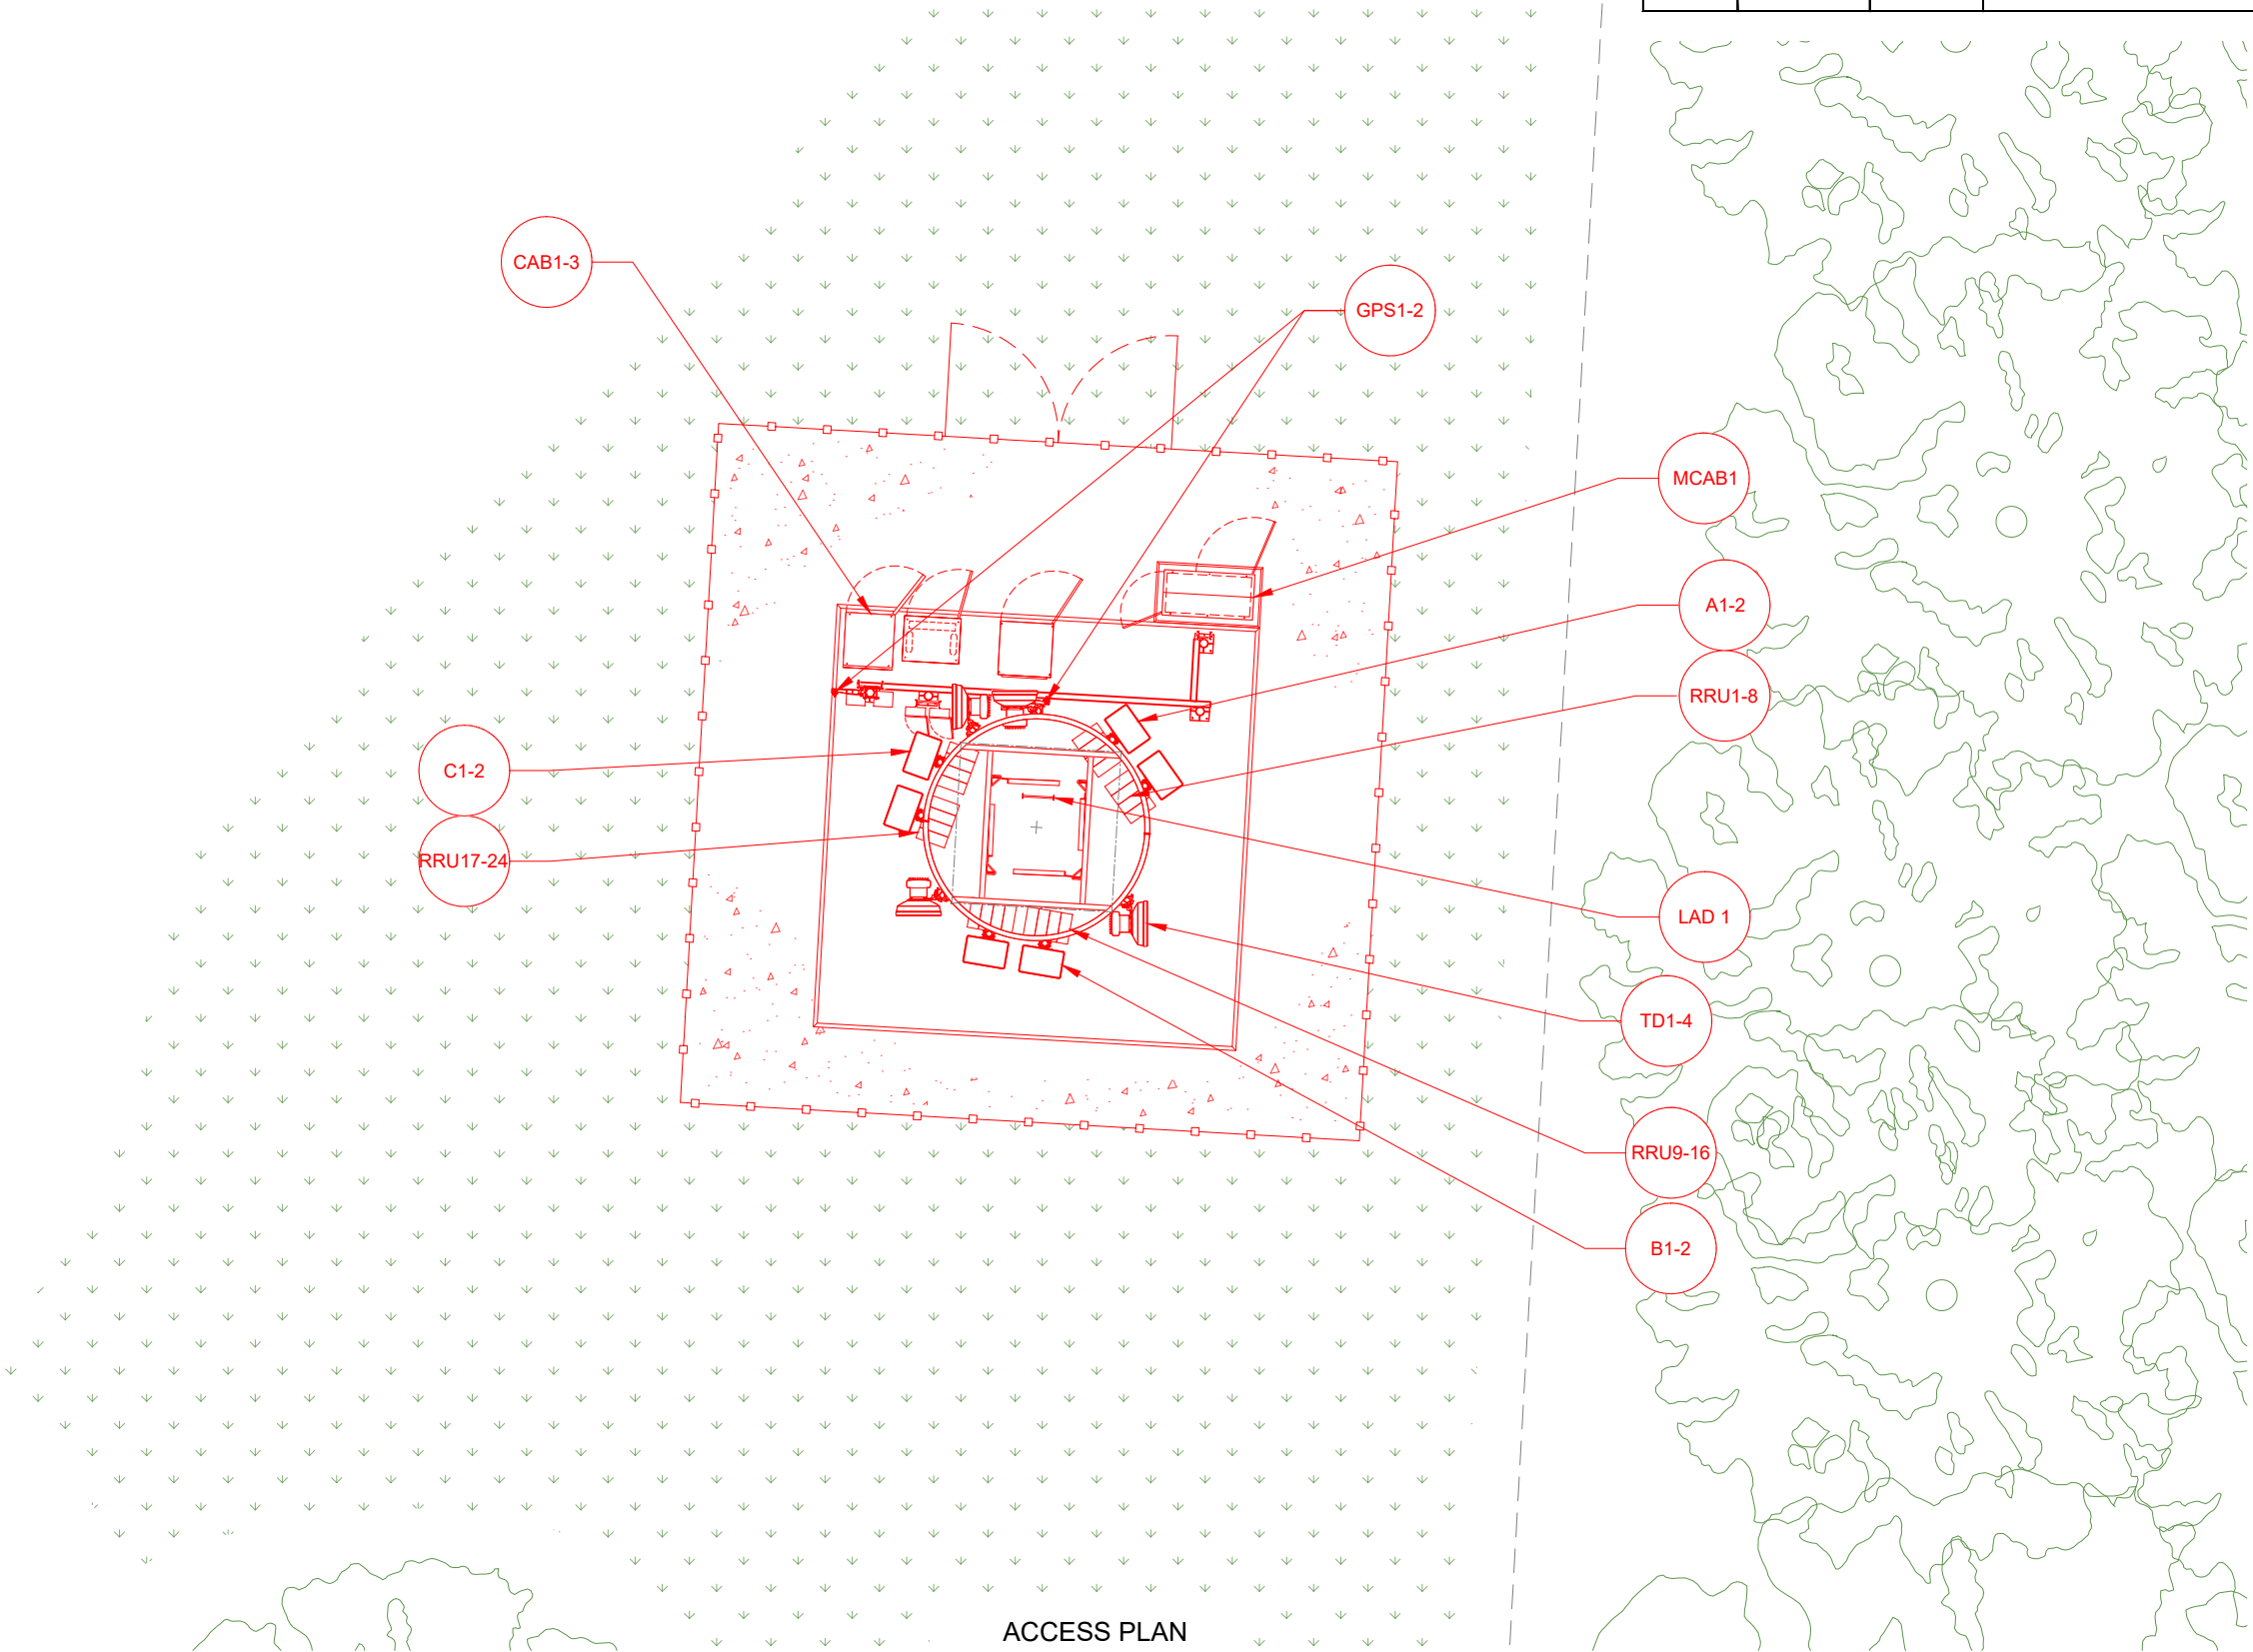

ACCESS PLAN
1:100
0 2m 4

Master: M001	Project: NTQ	Purpose of Issue: Planning	Issue: A
Date: 02.04.2026	Revision / Upgrade Description: First Issue		
Drawn: J.Rossi	Checked: G.Jennings		
Approved: G.Jennings			
	Hutchison 3G UK Limited Green Park, 450 Longwater Avenue Reading, RG30 3UR Tel: 01628 765 000 Fax: 01628 765 001 H3G Base Station Information line: 0845 6043000 Available 8am-8pm Monday to Friday		Everything Everywhere One Braham Street London E1 8EE Tel: 020 7358 0000
 Mobile Broadband Network Limited Sixth Floor, Thames Tower, Station Road, Reading, RG1 1LX			
Design Consultant:			
 WHP Telecoms Castlevue House, Calder Island Way, Wakefield WF2 7AW Tel: 01925 424 100 e-mail: info@whptelecoms.com			
Site Name: THINGWALL HALL			
Site ID: 30003731			
Address: THOMAS LANE BROADGREEN LIVERPOOL L14 7NY			
Title: 003 ACCESS PLAN			
Project: NTQ (R)			
Purpose of Issue: GENERAL ARRANGEMENT			
EE Cell ID: 10101218	MBNL Cell ID: LPL541	H3G Cell ID: L2198	
File name: LPL541_10101218_L2198_MBNL_NTQ_GAD_A (1)			



- NOTES:
- ALL DIMENSIONS IN MM UNLESS OTHERWISE NOTED.

Master:	M001	Project:	NTQ	Purpose of Issue:	Planning	Issue:	A
Date:	02.04.2026	Revision / Upgrade Description:					
Drawn:	J.Rossi	First Issue					
Checked:	G.Jennings						
Approved:	G.Jennings						



Hutchison 3G UK Limited
Green Park, 450 Longwater Avenue
Reading, RG30 3UR
Tel: 01628 765 000
Fax: 01628 765 001

H3G Base Station Information line:
0845 6043000
Available 8am-8pm Monday to Friday



Everything Everywhere
One Braham Street
London
E1 6EE

Tel: 020 7356 5000



Mobile Broadband Network Limited
Sixth Floor, Thames Tower, Station Road, Reading, RG1 1LX

Design Consultant:



WHP Telecoms
Castleview House,
Calder Island Way, Wakefield
WF2 7AW

Tel: 01925 424 100
e-mail: info@whptelecoms.com

Site Name: **THINGWALL HALL**

Site ID: **30003731**

Address: **THOMAS LANE
BROADGREEN
LIVERPOOL
L14 7NY**


Title: **100 EXISTING SITE PLAN**

Project: **NTQ (R)**

Purpose of Issue: **GENERAL ARRANGEMENT**

EE Cell ID:	MBNL Cell ID:	H3G Cell ID:
10101218	LPL541	L2198

File name: **LPL541_10101218_L2198_MBNL_NTQ_GAD_A (1)**

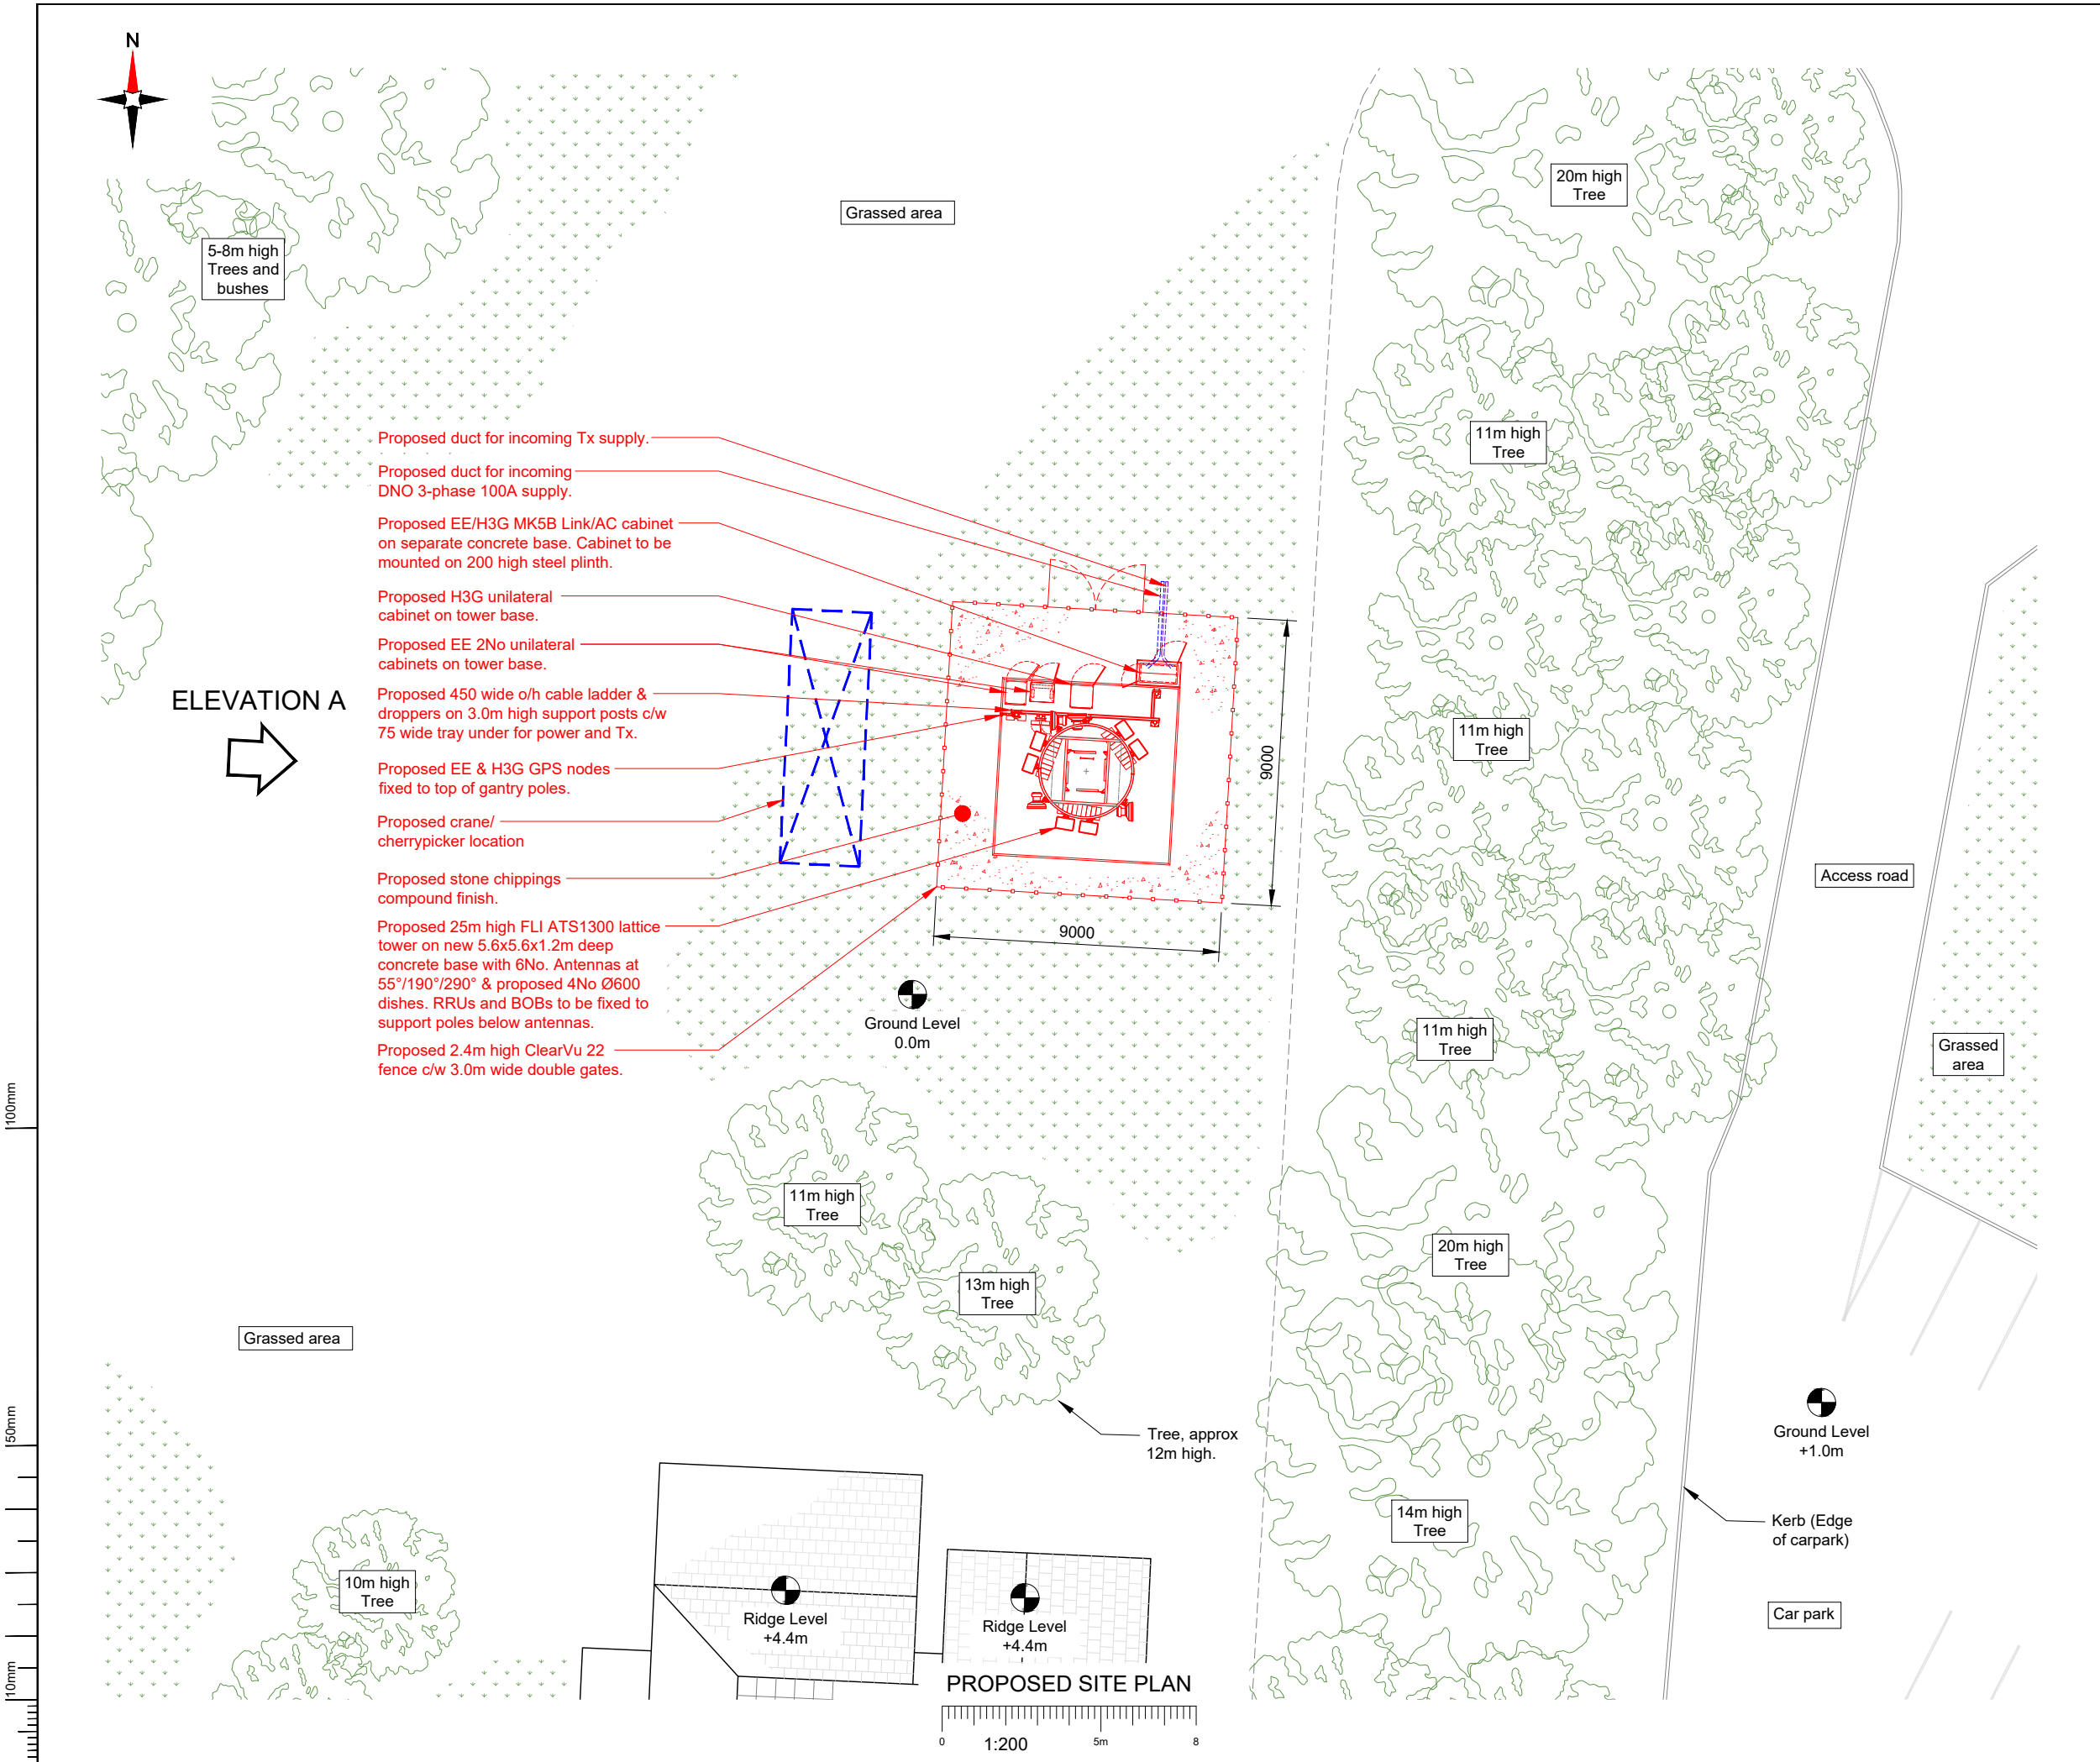

NOTES:

1. ALL DIMENSIONS IN MM UNLESS OTHERWISE NOTED.

Master:	Project:	Purpose of Issue:	Issue:
M001	NTQ	Planning	A
Date:	02.04.2026	Revision / Upgrade Description:	
Drawn:	J.Rossi	First Issue	
Checked:	G.Jennings		
Approved:	G.Jennings		



Hutchison 3G UK Limited
Green Park, 450 Longwater Avenue
Reading, RG30 3UR
Tel: 01628 765 000
Fax: 01628 765 001

H3G Base Station Information line:
0845 6043000
Available 8am-8pm Monday to Friday



Everything Everywhere
One Braham Street
London
E1 8EE

Tel: 020 7356 0000



Mobile Broadband Network Limited
Sixth Floor, Thames Tower, Station Road, Reading, RG1 1LX

Design Consultant:



WHP Telecoms
Castlevue House,
Calder Island Way, Wakefield
WF2 7AW

Tel: 01925 424 100
e-mail: info@whptelecoms.com

Site Name:	THINGWALL HALL	
Site ID:	30003731	
Address:	THOMAS LANE BROADGREEN LIVERPOOL L14 7NY	
Title:	150 PROPOSED SITE PLAN	
Project:	NTQ (R)	
Purpose of Issue:	GENERAL ARRANGEMENT	
EE Cell ID:	MBNL Cell ID:	H3G Cell ID:
10101218	LPL541	L2198
File name:		
LPL541_10101218_L2198_MBNL_NTQ_GAD_A (1)		


100mm

50mm

10mm



EXISTING SITE ELEVATION A

 

NOTES:
1. ALL DIMENSIONS IN MM UNLESS OTHERWISE NOTED.

Master:	M001	Project:	NTQ	Purpose of Issue:	Planning	Issue:	A
Date:	02.04.2026	Revision / Upgrade Description:					
Drawn:	J.Rossi	First Issue					
Checked:	G.Jennings						
Approved:	G.Jennings						



Hutchison 3G UK Limited
Green Park, 450 Longwater Avenue
Reading, RG30 3UR
Tel: 01628 765 000
Fax: 01628 765 001

H3G Base Station Information line:
0845 6043000
Available 8am-8pm Monday to Friday



Everything Everywhere
One Braham Street
London
E1 6EE

Tel: 020 7358 5000



Mobile Broadband Network Limited
Sixth Floor, Thames Tower, Station Road, Reading, RG1 1LX

Design Consultant:



WHP Telecoms
Castleview House,
Calder Island Way, Wakefield
WF2 7AW

Tel: 01925 424 100
e-mail: info@whptelecoms.com

Site Name: **THINGWALL HALL**

Site ID: **30003731**

Address: **THOMAS LANE
BROADGREEN
LIVERPOOL
L14 7NY**

Title: **200 EXISTING SITE ELEVATION**


Project: **NTQ (R)**

Purpose of Issue: **GENERAL ARRANGEMENT**

EE Cell ID:	MBNL Cell ID:	H3G Cell ID:
10101218	LPL541	L2198

File name: **LPL541_10101218_L2198_MBNL_NTQ_GAD_A (1)**

100mm
50mm
10mm

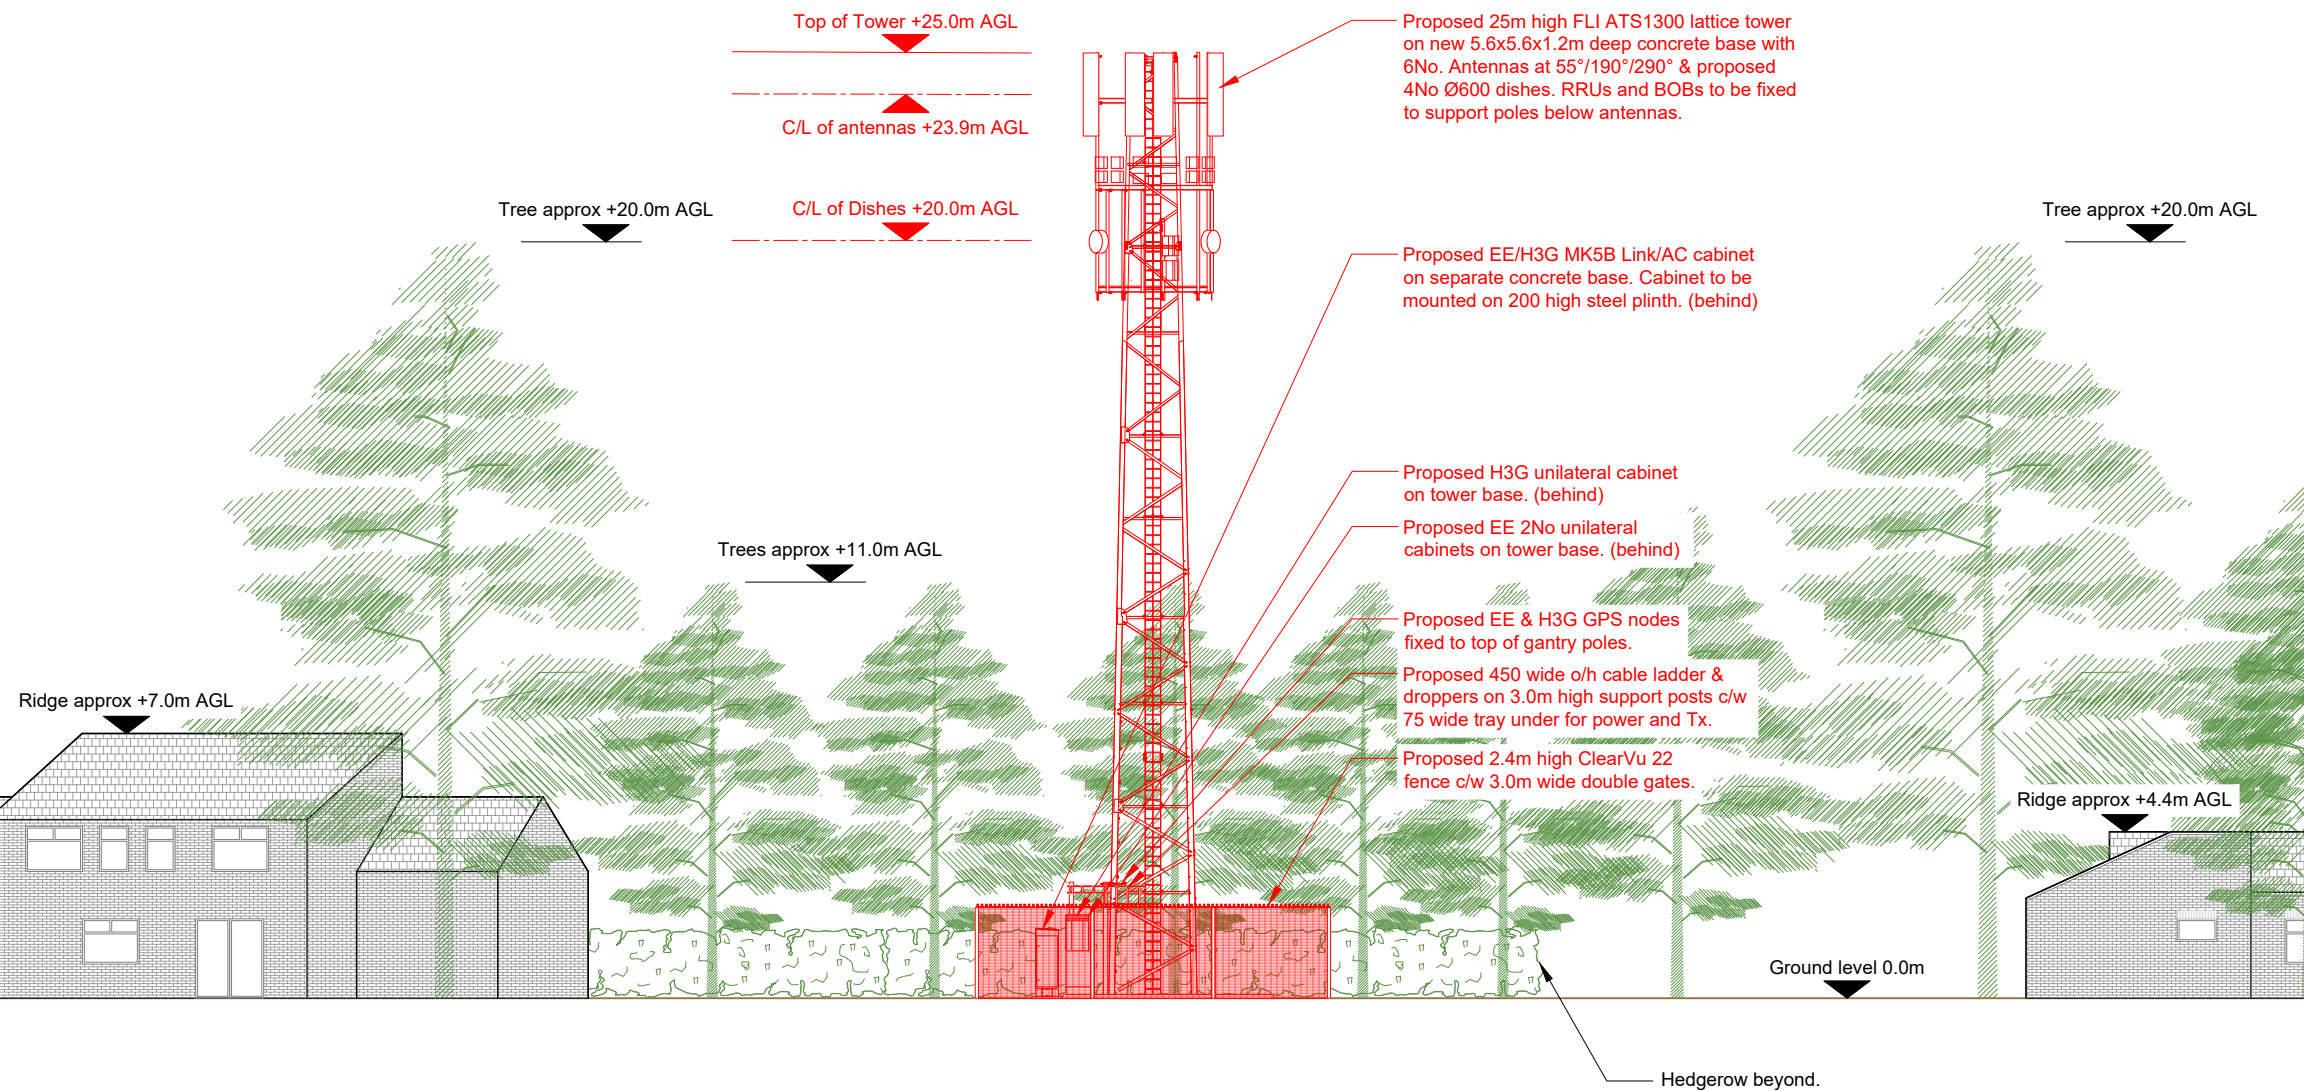

PROPOSED SITE ELEVATION A



- NOTES:
- ALL DIMENSIONS IN MM UNLESS OTHERWISE NOTED.

Master: M001	Project: NTQ	Purpose of Issue: Planning	Issue: A
Date: 02.04.2026	Revision / Upgrade Description: First Issue		
Drawn: J.Rossi			
Checked: G.Jennings			
Approved: G.Jennings			
	Hutchison 3G UK Limited Green Park, 450 Longwater Avenue Reading, RG30 3UR Tel: 01628 765 000 Fax: 01628 765 001 H3G Base Station Information line: 0845 6043000 Available 8am-8pm Monday to Friday		Everything Everywhere One Braham Street London E1 8EE Tel: 020 7358 0000
			
Mobile Broadband Network Limited Sixth Floor, Thames Tower, Station Road, Reading, RG1 1LX			
Design Consultant:			
		WHP Telecoms Castlevue House, Calder Island Way, Wakefield WF2 7AW Tel: 01925 424 100 e-mail: info@whptelecoms.com	
Site Name:			
THINGWALL HALL			
Site ID:			
30003731			
Address:			
THOMAS LANE BROADGREEN LIVERPOOL L14 7NY			
Title:			
250 PROPOSED SITE ELEVATION			
Project:			
NTQ (R)			
Purpose of Issue:			
GENERAL ARRANGEMENT			
EE Cell ID: 10101218	MBNL Cell ID: LPL541	H3G Cell ID: L2198	
File name: LPL541_10101218_L2198_MBNL_NTQ_GAD_A (1)			