


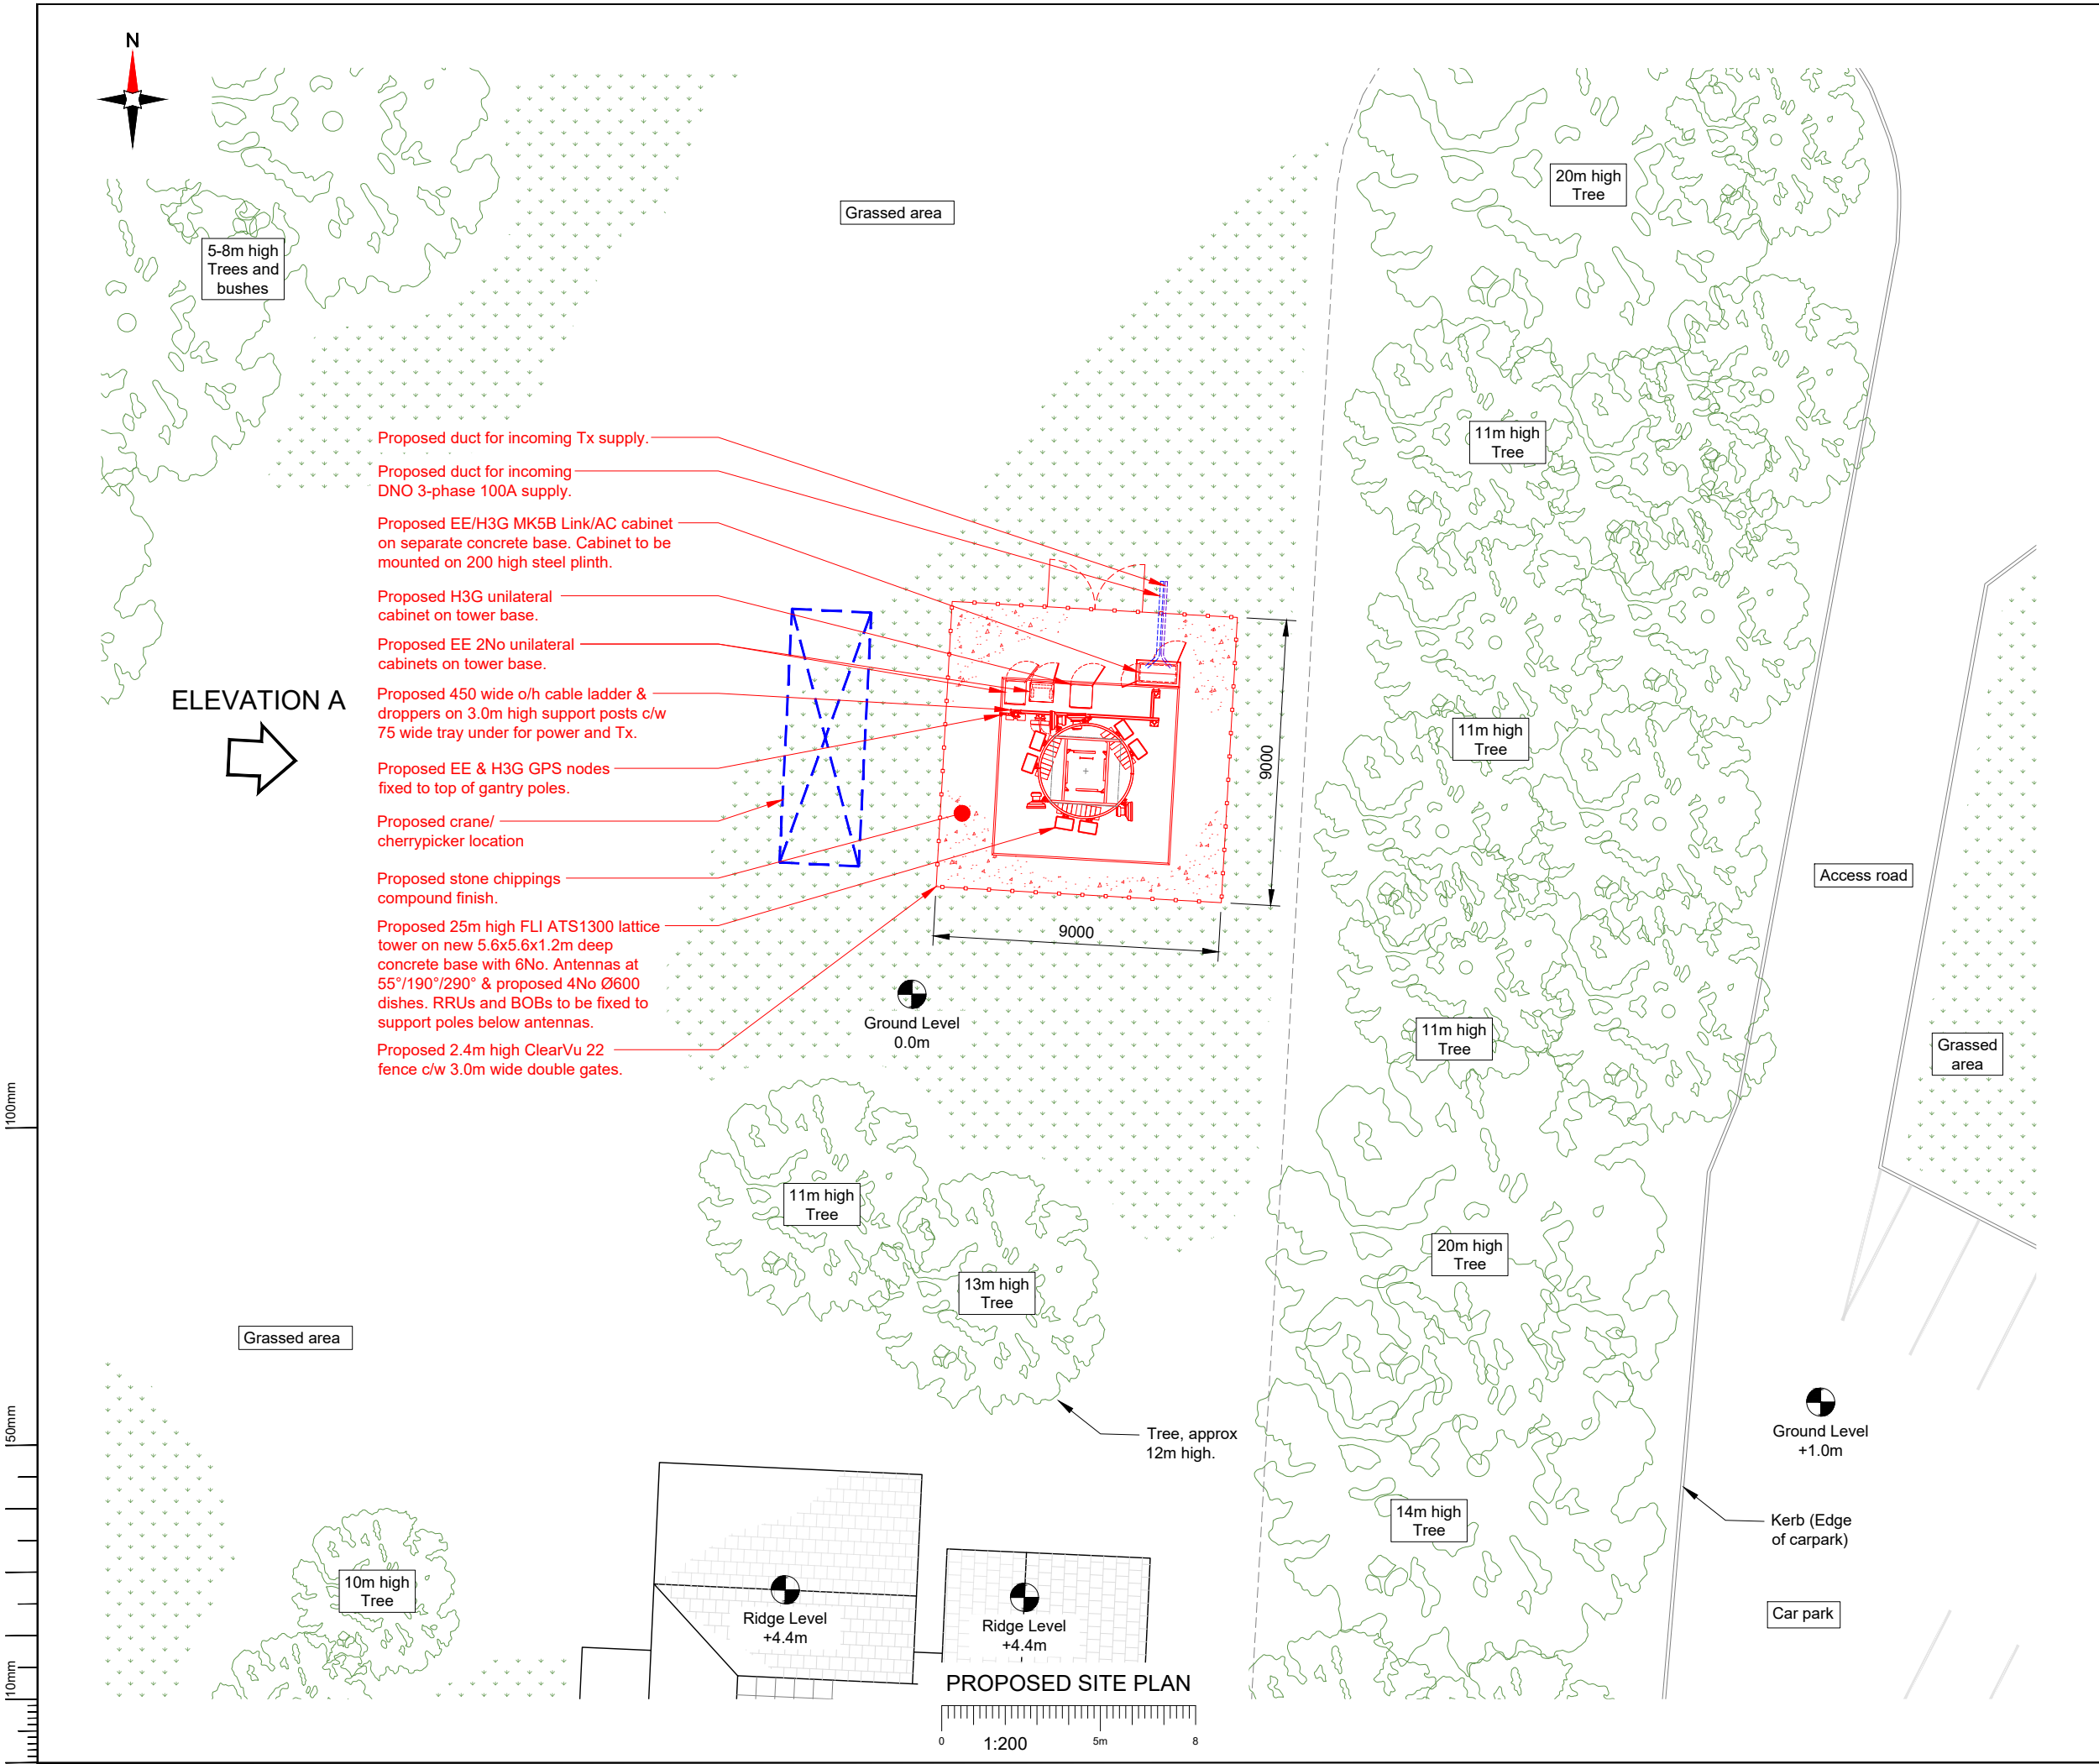

NOTES:

1. ALL DIMENSIONS IN MM UNLESS OTHERWISE NOTED.

Master:	Project:		Purpose of Issue:	Issue:
M001	NTQ		Planning	A
Date:	02.04.2026	Revision / Upgrade Description:		
Drawn:	J.Rossi	First Issue		
Checked:	G.Jennings			
Approved:	G.Jennings			

Hutchison 3G UK Limited
Green Park, 450 Longwater Avenue
Reading, RG30 3UR
Tel: 01628 765 000
Fax: 01628 765 001

H3G Base Station Information line:
0845 6043000
Available 8am-8pm Monday to Friday

Everything Everywhere
One Braham Street
London
E1 8EE

Tel: 020 7356 0000

Mobile Broadband Network Limited
Sixth Floor, Thames Tower, Station Road, Reading, RG1 1LX

Design Consultant:

WHP Telecoms
Castlevue House,
Calder Island Way, Wakefield
WF2 7AW

Tel: 01925 424 100
e-mail: info@whptelecoms.com

Site Name:

THINGWALL HALL

Site ID:

30003731

Address:

THOMAS LANE
BROADGREEN
LIVERPOOL
L14 7NY

Title:

150 PROPOSED SITE PLAN

Project:

NTQ (R)

Purpose of Issue:

GENERAL ARRANGEMENT

EE Cell ID:	MBNL Cell ID:	H3G Cell ID:
10101218	LPL541	L2198

File name:

LPL541_10101218_L2198_MBNL_NTQ_GAD_A (1)