


DO NOT SCALE
REPORT ALL ERRORS AND OMISSIONS
DIMENSIONS TO BE CHECKED ON SITE

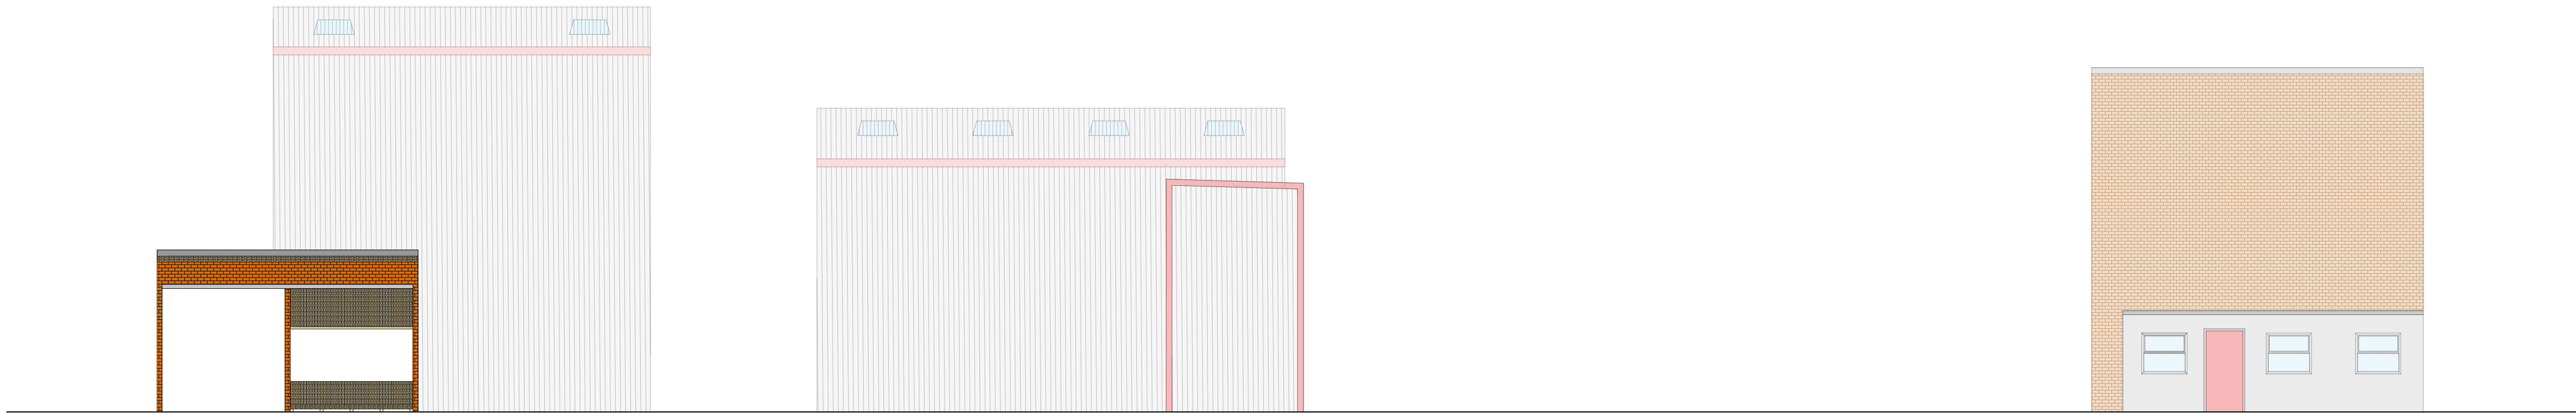


Existing Front Elevation



Proposed pedestrian door
Proposed roller shutter door
Proposed pipe bridge structure
Proposed equipment

Proposed Front Elevation

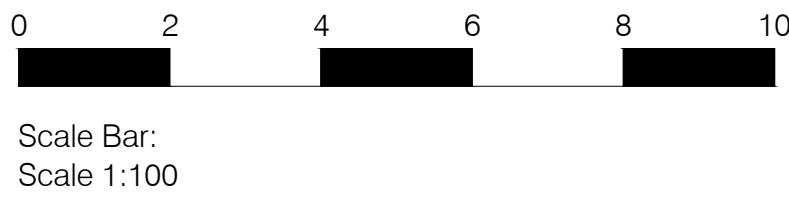

No.	Revision/Issue	Chkd	Date

Client

AC Group Projects

Project Name and Address

Surface Transforms - CV15
Image Business Park
Aconfield Road
Knowsley Industrial Estate
L33 7UF

Title

Existing & Proposed Elevations

Construction Consultants
Facilities Management
Consulting Engineers
CDM Consultants



Head Office: Suite 5C, Stanley Grange Business Village,
Ormskirk Road, Knowsley Village, Merseyside, L34 4AR
Tel: +44 (0) 1744 621 660
Web Site: www.acr.org.uk

Drawn: FJW
Checked: MJF

Date: May. 2025
Scale: 1:100
Dwg Size: A1

Drawing No.
4529 / P / 202 rev. 0

Status
FOR PLANNING APPROVAL

ACRA/ISO/P01
Issue 7 Template issued 12/03/13