




DO NOT SCALE  
REPORT ALL ERRORS AND OMISSIONS  
DIMENSIONS TO BE CHECKED ON SITE

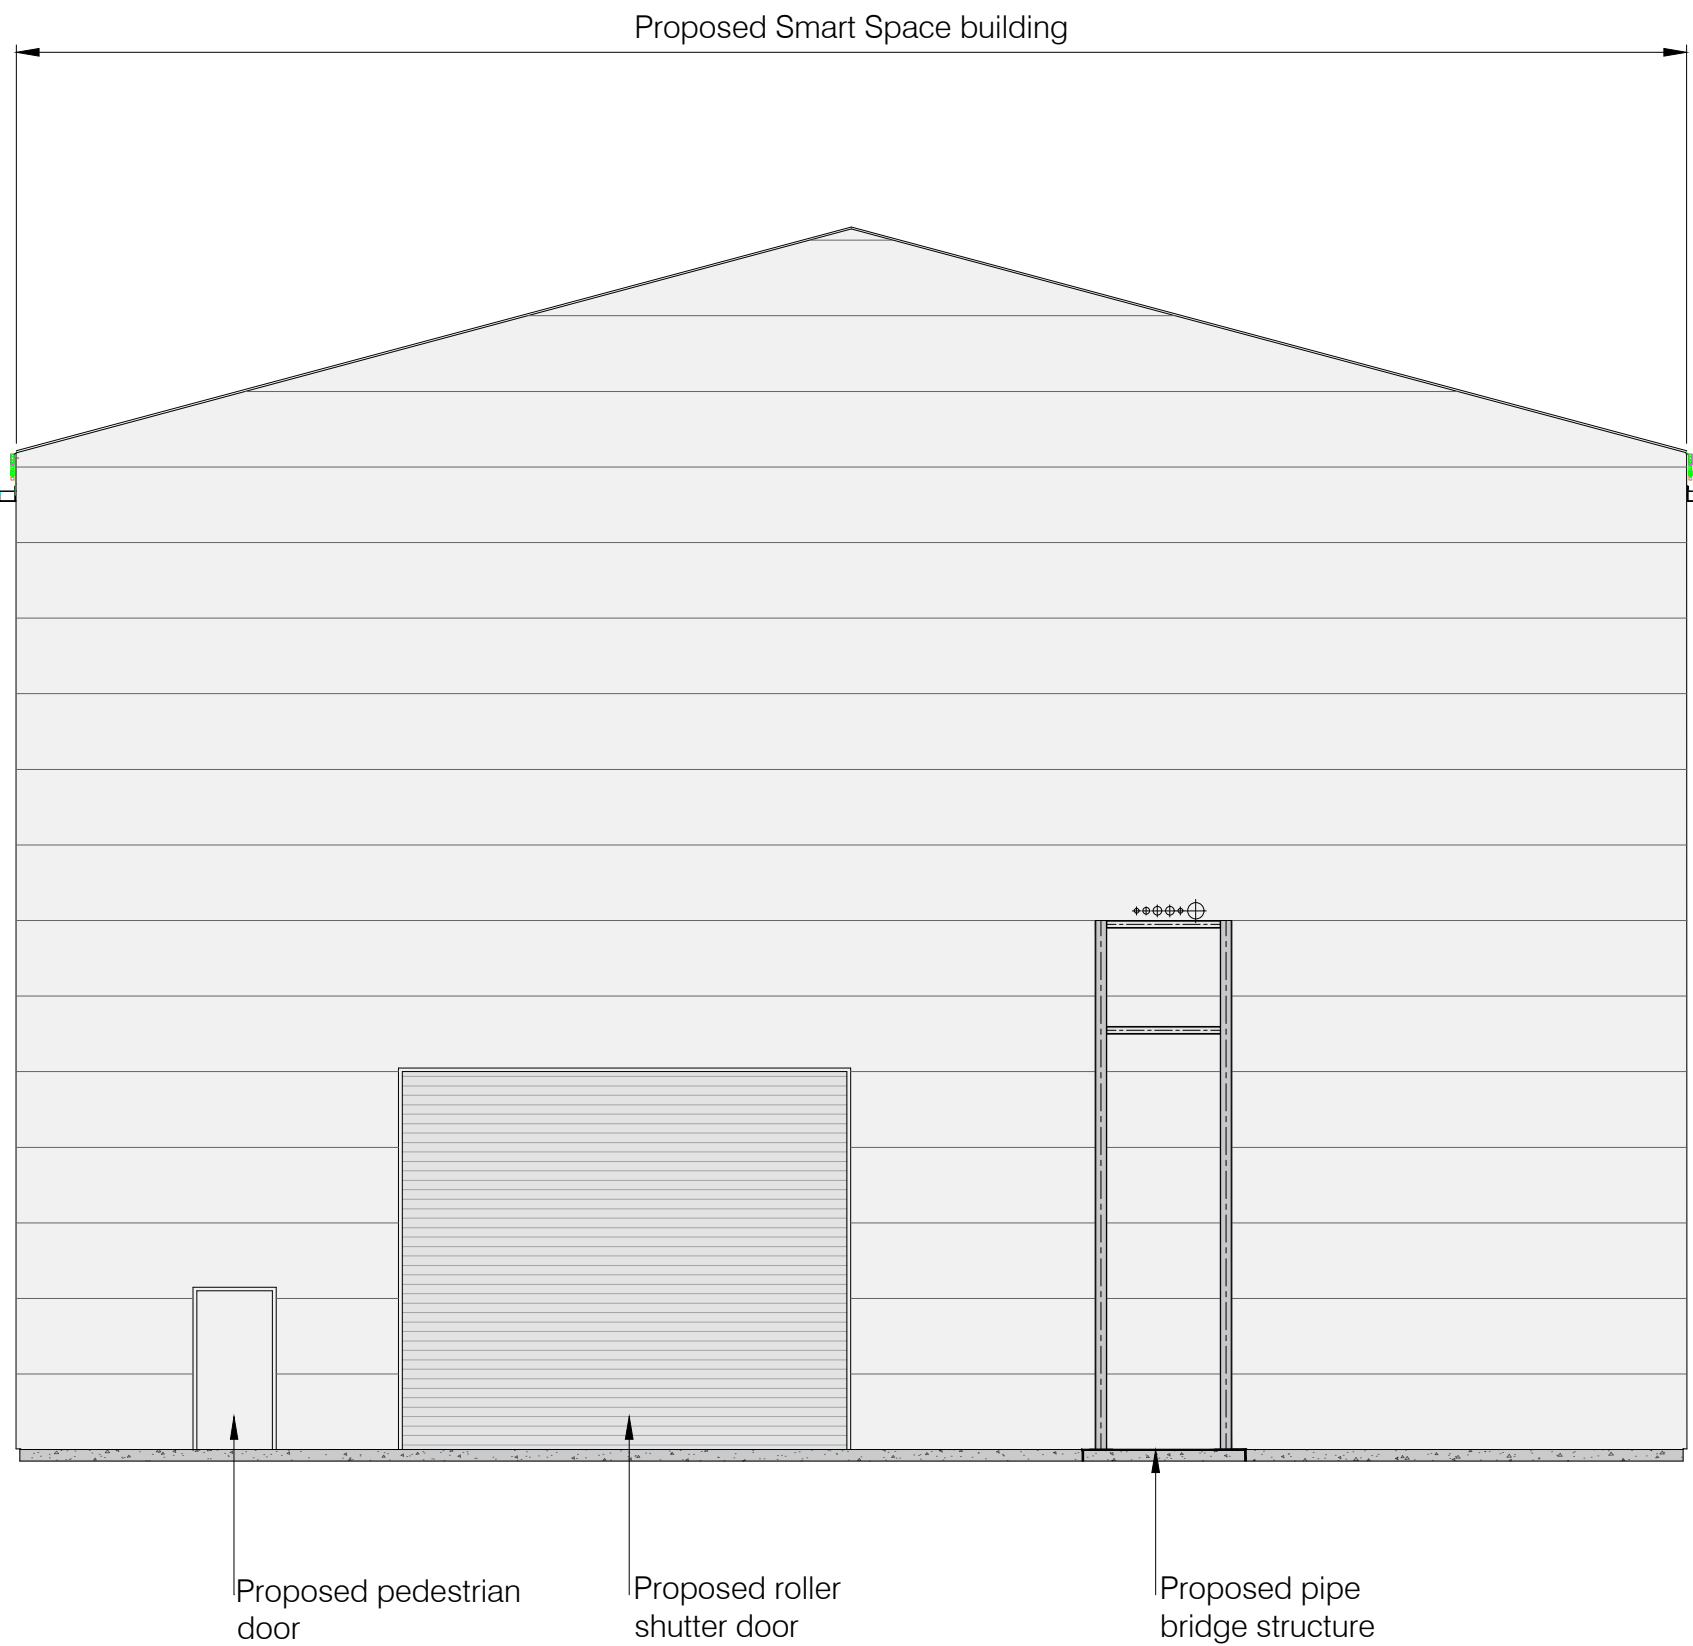


North Elevation

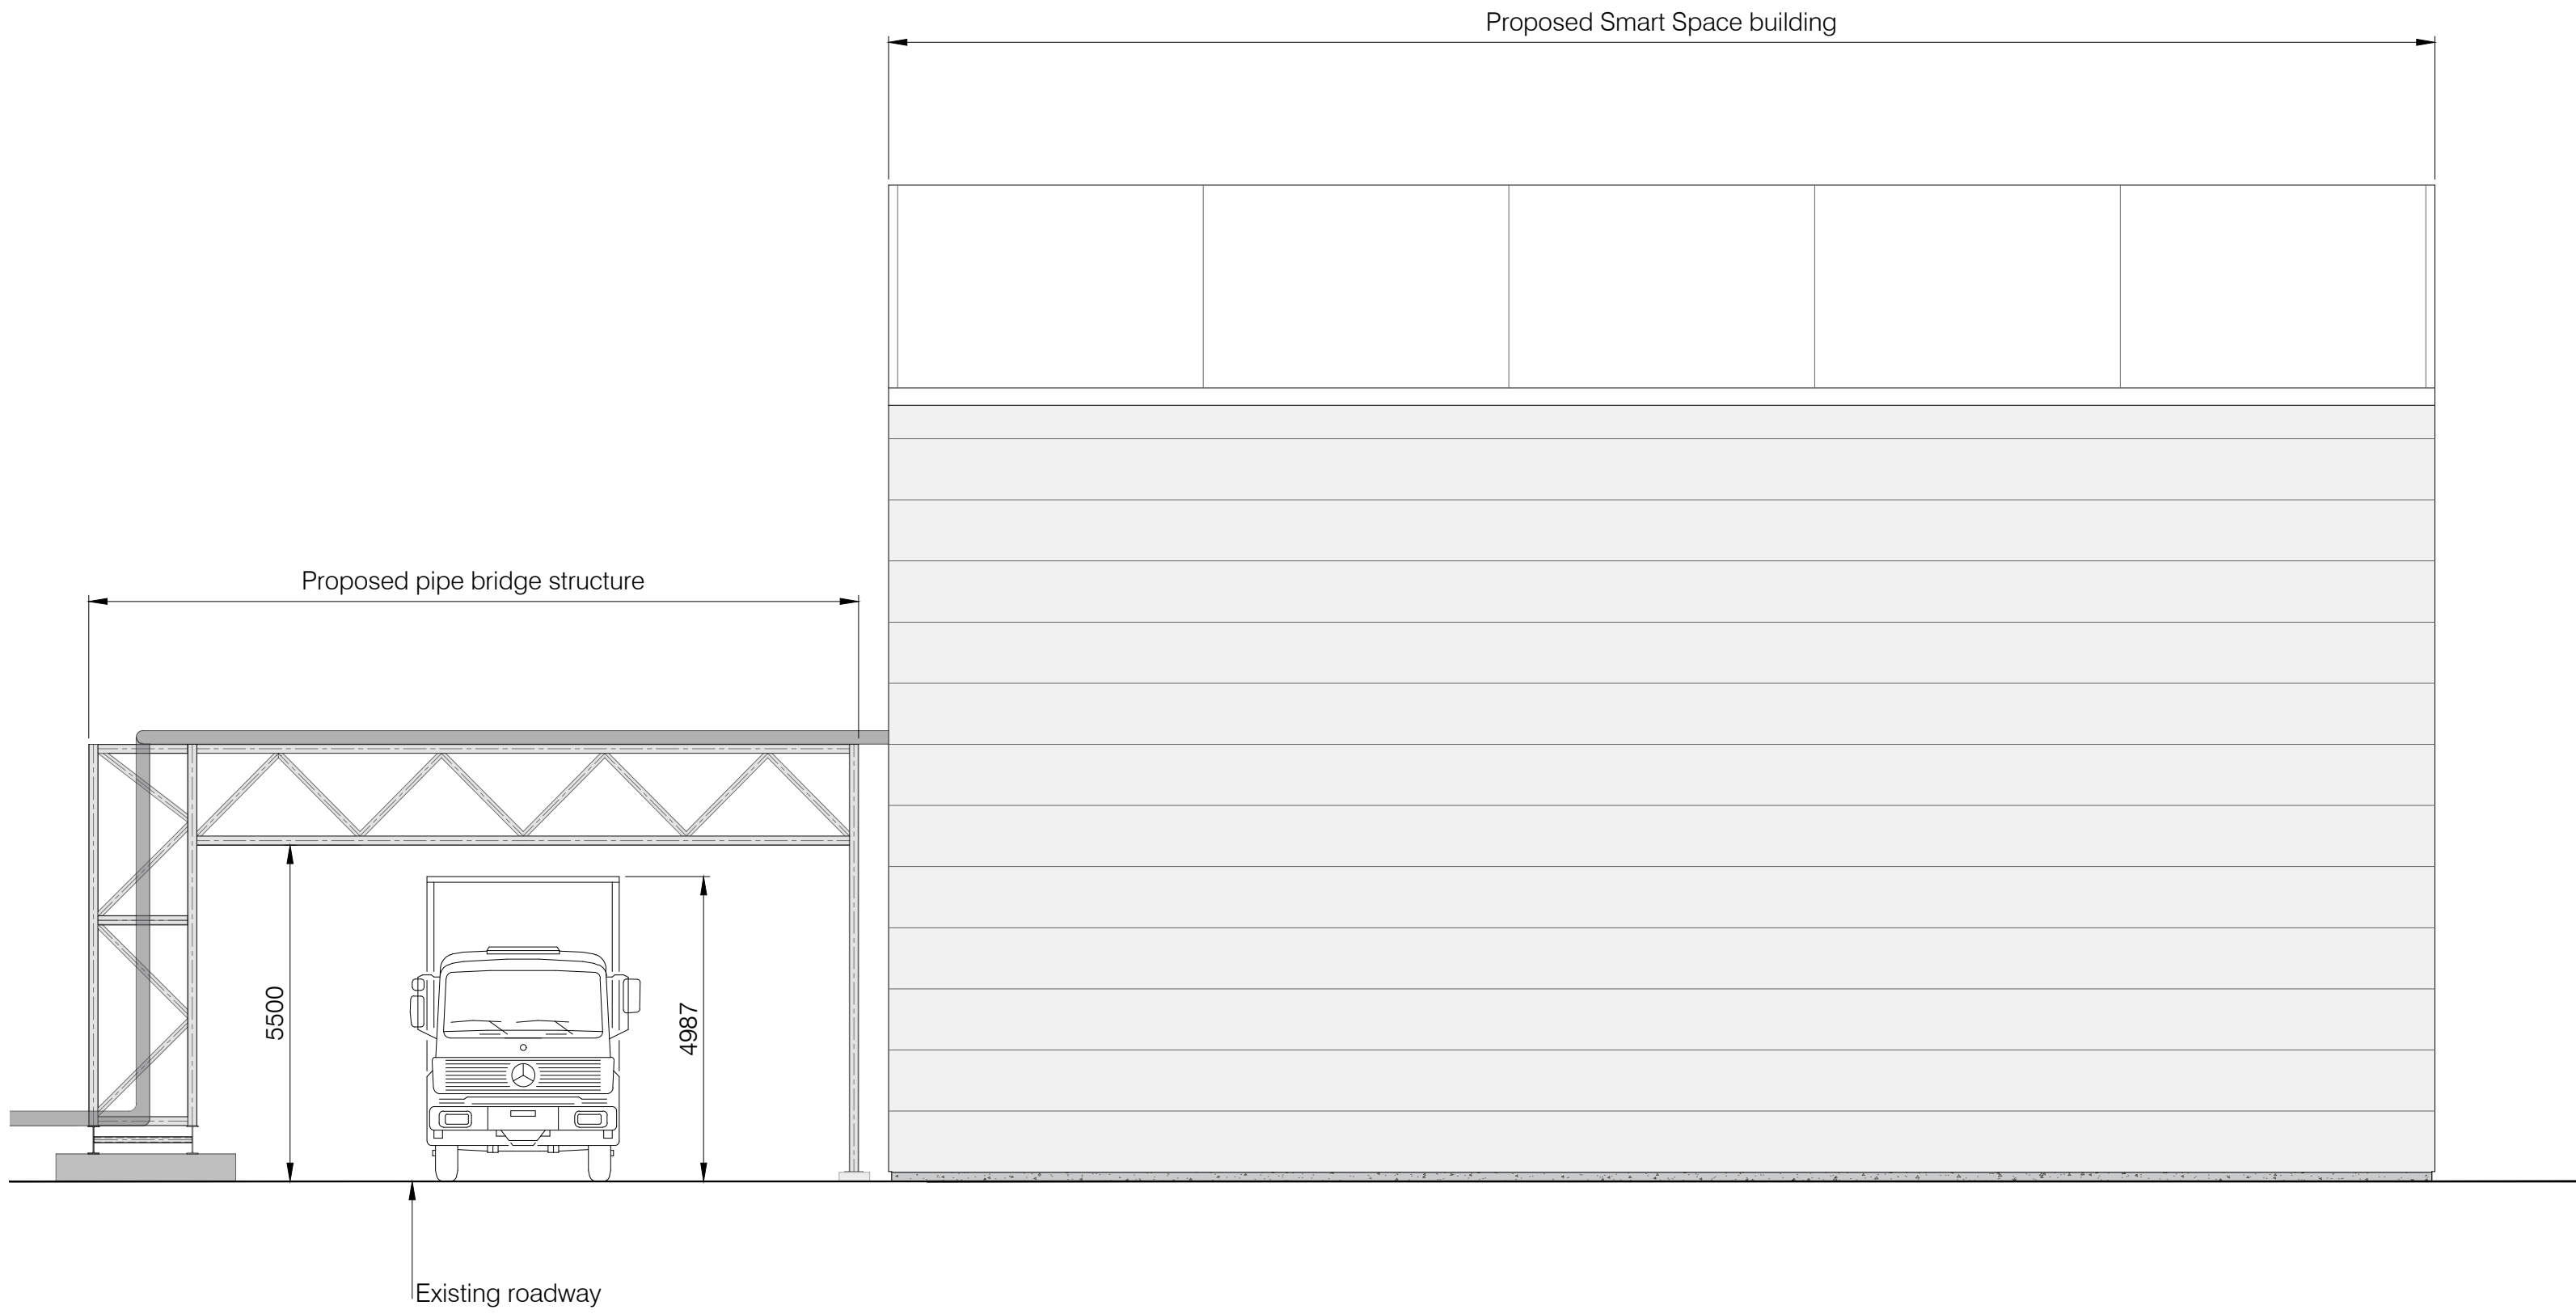

East Elevation

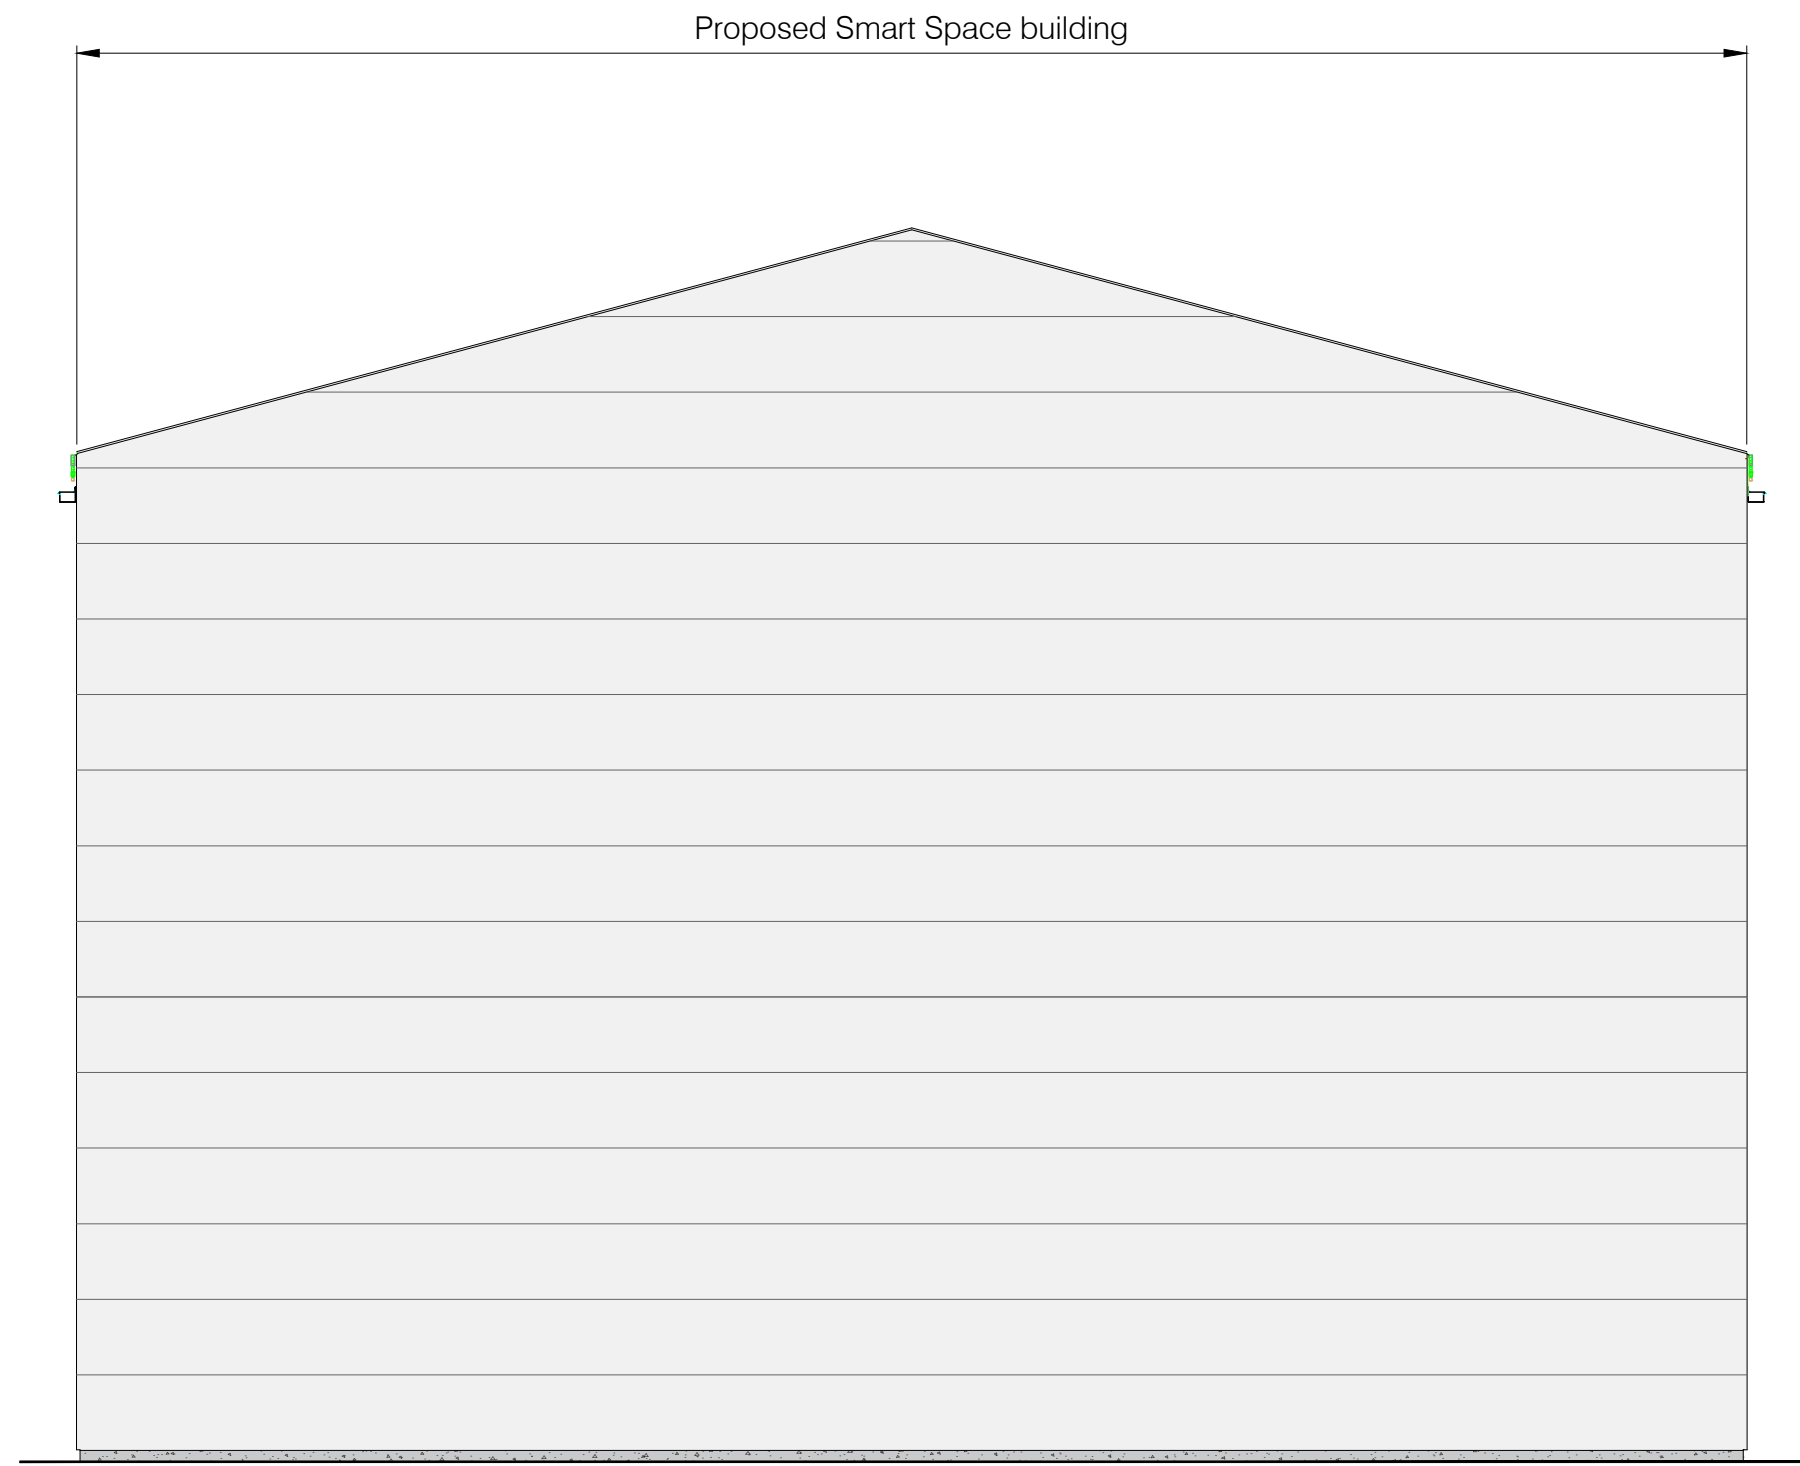

South Elevation

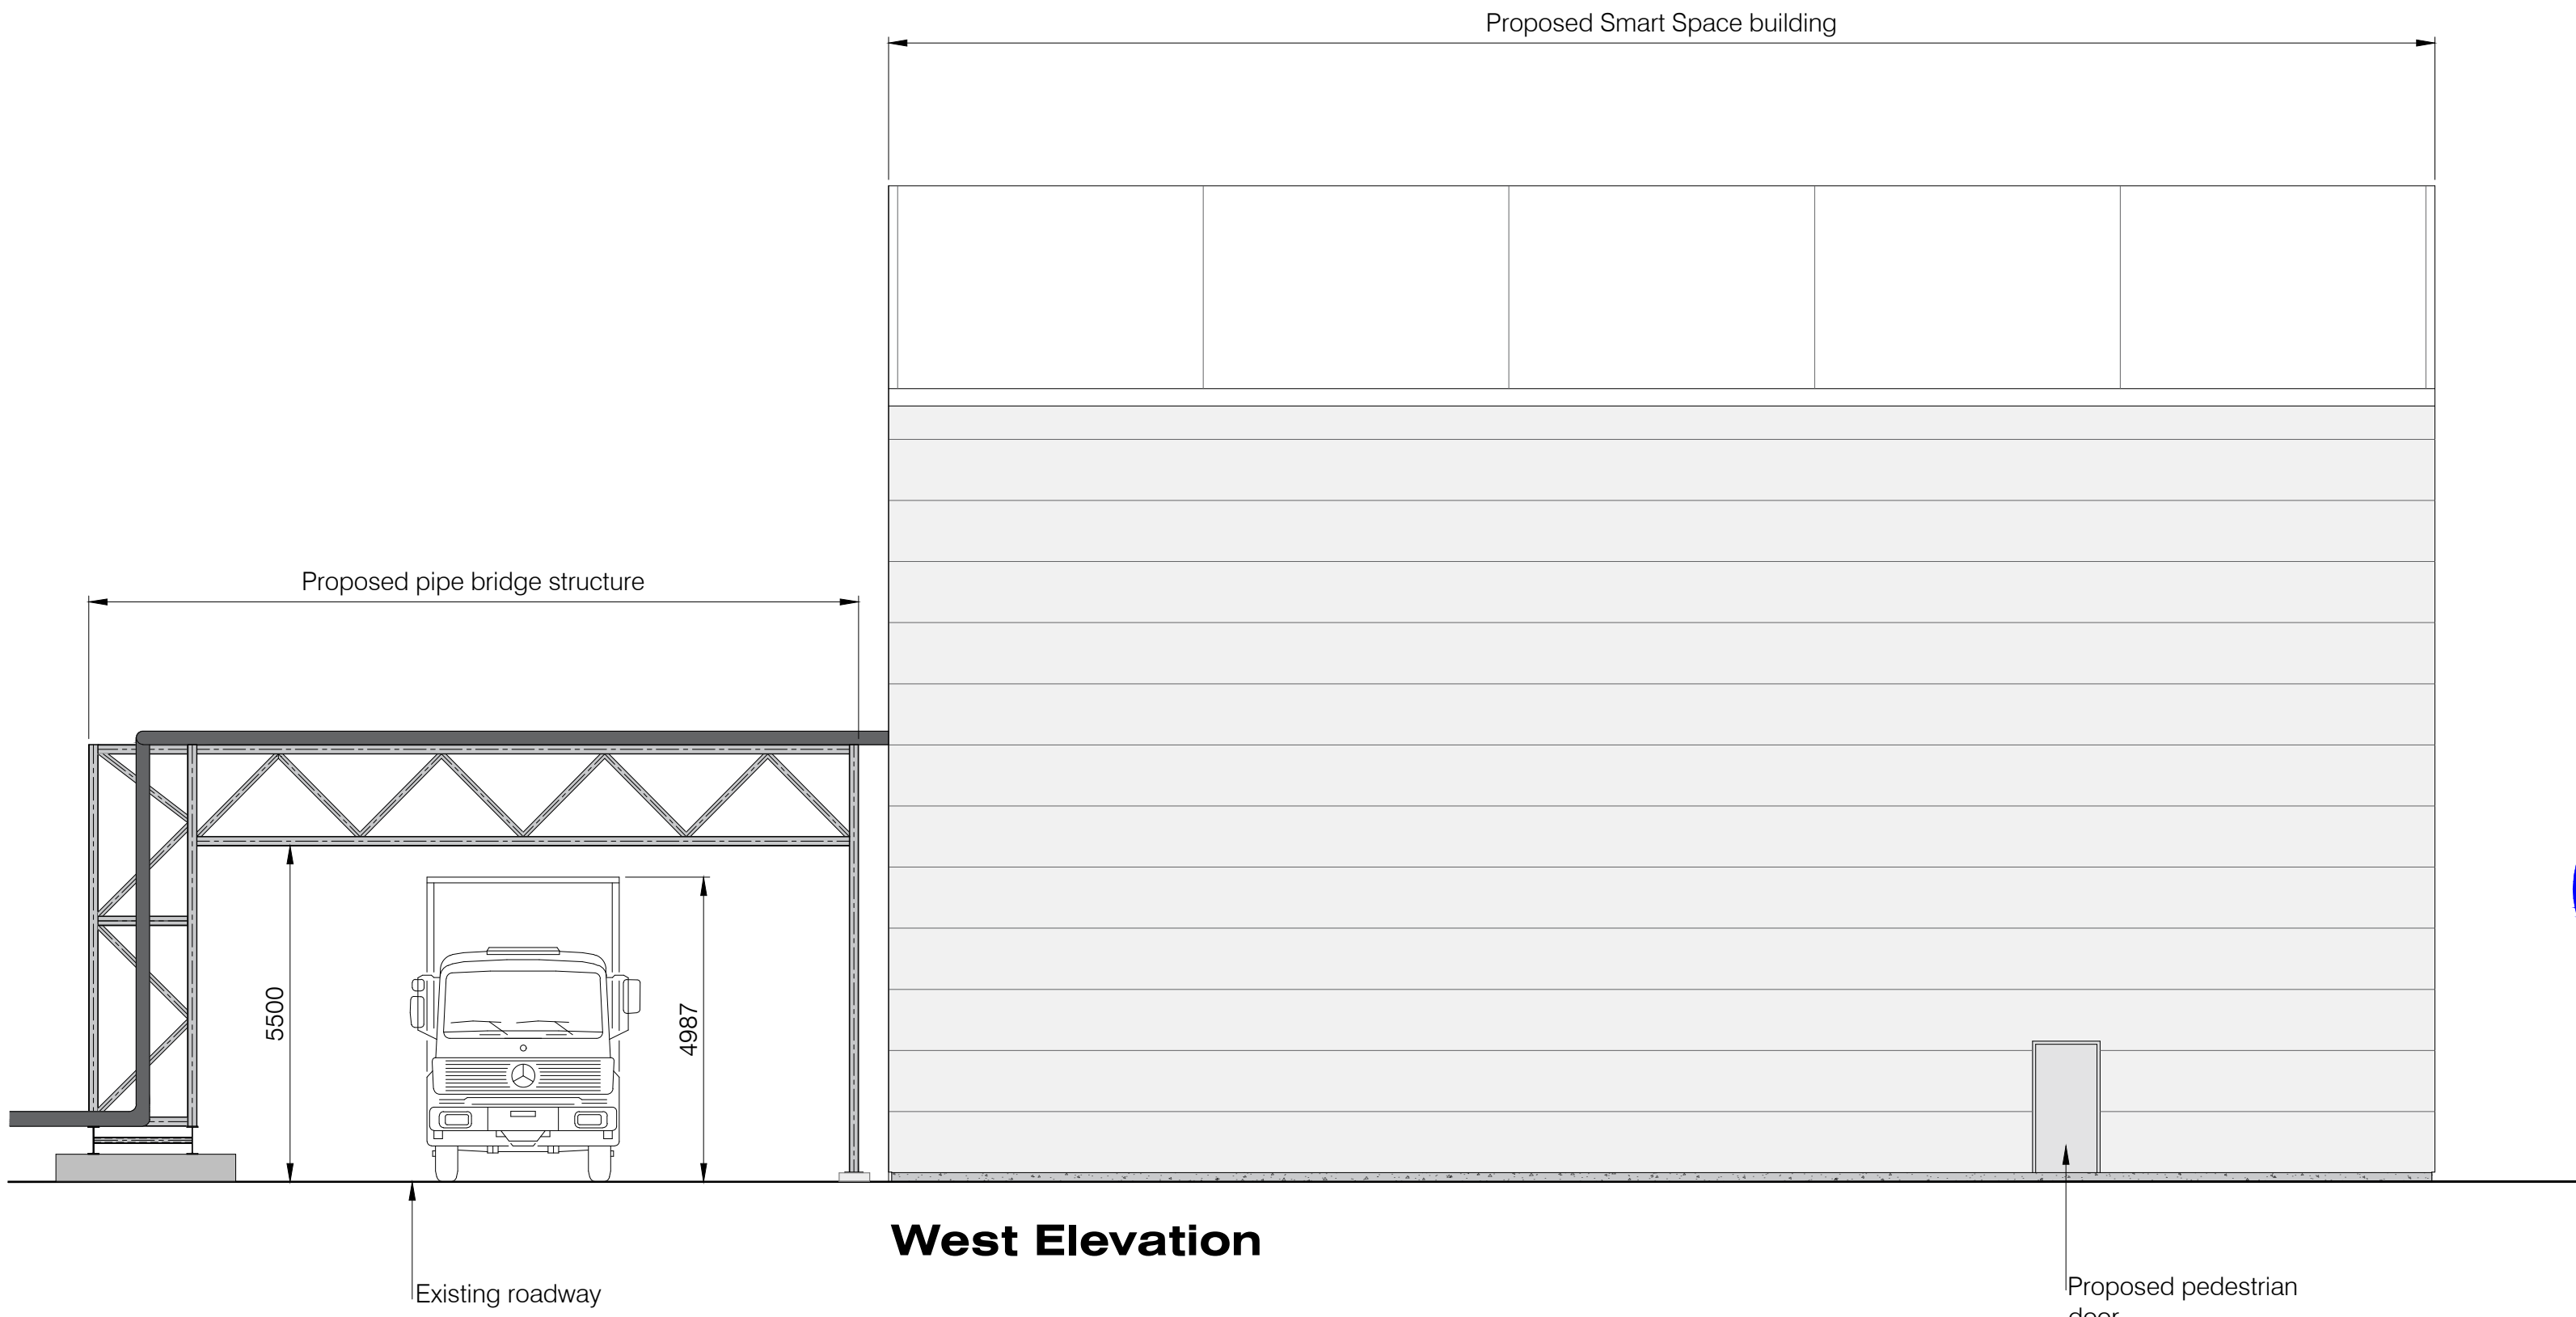

West Elevation



Scale Bar:  
Scale 1:100

| No. | Revision/Issue | Chkd | Date |
|-----|----------------|------|------|
|-----|----------------|------|------|

Client

AC Group Projects

Project Name and Address

Surface Transforms - CV15  
Image Business Park  
Acornfield Road  
Knowsley Industrial Estate  
L33 7UF

Title

Proposed Smart Space  
Building Elevations

Construction Consultants  
Facilities Management

Consulting Engineers  
CDM Consultants



Head Office: Suite 5C, Stanley Grange Business Village,  
Ormskirk Road, Knowsley Village, Merseyside, L34 4AR  
Tel: +44 (0) 1744 621 669  
Web Site: www.acr.org.uk

|       |    |         |     |
|-------|----|---------|-----|
| Drawn | GK | Checked | FJW |
|-------|----|---------|-----|

|      |           |       |       |           |    |
|------|-----------|-------|-------|-----------|----|
| Date | May. 2025 | Scale | 1:100 | Drp. Size | A1 |
|------|-----------|-------|-------|-----------|----|

|             |                       |
|-------------|-----------------------|
| Drawing No. | 4529 / P / 203 rev. 0 |
|-------------|-----------------------|

Status  
FOR PLANNING APPROVAL