



Proposed Single Storey Rear Extension at
22 Frederick Lunt Avenue, Knowsley, Prescot, L34 0HF,
For Mr Alex Rhodes and Miss Lyndsey Holland.

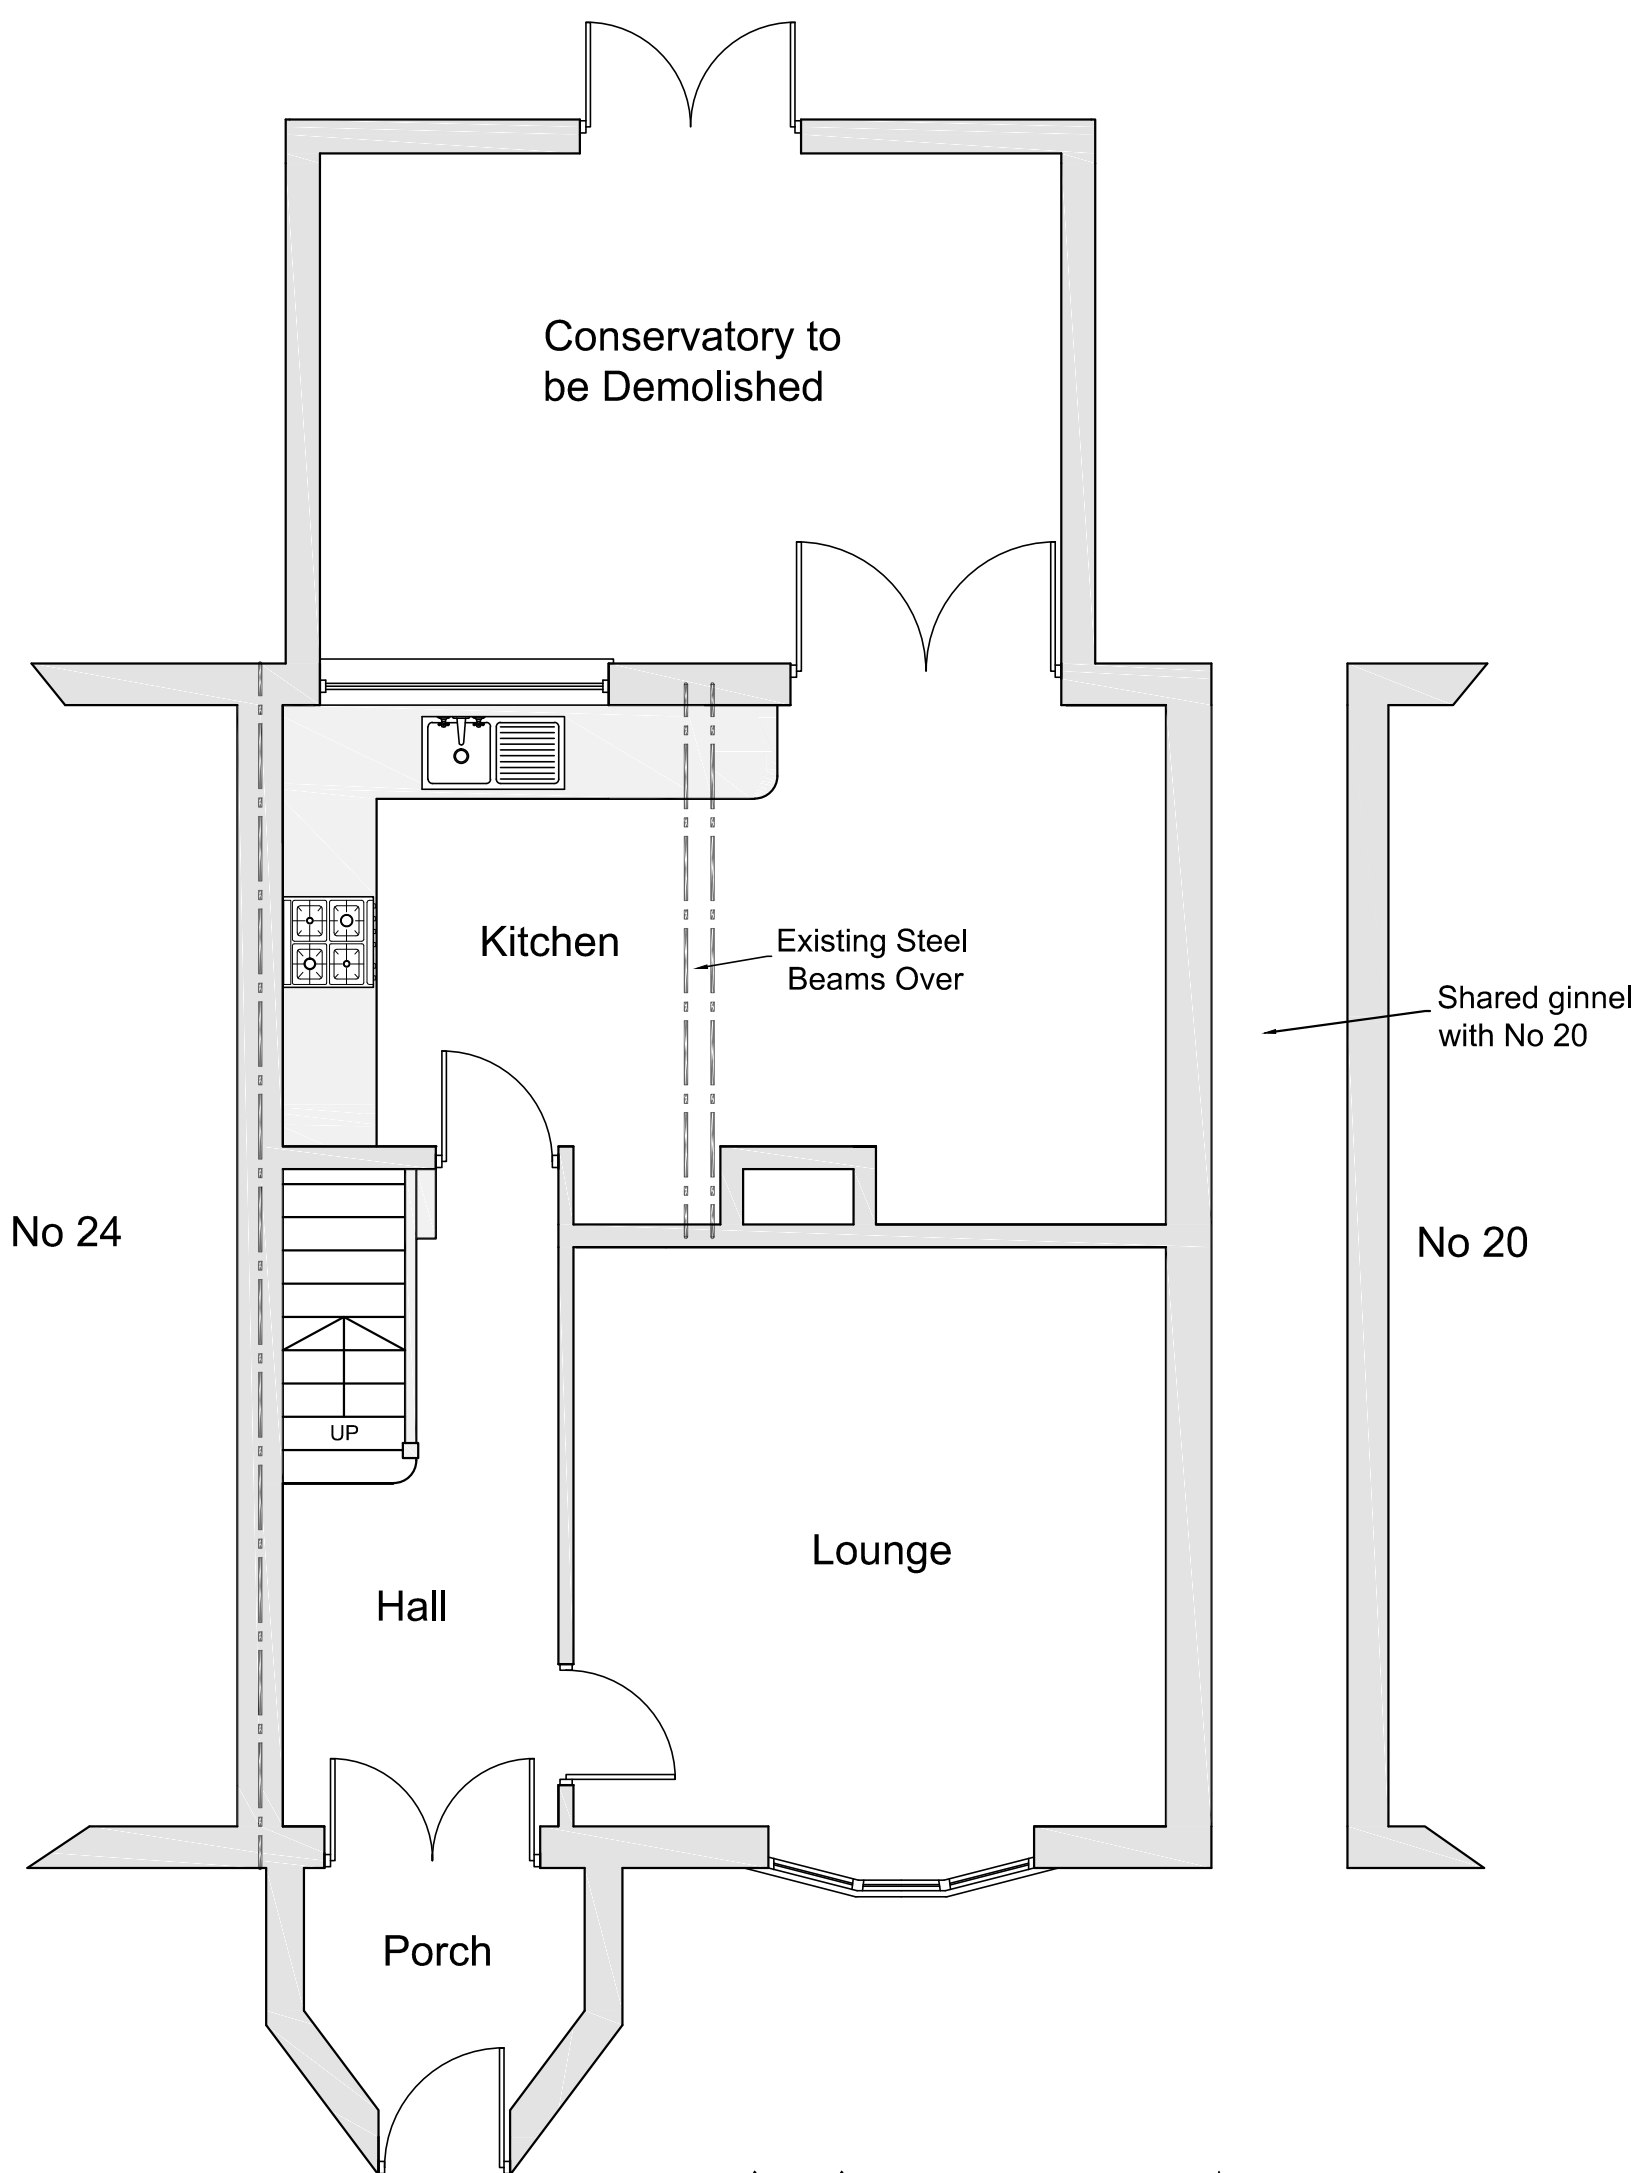

Existing Ground Floor Plan

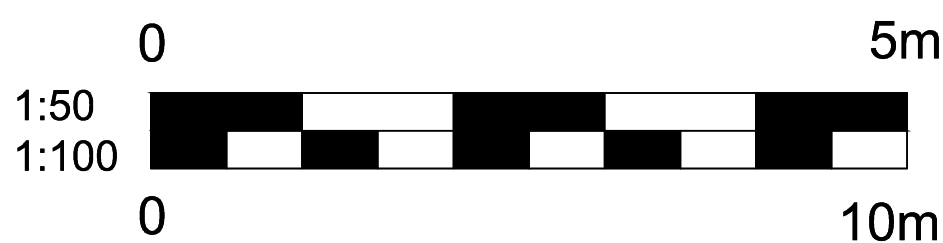

Scale: 1:50
Date: May 2025