


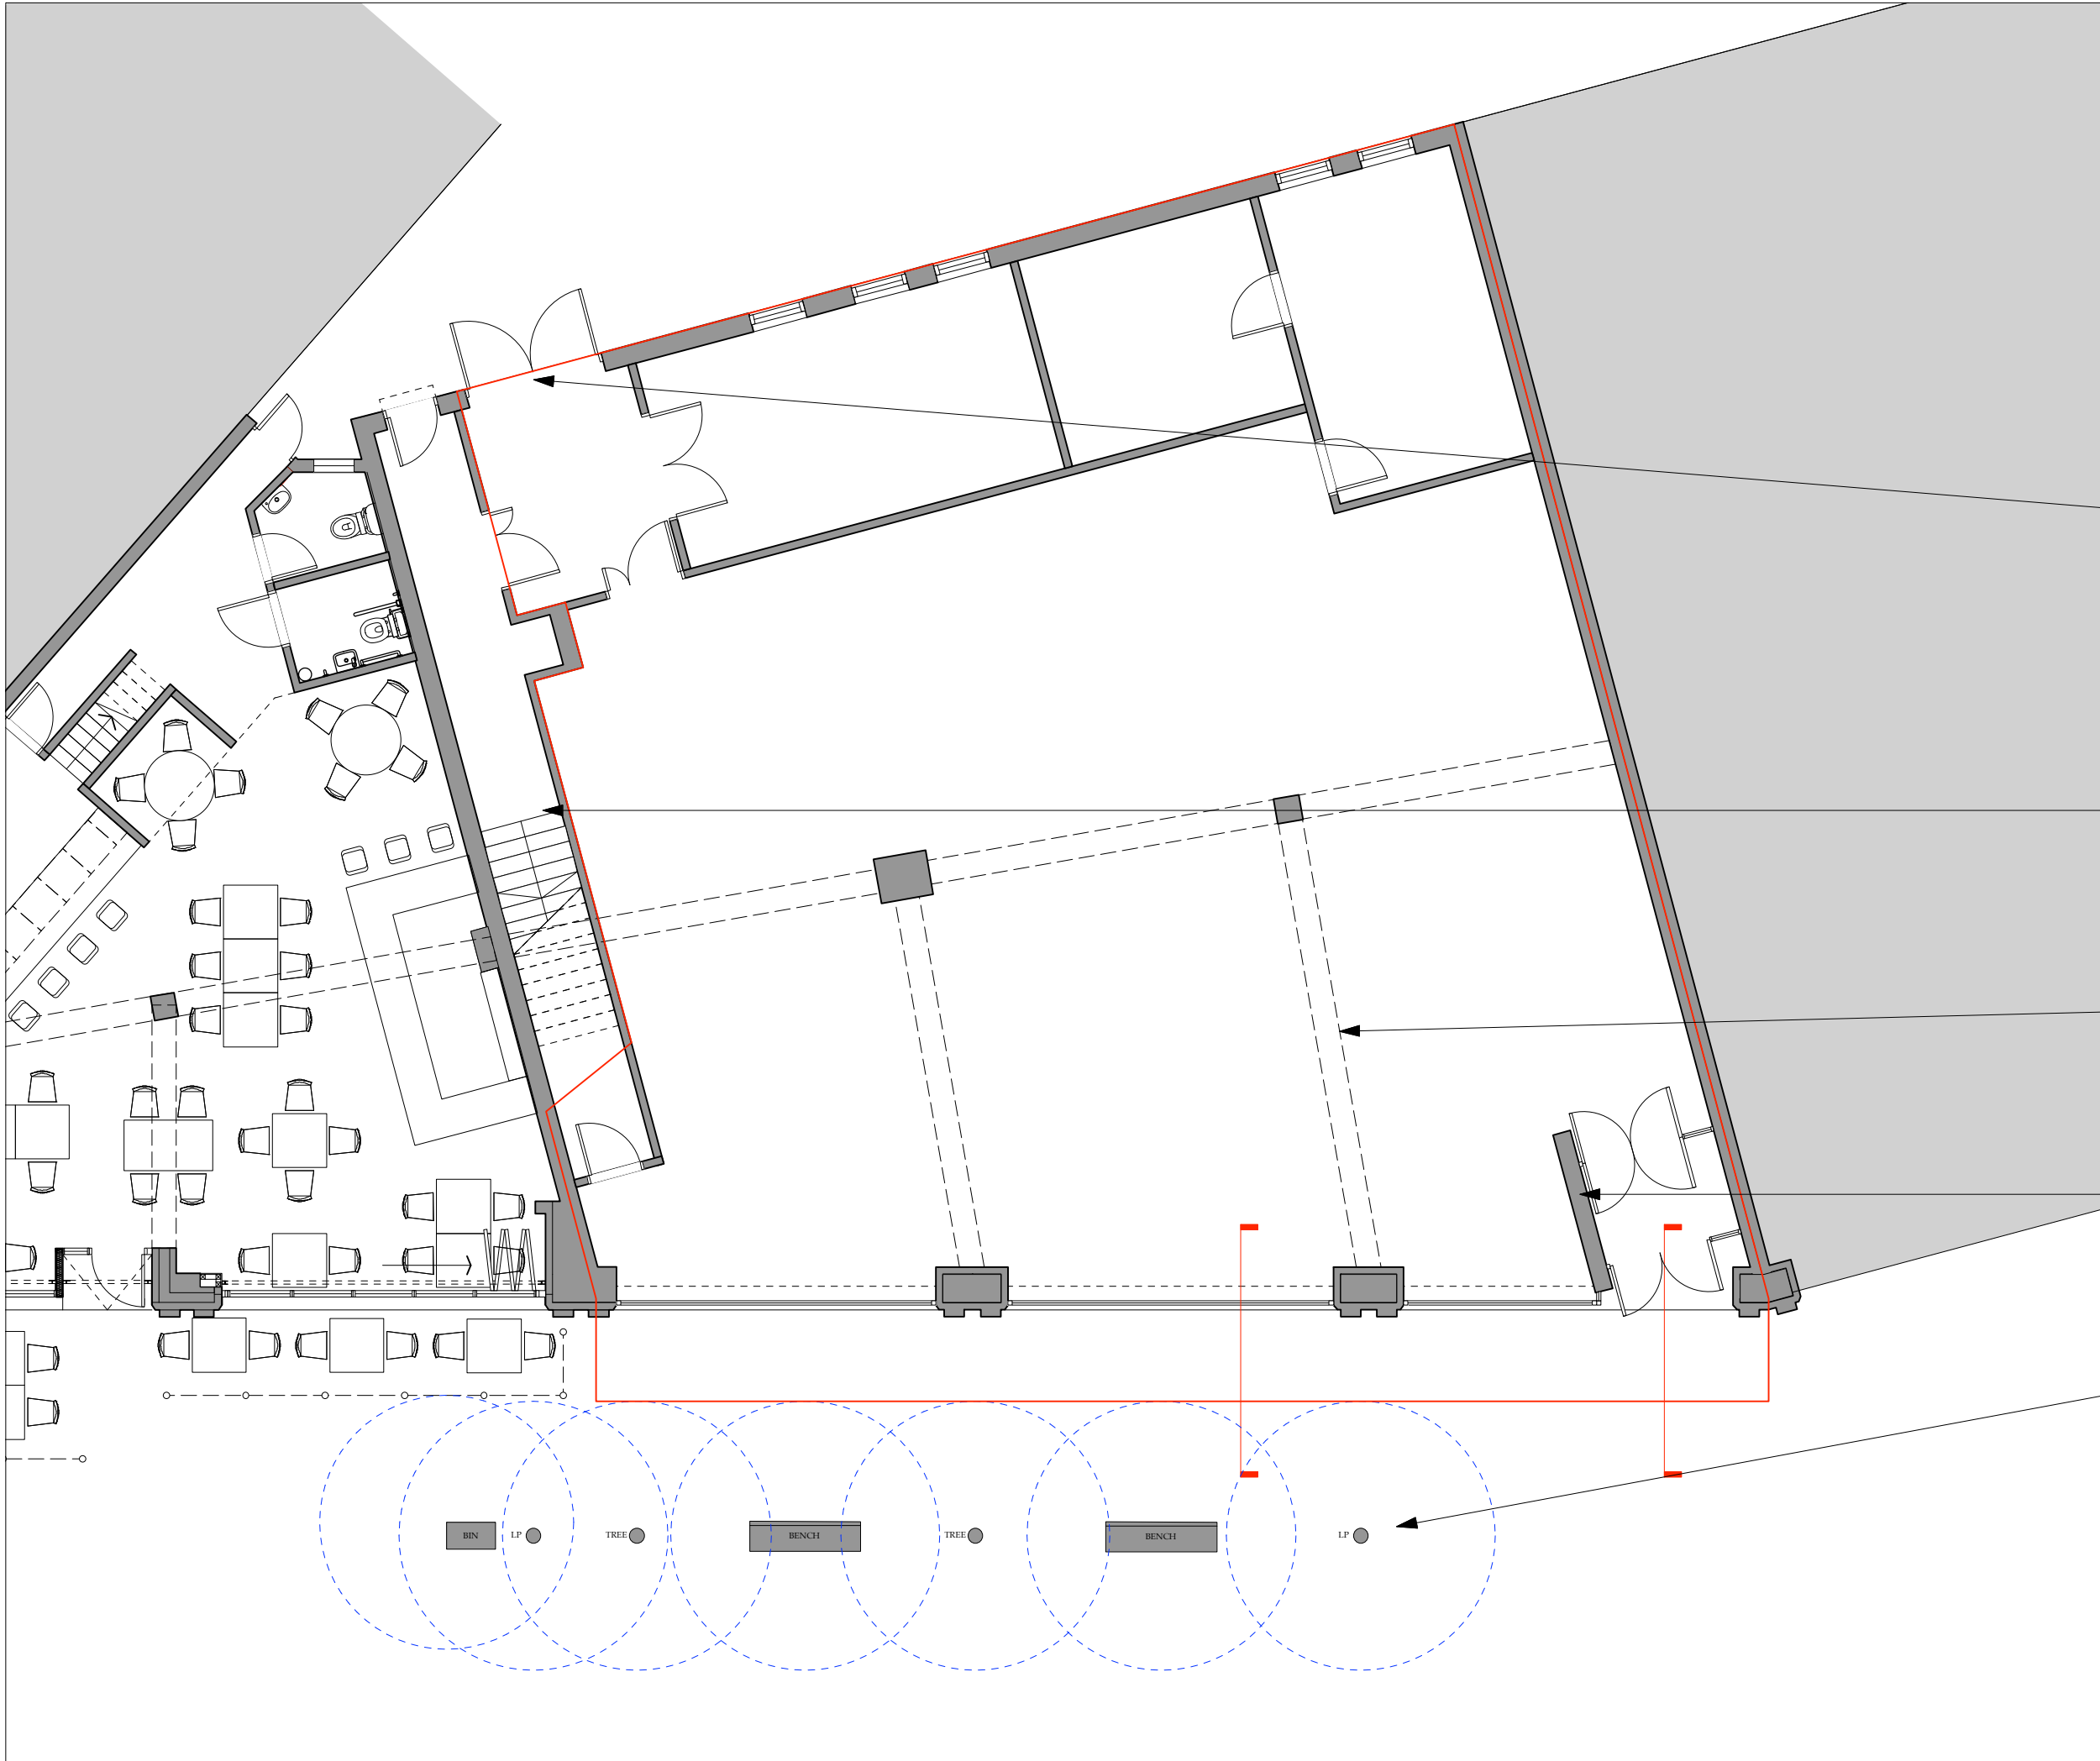

BRIGHTHOUSE UNIT, HUYTON No. 471

ARCHITECTURAL EMPORIUM Ltd
EMAIL: mail@architectural-emporium.co.uk
WEB: www.architectural-emporium.co.uk
ADDRESS: 13 Hope St, Liverpool, L1 9BQ
PHONE: +44 (0)151 363 0000

0 1 2 5 1:100



- North Point



- Application Site Boundary

Rear access for fire escape, delivery & refuse access.

Entrance and staircase to vacant unit above, unit outside of scope of application.

Line of structure above shown dashed.

Existing wall in c.280mm deep blockwork construction to be retained. Entrance configuration to be retained.

Existing street furniture shown.

Rev * (First Issue): 23.06.21
Planning Issue

FOR: PLANNING
CHECKED BY: LC | DRAWN BY: MS

SCALE: 1:100/200

PAPER SIZE: A3

JOB: BRIGHTHOUSE UNIT, HUYTON - No.471

0.101_Rev*

FIRST ISSUE: 23.06.21

EXISTING GROUND FLOOR PLAN