



GROUND FLOOR (as existing)

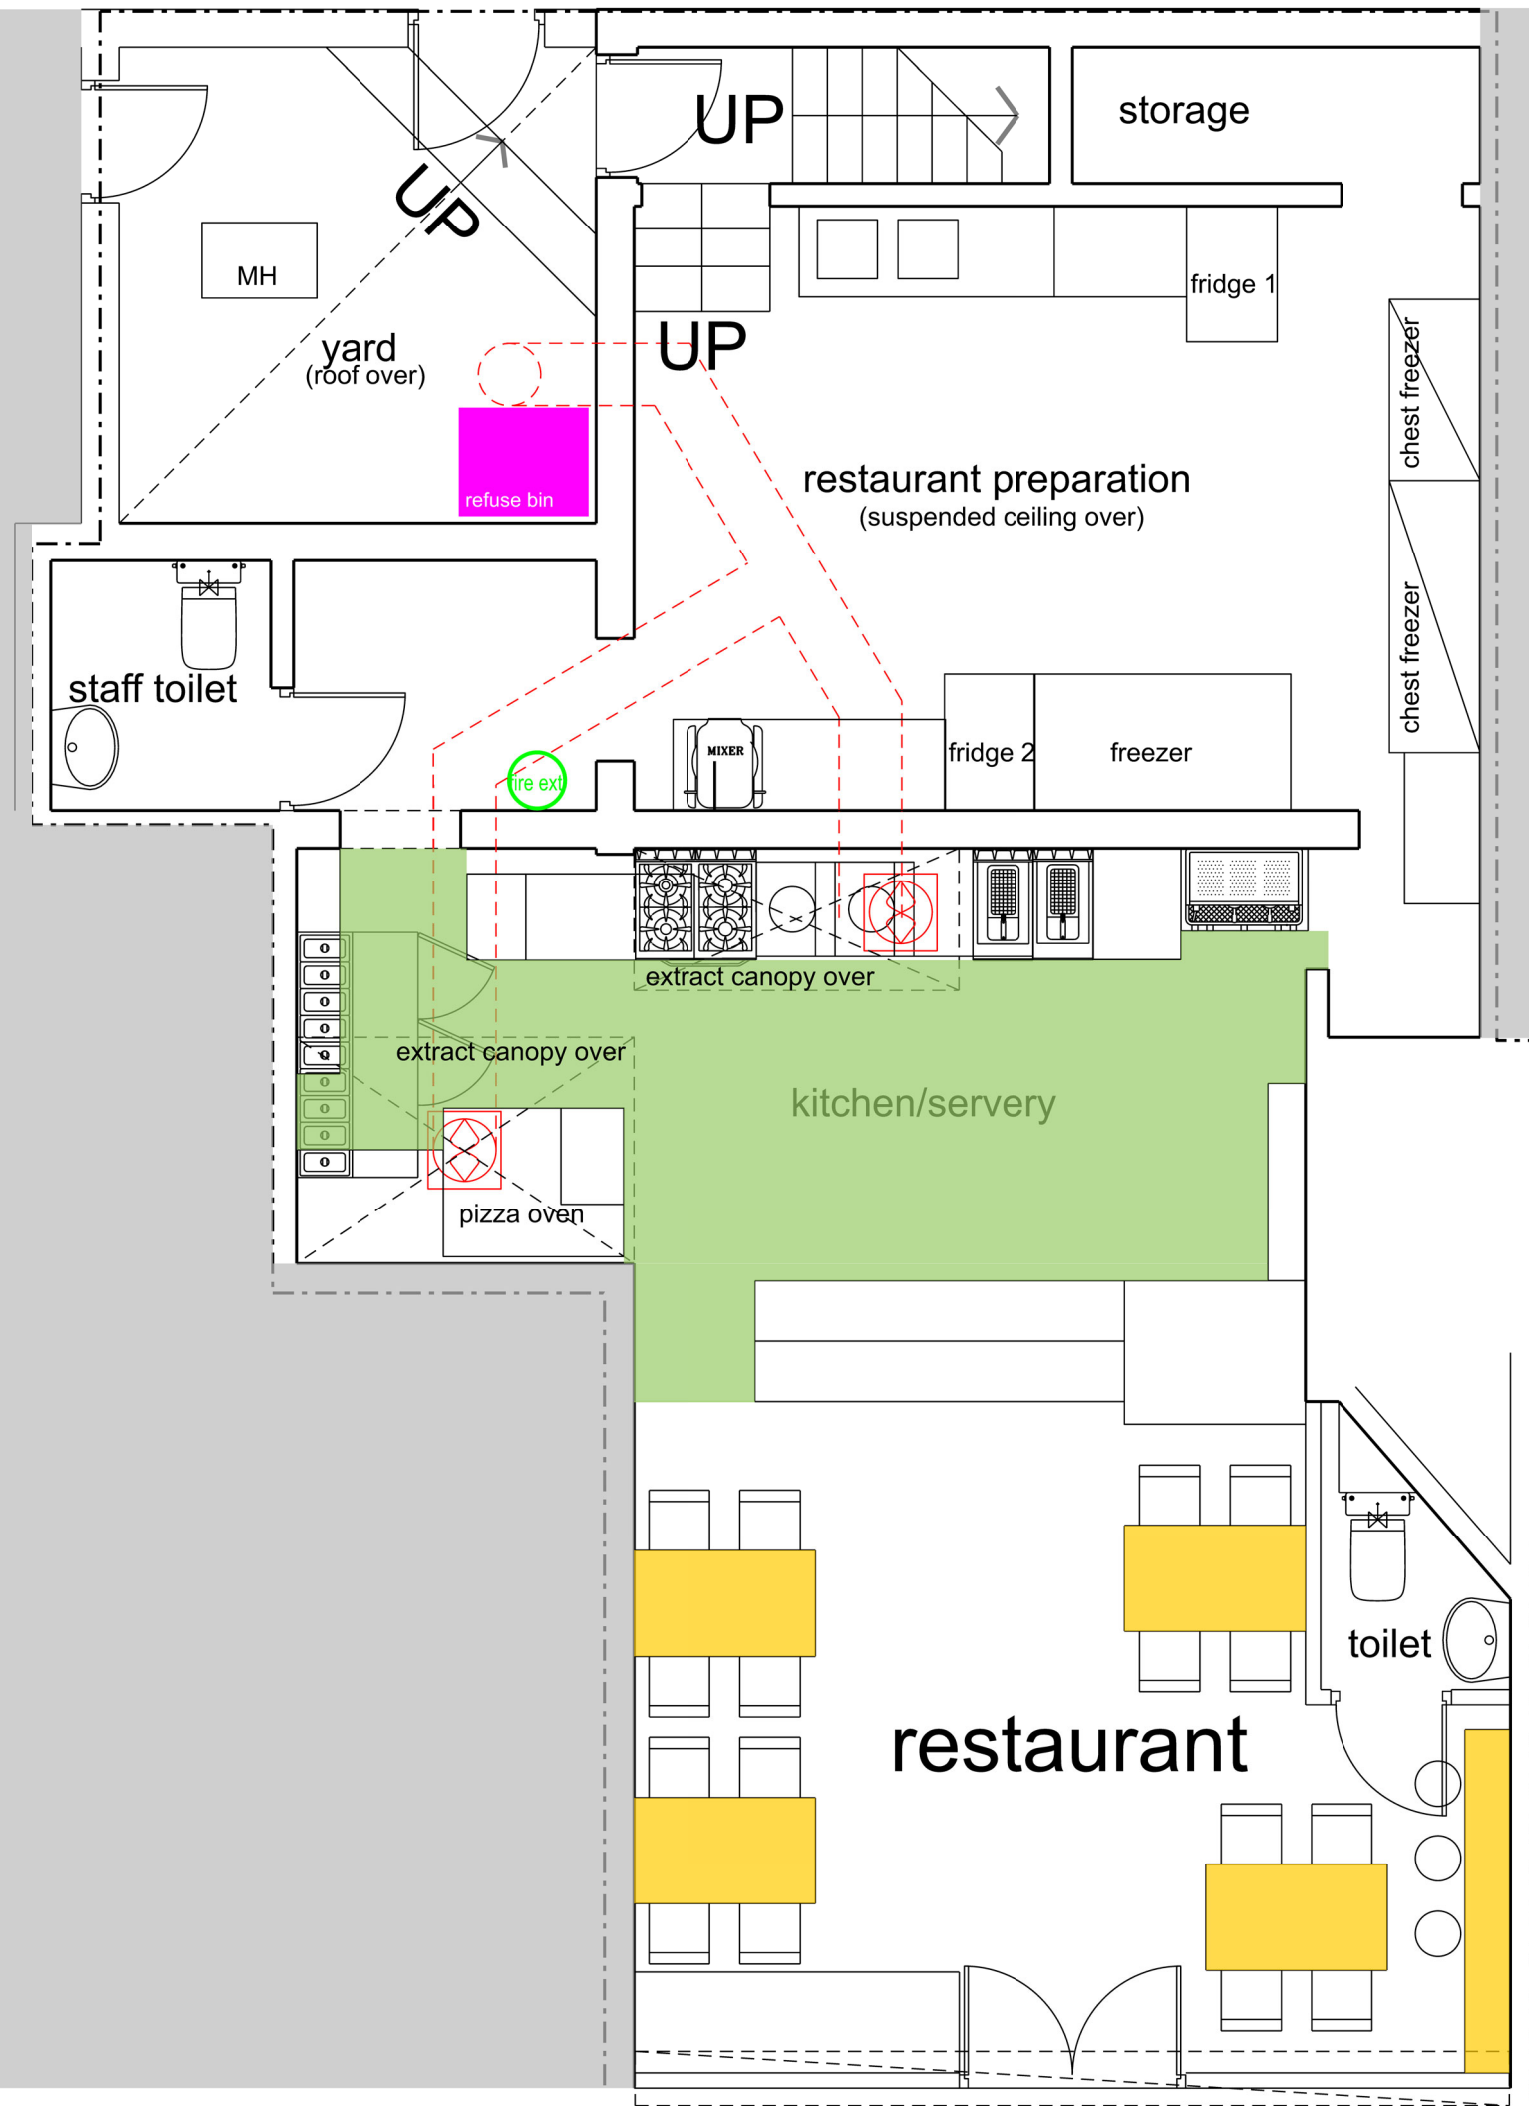

GROUND FLOOR (as proposed)

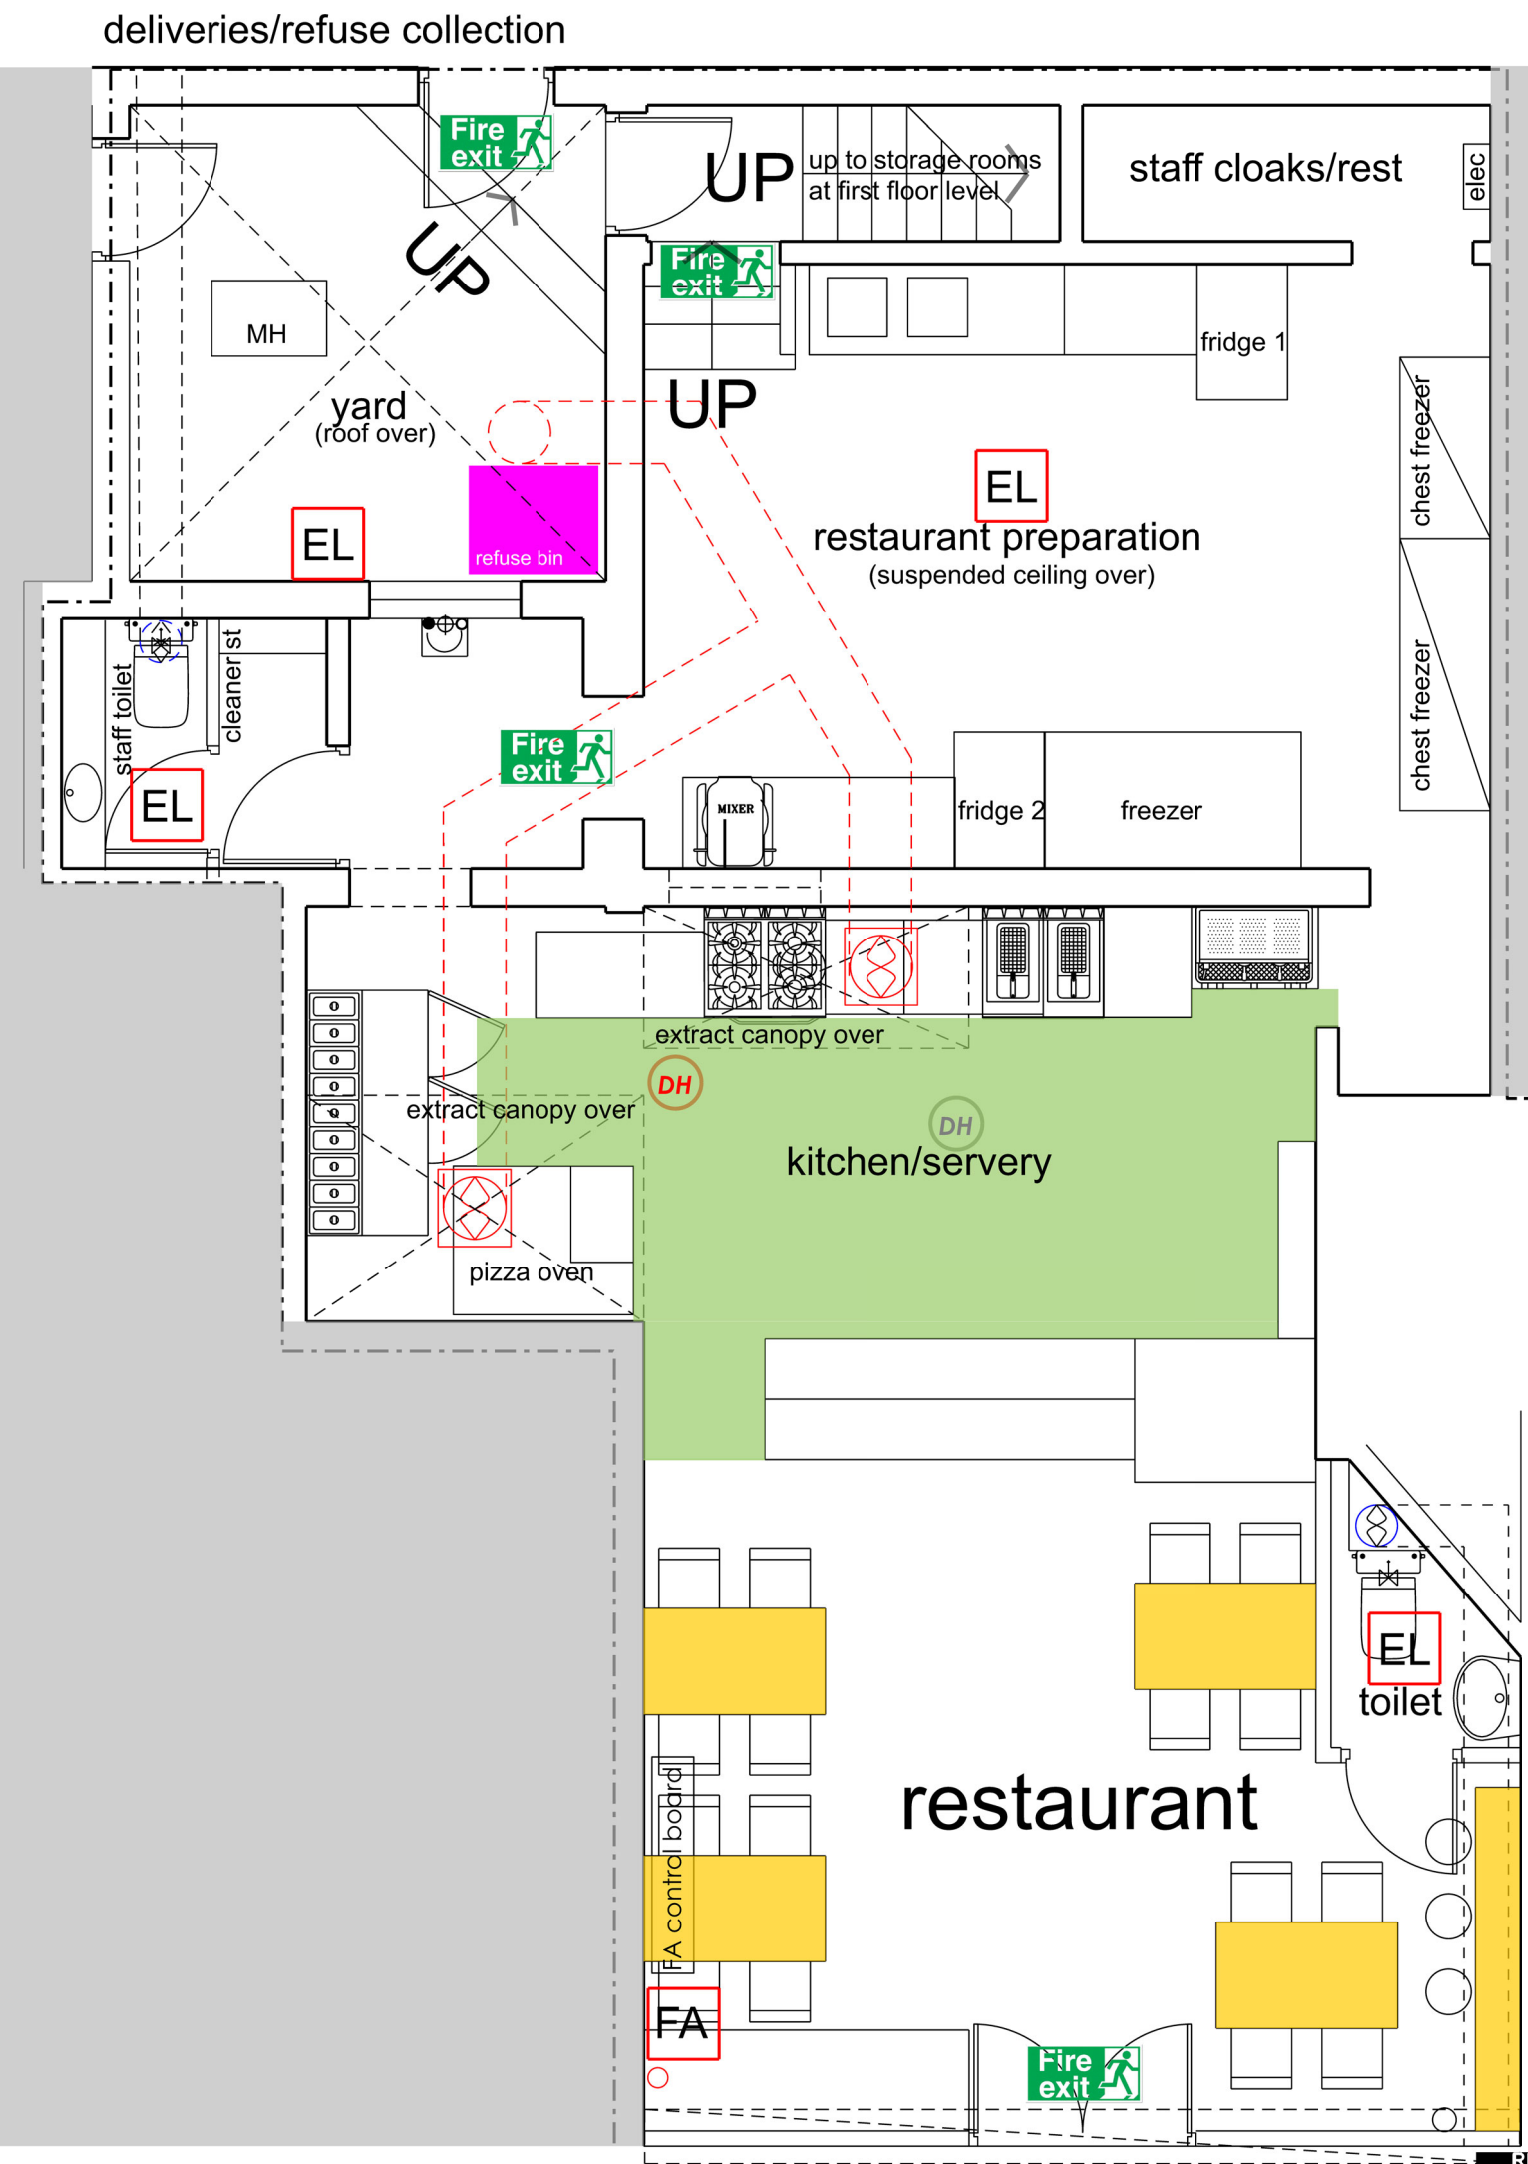

KEY

FA control board

fire alarm control board

EL

emergency lighting

illuminated fire exit sign

DH

mains powered heat detector in ceiling void

DH

mains powered heat detector

DS

mains powered smoke detector in ceiling void

DS

mains powered smoke detector

○

audio and visible alarm sounder


FA

break glass alarm

fire ext

fire extinguisher

ceiling mounted extract fan ducted to exterior in ceiling void

 

| REVISION | DETAILS      | DATE | BY |
|----------|--------------|------|----|
| ●        | Preliminary  |      |    |
| ○        | For Approval |      |    |
| ○        | Tender       |      |    |
| ○        | Construction |      |    |

PROJECT  
Quick and Tasty Cafe/Bistro  
67 Eccleston Street, Prescot L34 5QH

DRAWING  
Ground Floor Plan  
(existing and proposed)

SCALE  
1:50  
AG  
Nov'25

DRAWING NO.  
AX306-01

AXIS

Tel/ 07725678797