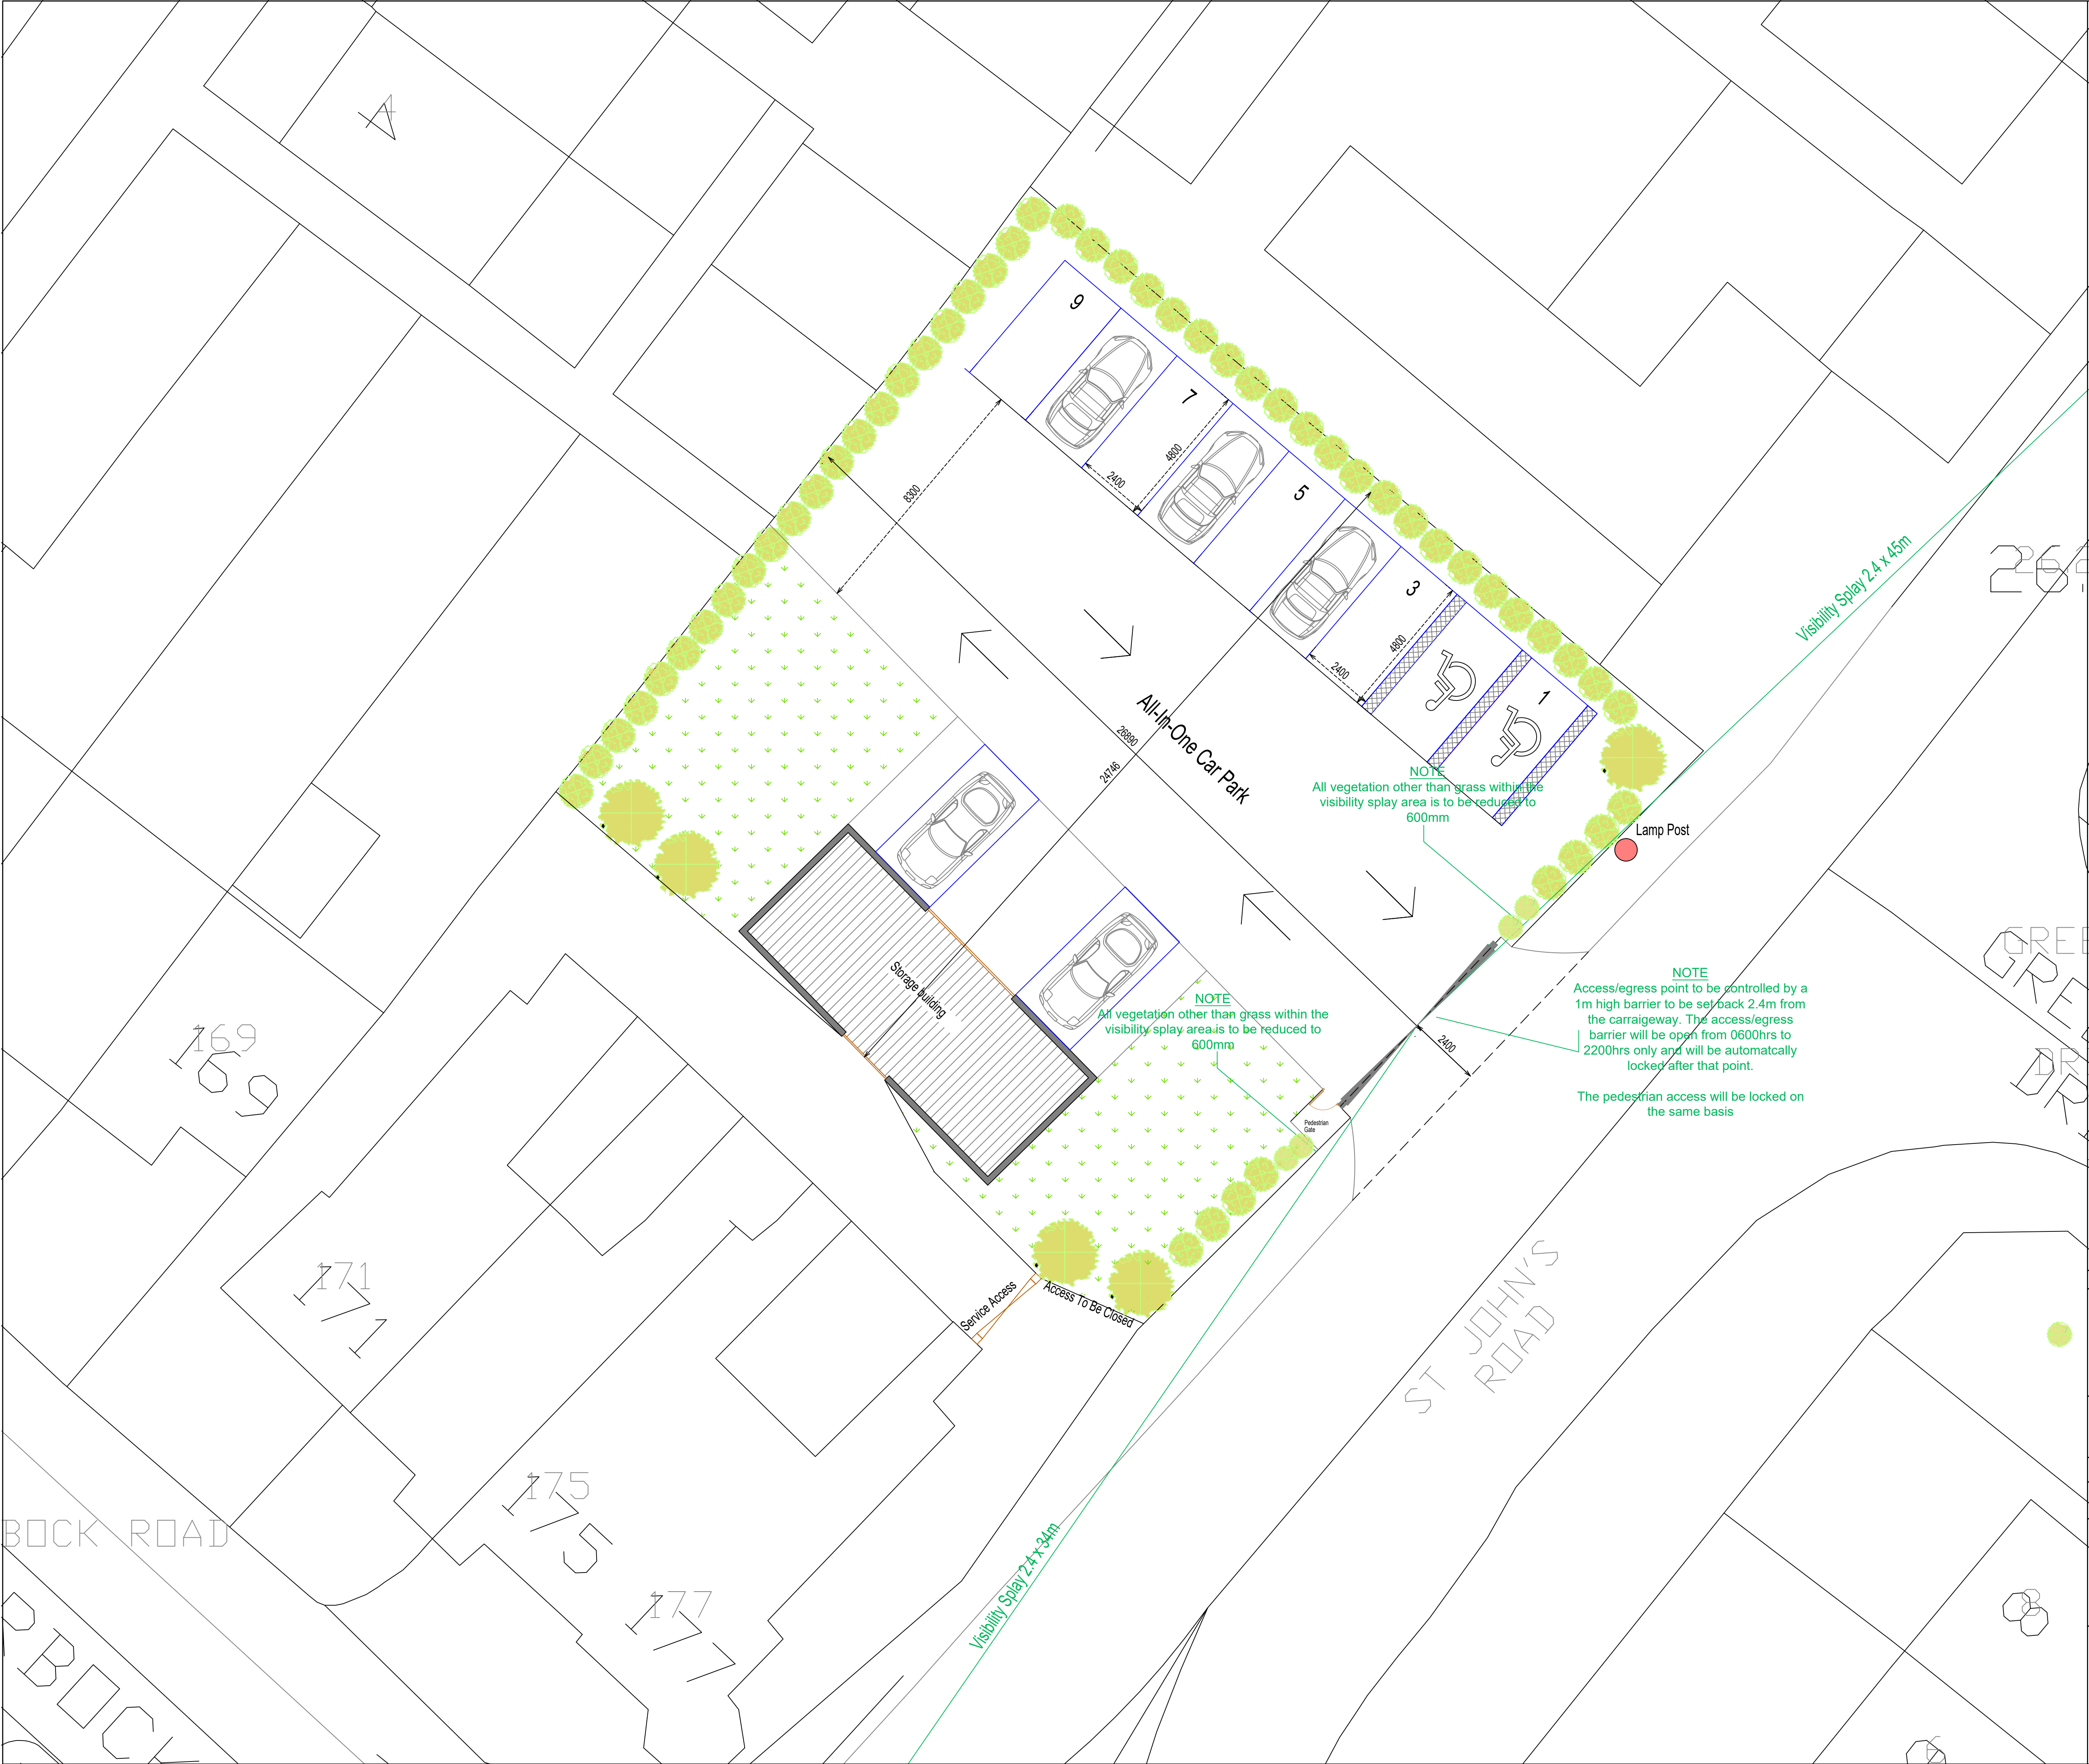


Rev A | Barrier and pedestrian gate details added | July 23

Project
FORMATION OF A CAR PARK WITH ACCESS OFF
ST JOHNS ROAD, ALONG WITH THE ERECTION OF
A STORAGE BUILDNG - LAND AT ST JOHNS ROAD
& TO THE REAR OF 171 - 177 TARBOCK ROAD,
HUYTON

Client
MR S AHLIEN

Contract. No.	Drg. No.	Revision	Scale	1:100	@ A1
	3	A	By	MCC	Date
			Chkd		DEC 2022

Drawing Title
PROPOSED SITE PLAN WITH
VISIBILITY SPLAYS

MAT DESIGN LIMITED
Town Planning & Building Control
Consultants
17 BROOKSIDE AVE
ECCLESTON
ST. HELENS
WA10 4RN
Telephone:07850203448
E-mail:miketa@blueyonder.co.uk