

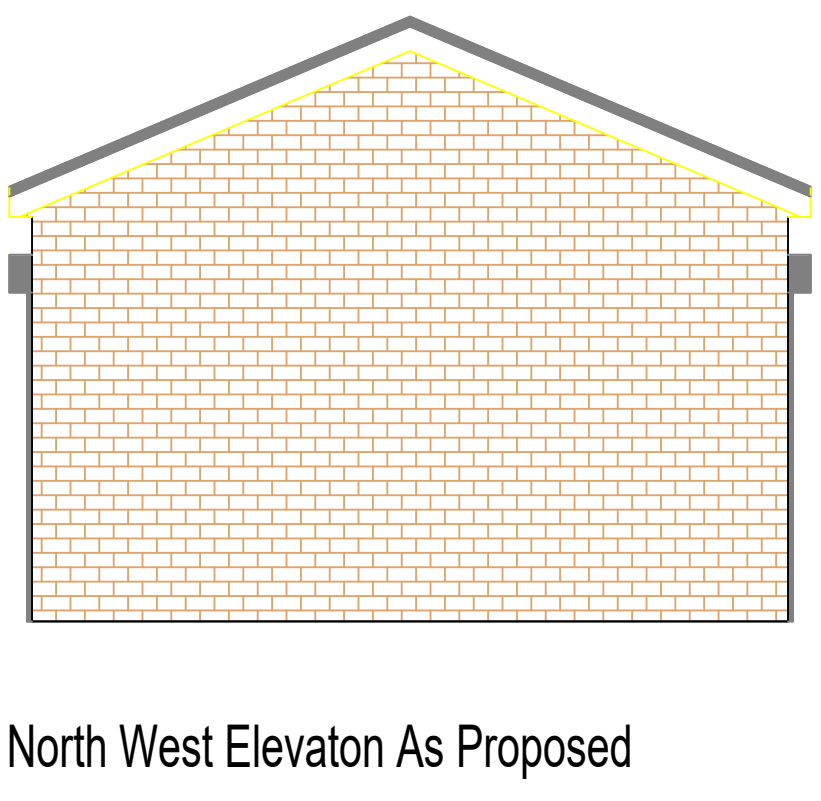
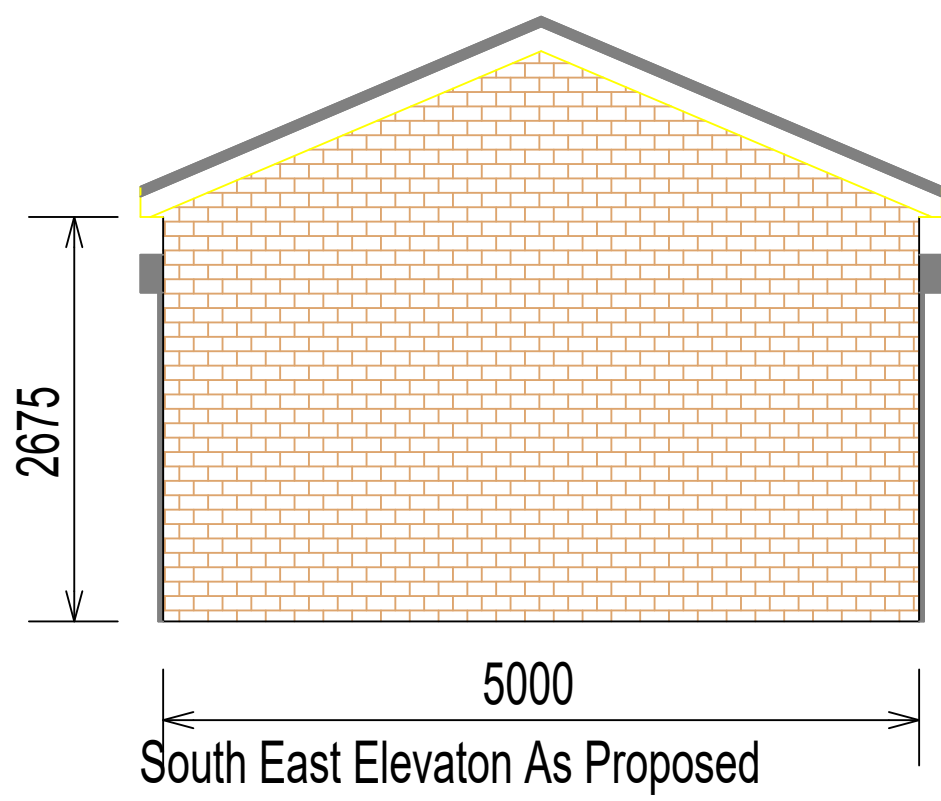
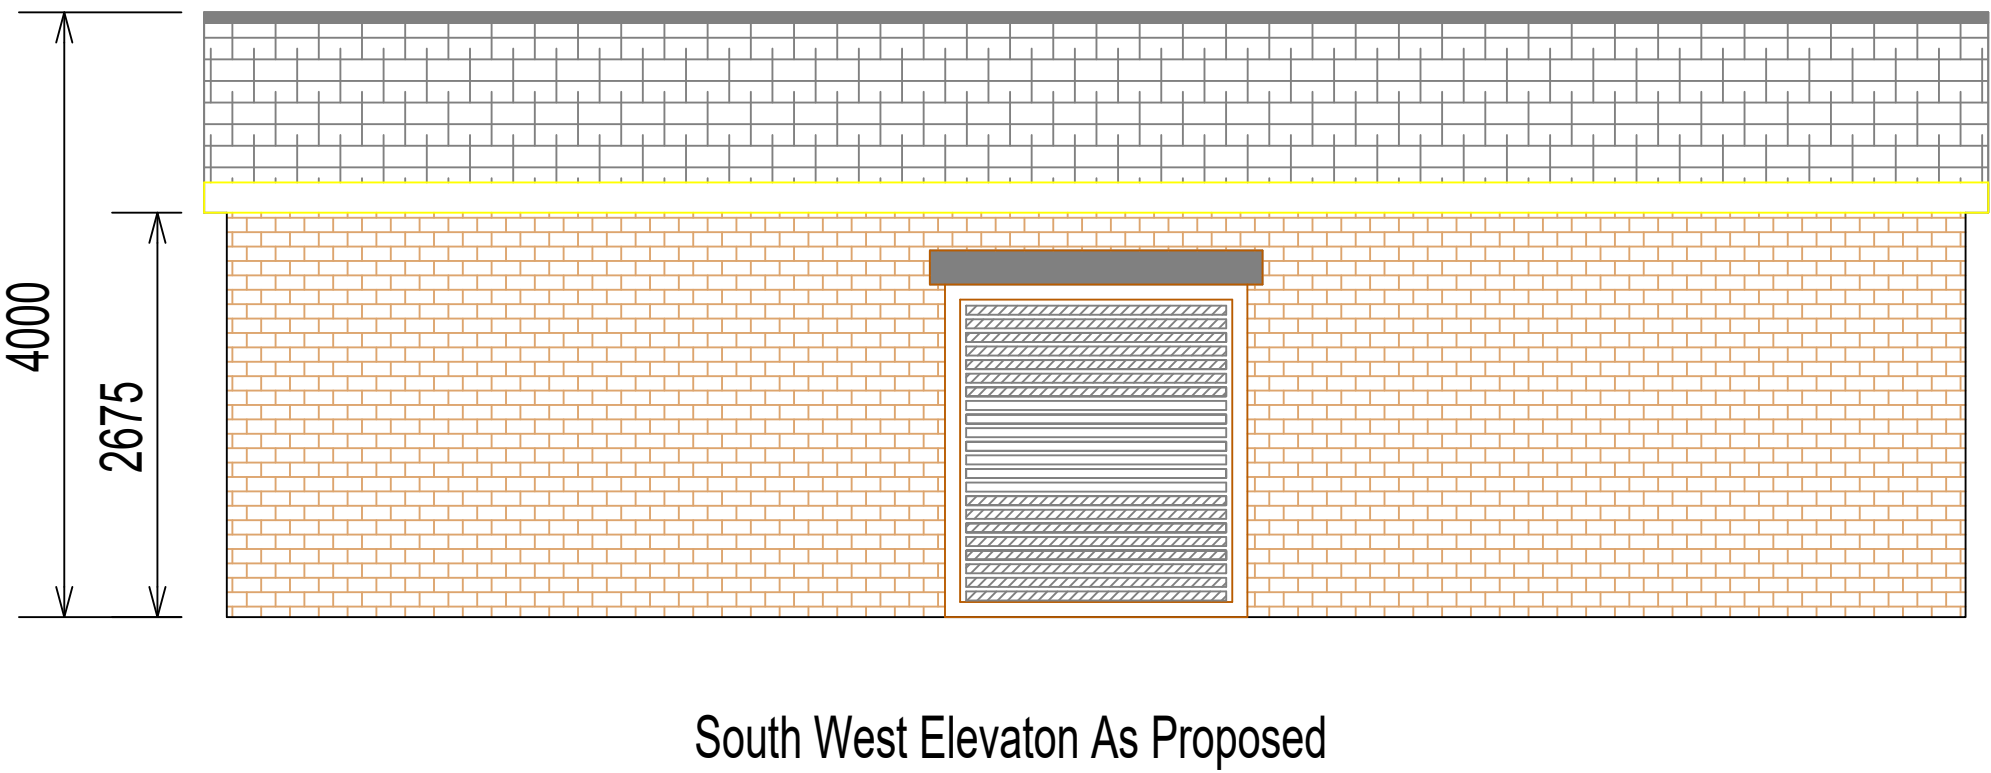


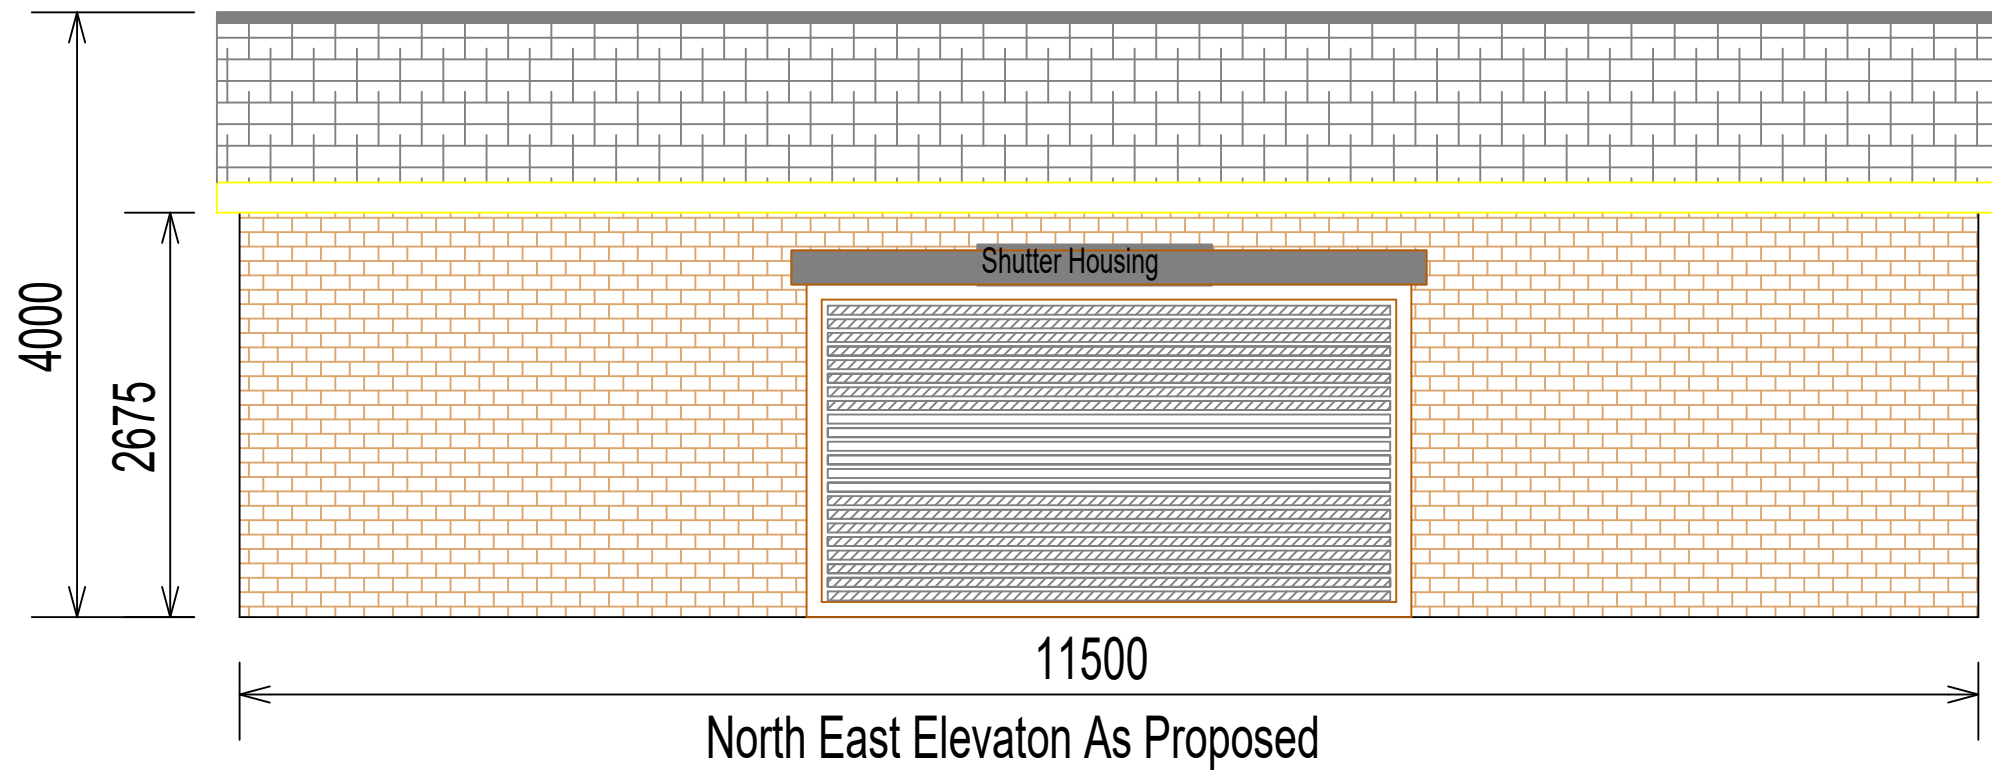

Roller shutters to be:-
1. External housing;
2. Lattice shutter design
3. To be powder coated Grey to RAL colour chart number RAL 7024 - Graphite Grey

 

Rev A | Barrier and pedestrian gate details added | July 23

Project
FORMATION OF A CAR PARK WITH ACCESS OFF ST JOHNS ROAD, ALONG WITH THE ERECTION OF A STORAGE BUILDING - LAND AT ST JOHNS ROAD & TO THE REAR OF 171 - 177 TARBOCK ROAD, HUXTON

Client
MR S AHLIEN

Contract. No.	Drg. No.	Revision	Scale	1:50 & 1:200	@ A1
	2	A	By	MCC	Date
			Chkd		DEC 2022

Drawing Title
EXISTING AND PROPOSED SITE PLANS AND BUILDING DETAILS

MAT DESIGN LIMITED
Town Planning & Building Control Consultants
17 BROOKSIDE AVE
ECCLESTON
ST. HELENS
WA10 4RN
Telephone: 07850203448
E-mail: miketa@blueyonder.co.uk